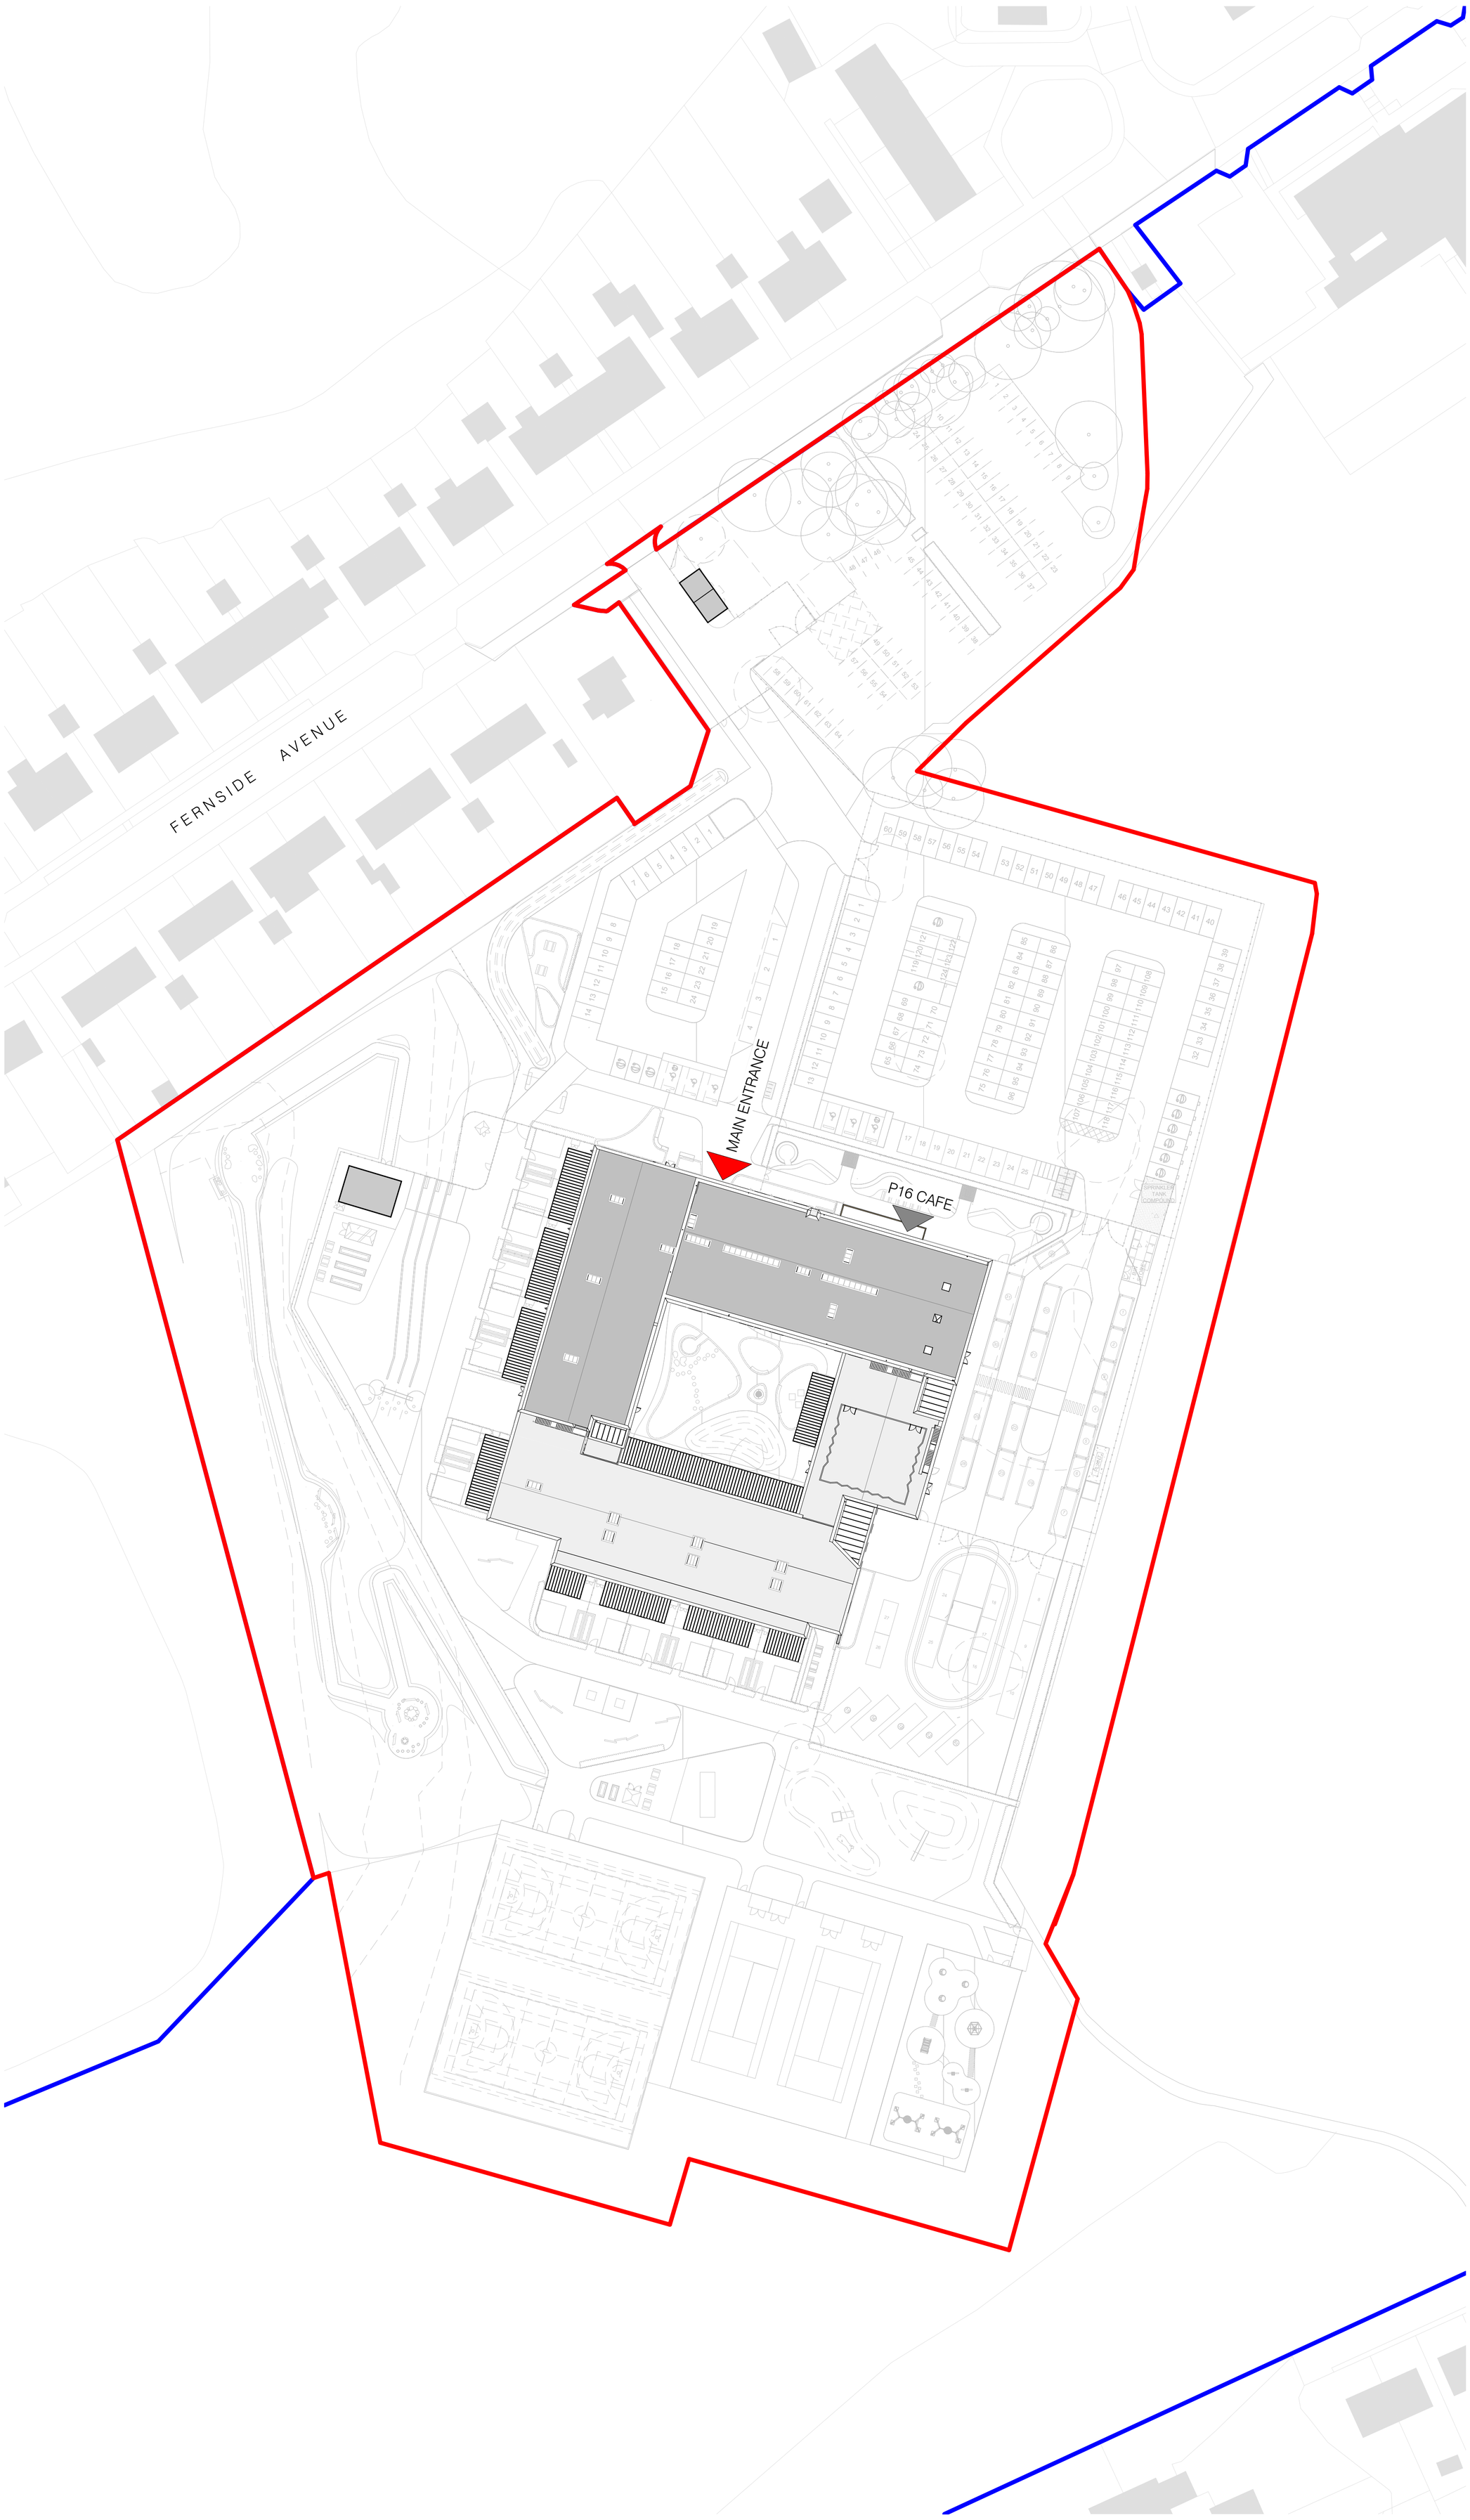

0 5 10 20 40

Scale 1: 500

Status

PLANNING

KEY:

- Application site boundary
- Applicant other site ownership boundary
- Main building entrance
- Post16 / KS5 entrance

No.	Revision	Date	Inits
P03	ENTRANCE BOUNDARY AND SUBSTATION ADJUSTMENT	12.07.24	KC
P02	FOR PLANNING ISSUE	21.06.2024	NP
P01	CEM 6 UPDATES	01.02.24	NP

Job
NEW WOODLEY SEND

Drawing
SITE PLAN

Client
KIRKLEES COUNCIL

FRANK SHAW ASSOCIATES LIMITED
ARCHITECTS

Penmore House Hasland Chesterfield Derbyshire S41 0SJ
Tel 01246 233255 www.frankshawassociates.co.uk

Scale	Drawn/Checked
1 : 500@A1	NP
Job Number	**Date**
22315	05/21/19
Drawing Number	**Rev**
WSC-FSA-XX-XX-DR-A-0001	P03