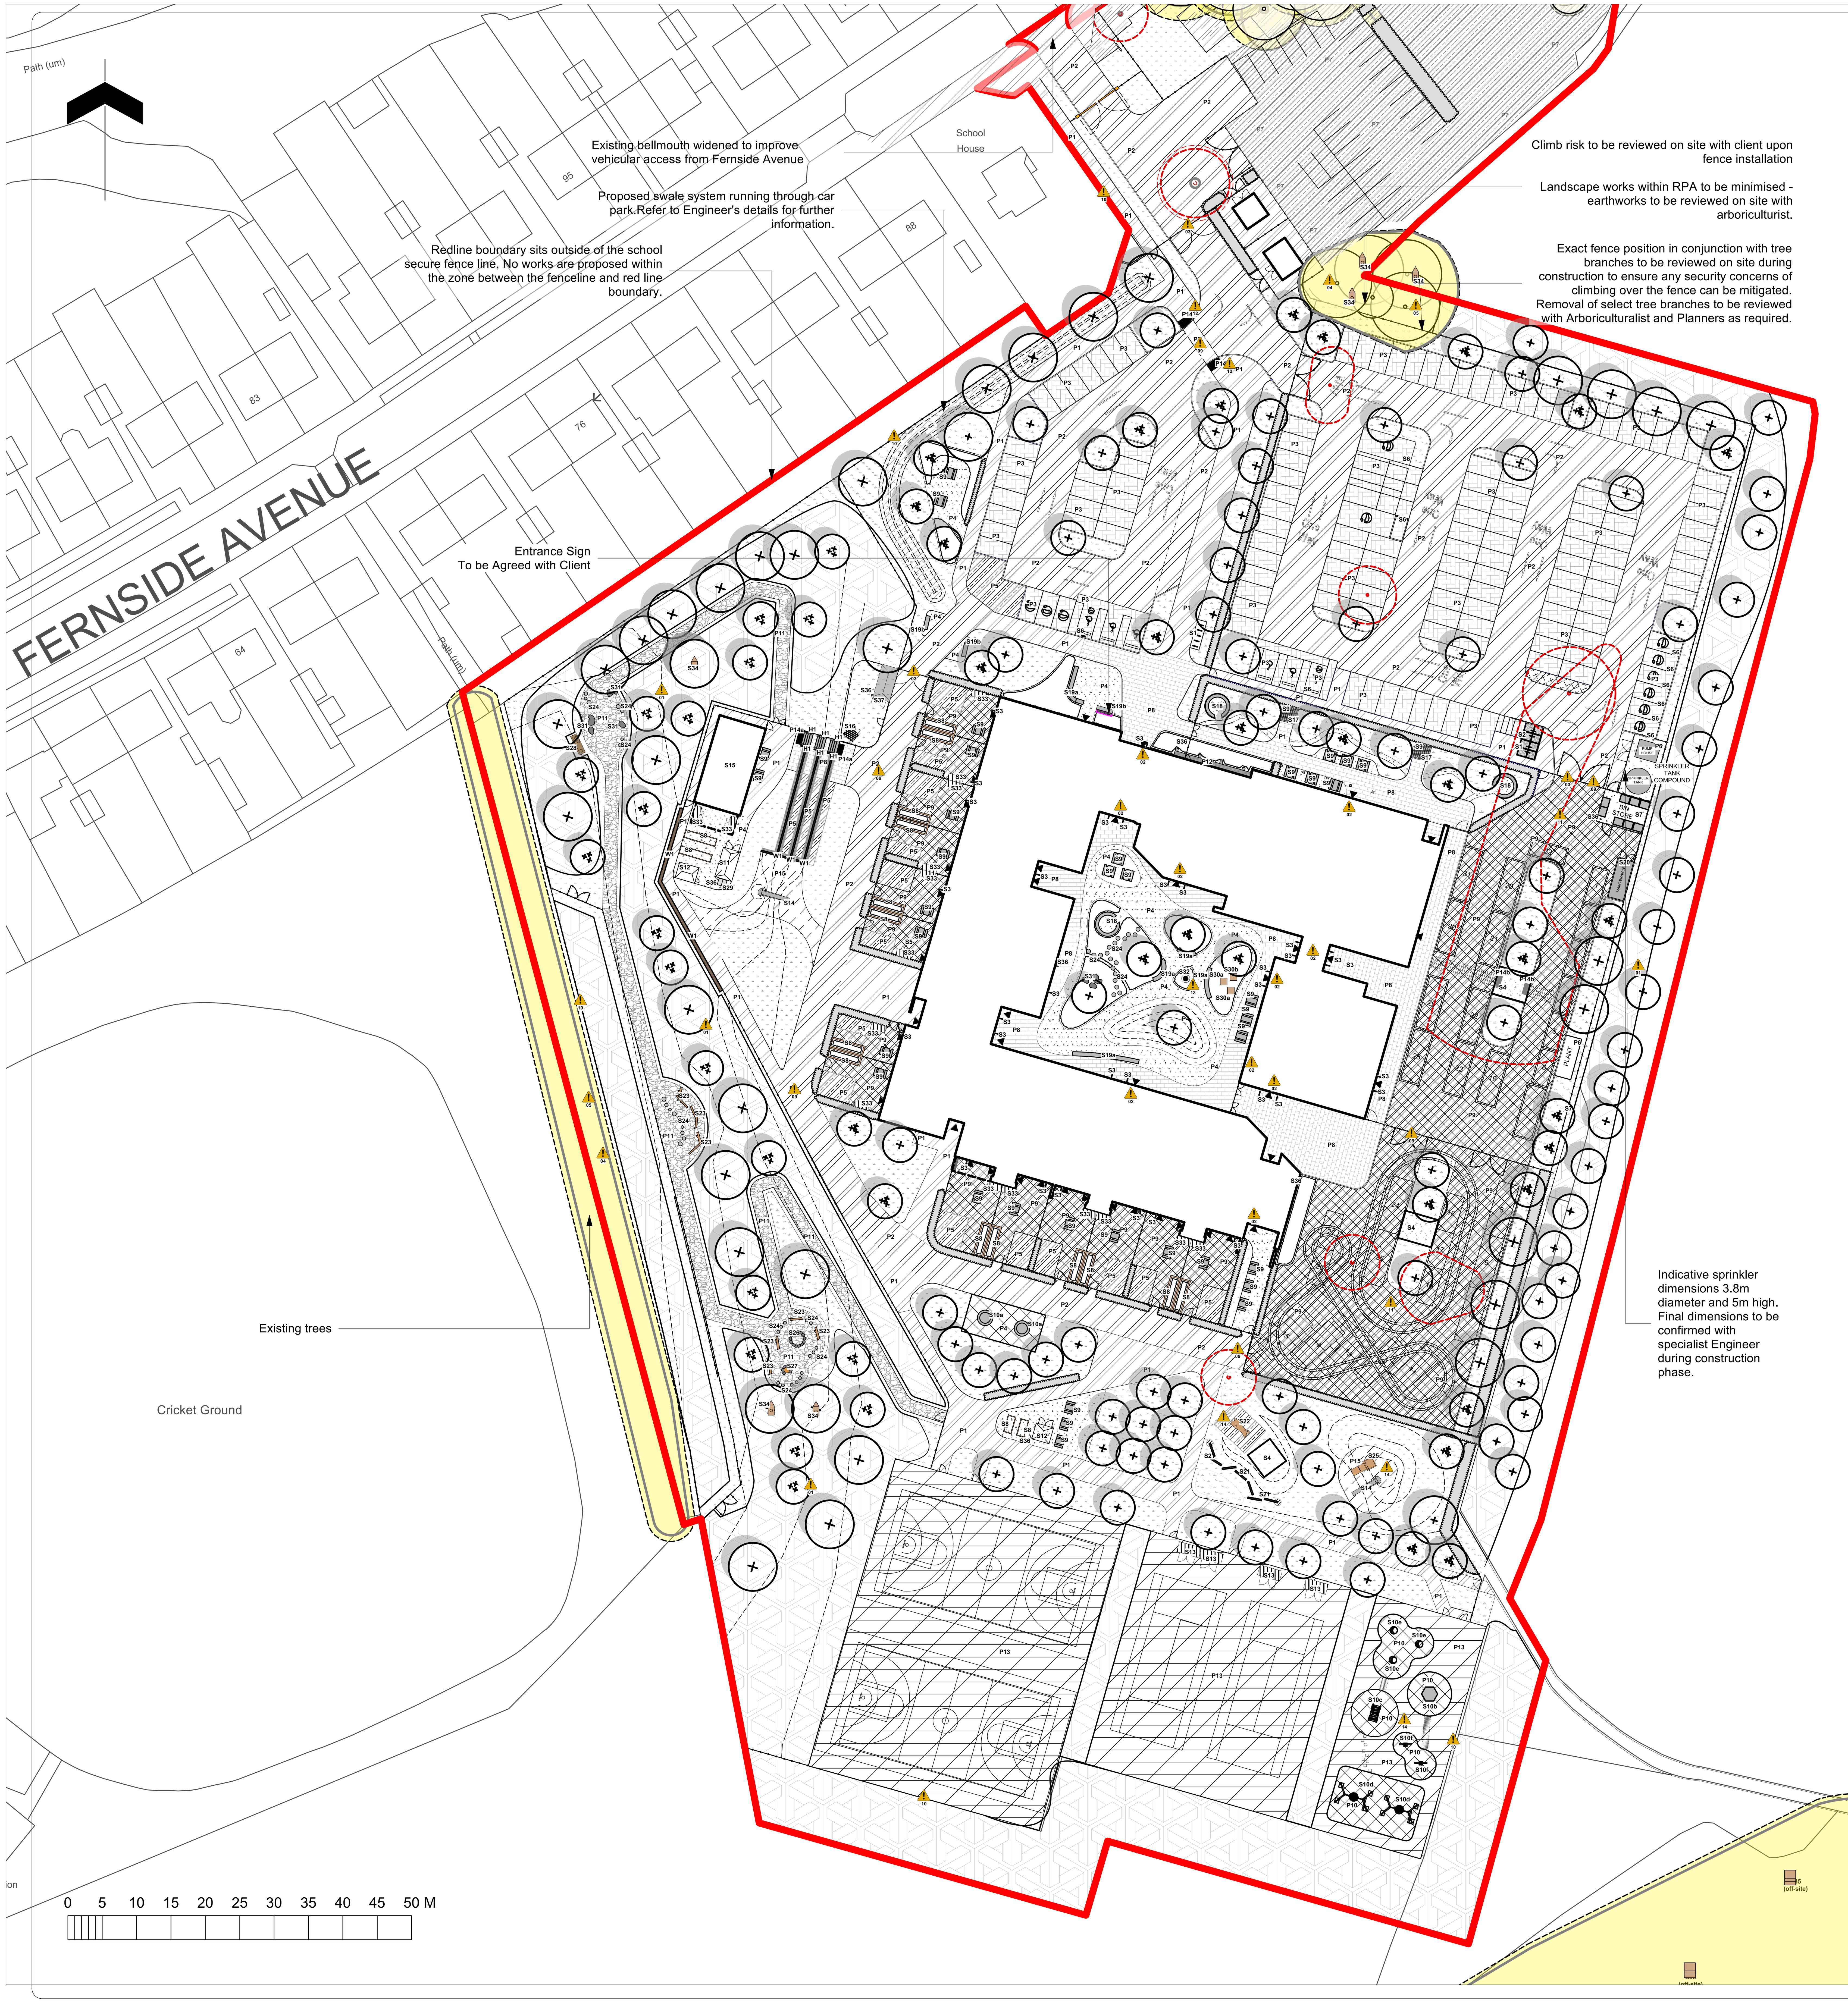

S15	Forest School Cabin	Refer to Architect's Details
S16	Chicken Coop	Refer to ALA823-22315-ALA-ZZ-XX-SP-L-0002 New Woodley School NBS Specification
S17	Weatherproof Canopy	*(requires power supply so can be used as study space)*
S18	Curved Seat & Timber Upstands	Refer to ALA823-22315-ALA-ZZ-XX-SP-L-0002 New Woodley School NBS Specification
S19a / S19b	**Curved Bench** / **Straight Bench**	Refer to ALA823-22315-ALA-ZZ-XX-SP-L-0002 New Woodley School NBS Specification
S20	Caretakers Storage	Refer to ALA823-22315-ALA-ZZ-XX-SP-L-0002 New Woodley School NBS Specification
S21	Balance Beam	Refer to ALA823-22315-ALA-ZZ-XX-SP-L-0002 New Woodley School NBS Specification
S22	Log Tunnel	Refer to ALA823-22315-ALA-ZZ-XX-SP-L-0002 New Woodley School NBS Specification
S23	Play Log	Refer to ALA823-22315-ALA-ZZ-XX-SP-L-0002 New Woodley School NBS Specification
S24	Log Seats	Refer to ALA823-22315-ALA-ZZ-XX-SP-L-0002 New Woodley School NBS Specification
S25	Embankment Climber	Refer to ALA823-22315-ALA-ZZ-XX-SP-L-0002 New Woodley School NBS Specification
S26	Fire Pit	Refer to ALA823-22315-ALA-ZZ-XX-SP-L-0002 New Woodley School NBS Specification
S27	Fire Cooking Bowl	Refer to ALA823-22315-ALA-ZZ-XX-SP-L-0002 New Woodley School NBS Specification
S28	Mud Kitchen	Refer to ALA823-22315-ALA-ZZ-XX-SP-L-0002 New Woodley School NBS Specification
S29	Composter	Refer to ALA823-22315-ALA-ZZ-XX-SP-L-0002 New Woodley School NBS Specification
S30a / S30b	Habitat Feature	Refer to ALA823-22315-ALA-ZZ-XX-SP-L-0002 New Woodley School NBS Specification
S31	Play Boulders	Refer to ALA823-22315-ALA-ZZ-XX-SP-L-0002 New Woodley School NBS Specification
S32	Water feature	Refer to ALA823-22315-ALA-ZZ-XX-SP-L-0002 New Woodley School NBS Specification
S33	External Play Storage	Refer to ALA823-22315-ALA-ZZ-XX-SP-L-0002 New Woodley School NBS Specification
S34	Bird Box	Location indicative. Refer to ecology report by others.
S35	Bat Box	Location indicative. Refer to ecology report by others.
S36	Outdoor water Point	Proposed outdoor water point location, to M&E Engineers specifications
S37	Farm Storage	Refer to ALA823-22315-ALA-ZZ-XX-SP-L-0002 New Woodley School NBS Specification
S38	Entrance Sign	To be agreed with client

Fencing and Structures

	Existing Fencing	Refer to Fencing General Arrangement for Details
	Proposed Fencing & Gates	Refer to Fencing General Arrangement for Details
H1	Handrail	Refer to ALA823-22315-ALA-ZZ-XX-SP-L-0002 New Woodley School NBS Specification
W1	Timber Clad Retaining Wall	Refer to drawing 22315-ALA-ZZ-ZZ-D-L-1031, 22315-ALA-ZZ-ZZ-D-L-1001 and 22315-ALA-ZZ-ZZ-D-L-1002

P5	No-Dig Parking Grid System with Meadow Infill	Refer to ALA823-22315-ALA-ZZ-XX-SP-L-0002 New Woodley School NBS Specification
P6	Concrete Surfacing	To engineer's specification
P7	Existing Tarmac	To be retained
P8	Concrete Paving Pedestrian	Refer to ALA823-22315-ALA-ZZ-XX-SP-L-0002 New Woodley School NBS Specification
P9 A B C D	Coloured Macadam	Colour to be agreed with School. Refer to ALA823-22315-ALA-ZZ-XX-SP-L-0002 New Woodley School NBS Specification
P10	Wetpour Safety Surfacing	Colour: Orange. Refer to ALA823-22315-ALA-ZZ-XX-SP-L-0002 New Woodley School NBS Specification
P11	Self Binding Gravel	Refer to ALA823-22315-ALA-ZZ-XX-SP-L-0002 New Woodley School NBS Specification
P12	Paving Setts	Refer to ALA823-22315-ALA-ZZ-XX-SP-L-0002 New Woodley School NBS Specification
P13	Existing Tarmac	To be resurfaced
P14a	Corduroy Paving Unit	Refer to ALA823-22315-ALA-ZZ-XX-SP-L-0002 New Woodley School NBS Specification
P14b	Blister Paving Unit	Refer to ALA823-22315-ALA-ZZ-XX-SP-L-0002 New Woodley School NBS Specification
P15	Recycled Bound Rubber Mulch Surface	Refer to ALA823-22315-ALA-ZZ-XX-SP-L-0002 New Woodley School NBS Specification

Furniture

S1	Cycle Stands	Refer to ALA823-22315-ALA-ZZ-XX-SP-L-0002 New Woodley School NBS Specification
S2	Cycle Shelter	Refer to ALA823-22315-ALA-ZZ-XX-SP-L-0002 New Woodley School NBS Specification
S3	Door Protection Barrier	Refer to ALA823-22315-ALA-ZZ-XX-SP-L-0002 New Woodley School NBS Specification
S4	Freestanding Canopy	Refer to ALA823-22315-ALA-ZZ-XX-SP-L-0002 New Woodley School NBS Specification
S6	Active Electrical Car Charging	To M&E Engineers Specification
S7	Bin Store Bins	Refer to ALA823-22315-ALA-ZZ-XX-SP-L-0002 New Woodley School NBS Specification
S8	Raised Planting Bed	Refer to ALA823-22315-ALA-ZZ-XX-SP-L-0002 New Woodley School NBS Specification
S9	Picnic Bench	Refer to ALA823-22315-ALA-ZZ-XX-SP-L-0002 New Woodley School NBS Specification
S10a	In Ground Trampoline	Refer to ALA823-22315-ALA-ZZ-XX-SP-L-0002 New Woodley School NBS Specification
S10b	Balance Disk	Refer to ALA823-22315-ALA-ZZ-XX-SP-L-0002 New Woodley School NBS Specification
S10c	Climbing Frame	Refer to ALA823-22315-ALA-ZZ-XX-SP-L-0002 New Woodley School NBS Specification
S10d	Nest Swing	Refer to ALA823-22315-ALA-ZZ-XX-SP-L-0002 New Woodley School NBS Specification
S10e	Spinning Wobble Dish	Refer to ALA823-22315-ALA-ZZ-XX-SP-L-0002 New Woodley School NBS Specification
S10f	Spinner With Handles	Refer to ALA823-22315-ALA-ZZ-XX-SP-L-0002 New Woodley School NBS Specification
S11	Greenhouse	Refer to ALA823-22315-ALA-ZZ-XX-SP-L-0002 New Woodley School NBS Specification
S12	Potting Shed	Refer to ALA823-22315-ALA-ZZ-XX-SP-L-0002 New Woodley School NBS Specification
S13	Sports Equipment Storage Cabinet	Refer to ALA823-22315-ALA-ZZ-XX-SP-L-0002 New Woodley School NBS Specification
S14	Slide	Refer to ALA823-22315-ALA-ZZ-XX-SP-L-0002 New Woodley School NBS Specification

Note

1. Do not scale from this drawing
2. To be read in conjunction with Project Risk Register REF: XXX
3. To be read in conjunction with all other Landscape Architect's drawings

KEY

- Site Planning Boundary
- Existing Tree
- Existing Tree to be removed
- Existing Tree Root Protection Area (RPA)

Planting

- Proposed Tree (Single Stem) — Refer to Planting Plan
- Proposed Tree (Multi Stem) — Refer to Planting Plan
- Grass
- Reinforced Grass — Refer to Planting Plan
- Planting Area — Refer to Planting Plan
- Hedge Planting — Refer to Planting Plan
- Meadow Planting — Refer to Planting Plan
- Woodland Buffer — Refer to Planting Plan
- Shrub Planting — Refer to Planting Plan
- Existing Grass — To be retained

Hard Surfaces

P1	Pedestrian Macadam	To Engineer's Specification
P2	Vehicular Macadam	To Engineer's Specification
P3	Concrete Block Paving Vehicular	Refer to ALA823-22315-ALA-ZZ-XX-SP-L-0002 New Woodley School NBS Specification
P4	Resin Bound Gravel	Refer to ALA823-22315-ALA-ZZ-XX-SP-L-0002 New Woodley School NBS Specification

Stage 3B Landscape drawings to be reviewed by ROSPA

ID	RISK	MITIGATION	Date Mitigated
01	Injury to maintenance staff caused when mowing grass on steep banks.	Refer to: - Project Risk Register	13.02.2024
02	Pupil or staff injury caused when colliding with an opening door or window.		
03	Risk of uncontrolled access by the public.		
04	Injury to site workers or users by low hanging/unstable branches on existing trees.		
05	Existing trees, planting to be retained that might be toxic, thorny etc. These areas are not part of the scheme.		
06	Injury to site workers as a result of working in close proximity to known/ unknown services.		
07	Heavy Lifting of large heavy elements / Boulders / seats / step units.		
08	Injury caused from entrapment within rocking / swinging mechanisms.		
09	Risk of collision from emergency service / maintenance vehicles accessing areas within the secure line.		
10	Risk of child absconding / escaping from the school grounds via retained fencing to the boundaries with unknown condition that will be retained and will provide the secure line.		
11	Student drop off.		
12	Injury sustained lifting monolithic seating elements / large furniture items.		
13	Courtyard Water Feature. Risk of water contamination.		06.11.2024

RESIDUAL PROJECT RISKS

DATE	REV	DESCRIPTION OF REVISION	DRAWN BY	APPROVED BY
28/02/2025	P11	Re-issued for planning following Sport England objection withdrawal. Changes as follows: 1.Ball Stop netting added, hedge removed, and Forest School area updated. 2.Substation relocated and pedestrian entrance route. 3.Terracing and slide to Forest School amended. 4.Play item locations adjusted to account for critical fall distances. 5.Reinforced grass proposed to start and finish of natural play features. 6.Horticulture area adjusted to latest Forest School Cabin layout, with 2no. Play Stores added. 7.Swale length adjusted to avoid conflict with adjacent paving. 8.Entrance sign proposed. 9.Play mound levels amended, with play furniture rearranged to suit.	MG	MM

REVISIONS

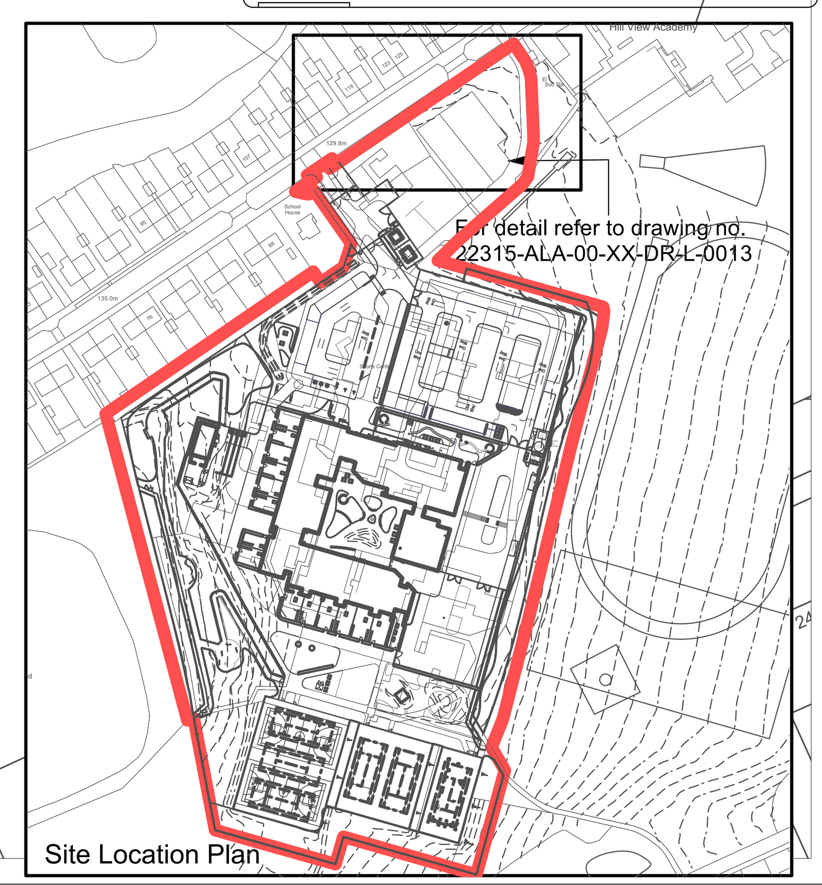

Site Location Plan

STATUS
S2 - *For Planning*

ares LANDSCAPE ARCHITECTS
Ares Landscape Architects LTD
Gatecrasher,
51 Eyre Lane
Sheffield
S1 4RB
t: 0114 276 2000
e: hello@aresdesign.co.uk
w: aresdesign.co.uk

CLIENT :
Kirklees Council

PROJECT TITLE :
Woodley School and College

DRAWING TITLE :
Landscape General Arrangement

DRAWING SCALE :	DRAWN BY :	DRAWN DATE :
1:500	AT	14/02/2024
PAPER SIZE :	APPROVED BY :	ALA PROJECT CODE:
A1	RS	ALA 823

DRAWING NUMBER :	STATUS :	REVISION :
22315-ALA-00-XX-DR-L-0002	S2	P11