
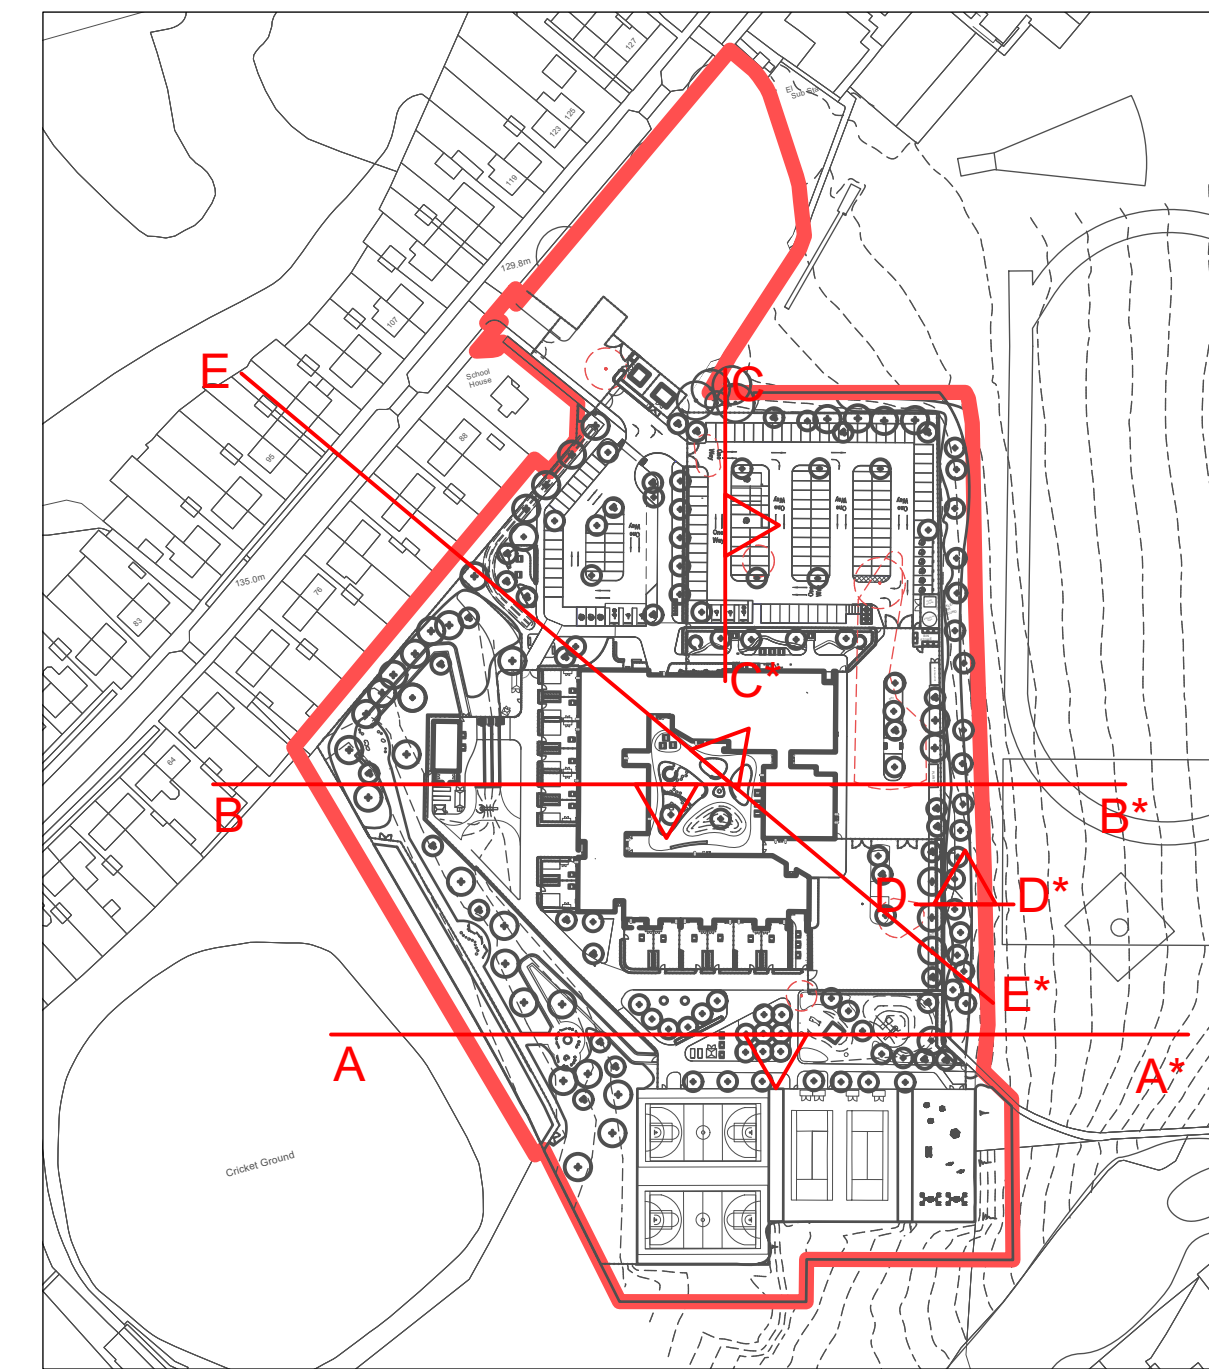
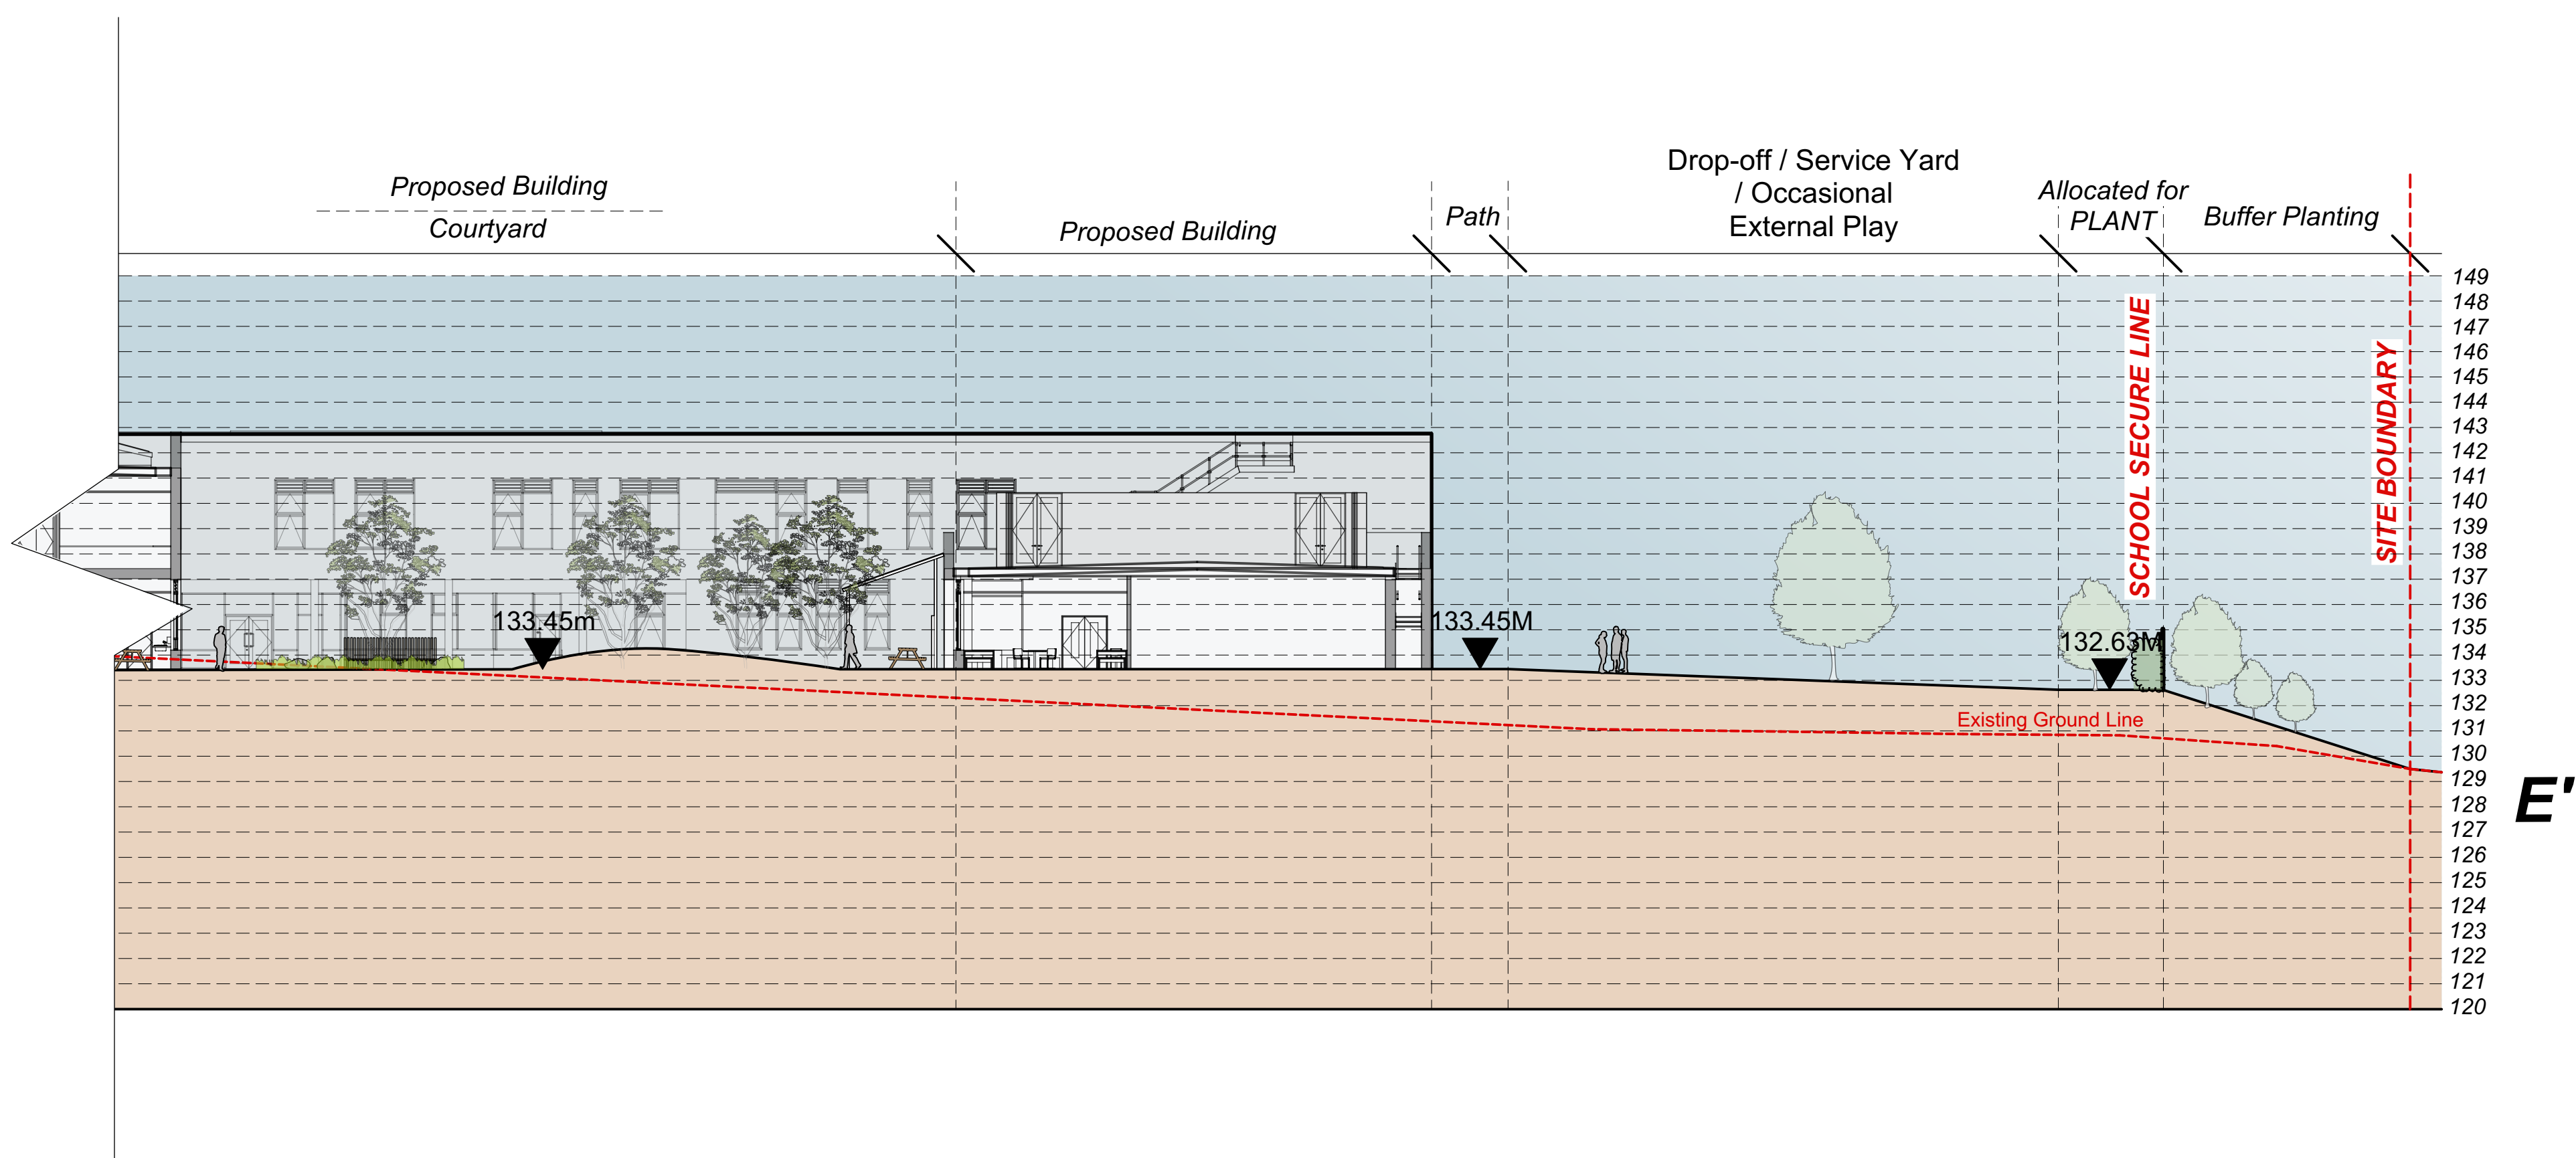
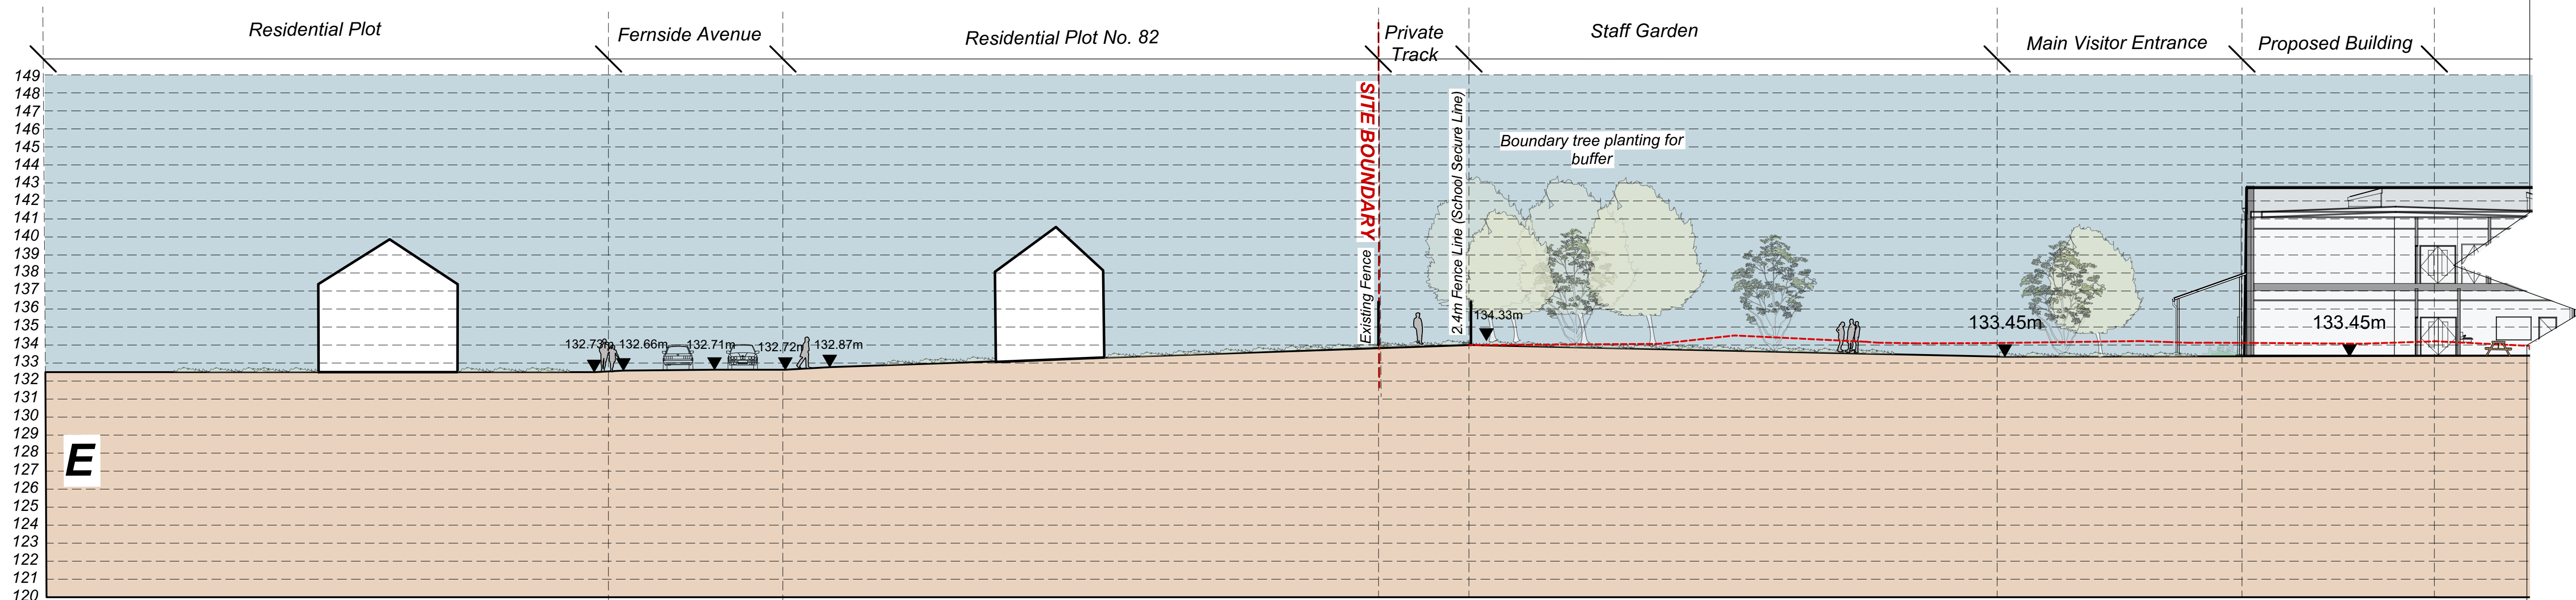


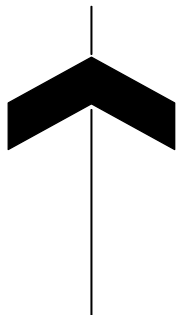

Location Plan 1:2000

Note
1. Do not scale from this drawing
2. To be read in conjunction with Project Risk Register REF: XXX
3. To be read in conjunction with all other Landscape Architect's drawings

KEY

DATE	REV	DESCRIPTION OF REVISION	DRAWN BY	APPROVED BY
28/02/2025	P08	Re-issued for Planning following Sport England objection withdrawal. Revised to align with updates to GDA.	MG	MM

REVISIONS

STATUS
S2 - For Planning

Ares Landscape Architects LTD
Gatecrasher,
51 Eyre Lane
Sheffield
S1 4RB
t: 0114 276 2000
e: hello@aresdesign.co.uk
w: aresdesign.co.uk

CLIENT:
Kirklees Council

PROJECT TITLE:
Woodley School and College

DRAWING TITLE:
Site Section 4 of 4

DRAWING SCALE: 1:250	DRAWN BY: ECJ	DRAWN DATE: 18/03/2024
PAPER SIZE: A1	APPROVED BY: RS	ALA PROJECT CODE: ALA 823

DRAWING NUMBER: 22315-ALA-00-XX-DR-L-0037	STATUS: S2	REVISION: P08
---	----------------------	-------------------------