


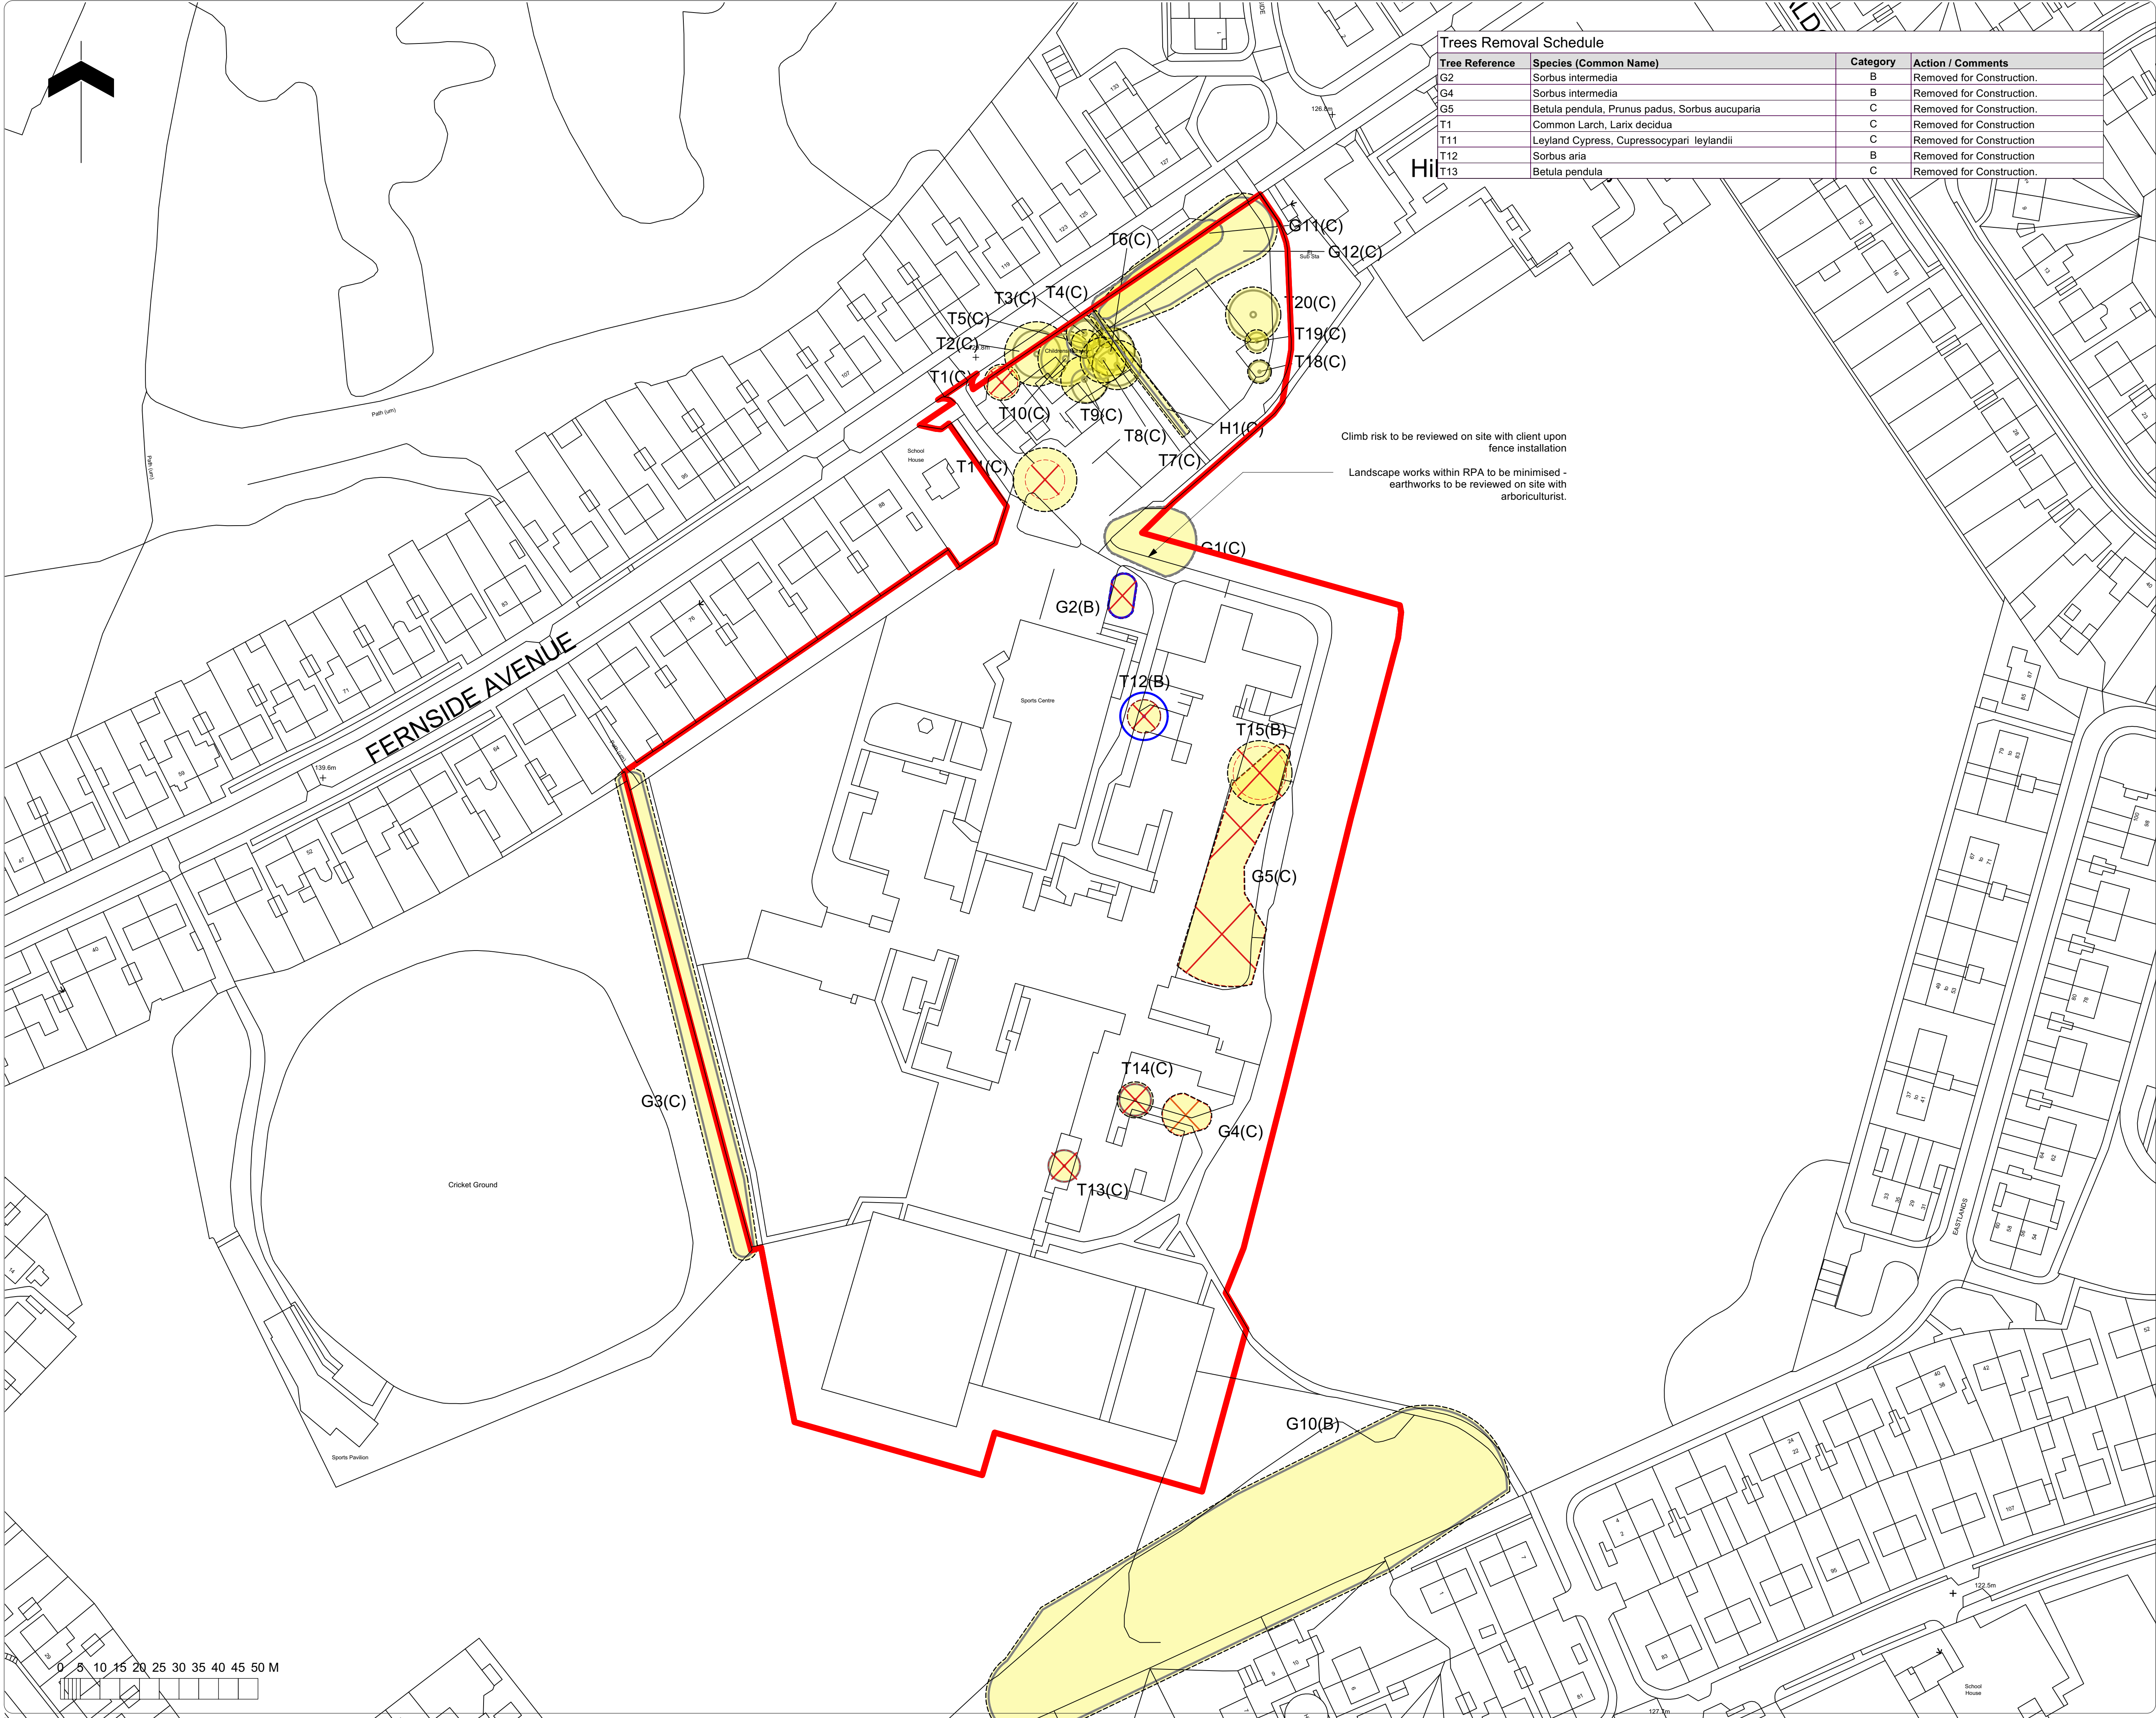

Trees Removal Schedule			
Tree Reference	Species (Common Name)	Category	Action / Comments
G2	Sorbus intermedia	B	Removed for Construction.
G4	Sorbus intermedia	B	Removed for Construction.
G5	Betula pendula, Prunus padus, Sorbus aucuparia	C	Removed for Construction.
T1	Common Larch, Larix decidua	C	Removed for Construction
T11	Leyland Cypress, Cupressocypari leylandii	C	Removed for Construction
T12	Sorbus aria	B	Removed for Construction
T13	Betula pendula	C	Removed for Construction.

- Note**
1. Do not scale from this drawing
 2. To be read in conjunction with Project Risk Register REF: XXX
 3. To be read in conjunction with all other Landscape Architect's drawings

KEY

TREE REMOVAL KEY

As shown in Preliminary Arboricultural Impact Assement. (Please refer to BS 5837: 2012 Preliminary Tree Survey Report prepared by FPCR Arboricultural Consultants)

Vegetation removal is recommended outside of the main breeding season (October – February) It is recommended that supervised checks are carried out prior to tree removal by a suitably qualified ecologist.

- Site**
- Prior Approval Application
- Trees To Be Retained**
- T001 / G001** Tree Identification Number (Single Tree / Group of Trees)
- Category A - High Value Retention Most Desirable
 - Category B - Moderate Value Retention Desirable
 - Category C - Lower Value Could Be Retained
 - Category U Recommended to be removed for sound Arboricultural Management
- Trees To Be Removed**
- Tree to be removed as a result of construction
 - Tree Root Protection Area (RPA)

28/02/2025	P04	Re-issued for planning following Sport England objection withdrawal. Background updated to latest GA.	MG	MM
17/08/2024	P03	Issued for Stage 3B.	MM	RS
DATE	REV	DESCRIPTION OF REVISION	DRAWN BY	APPROVED BY
REVISIONS				

STATUS
S2 - For Planning

ares
LANDSCAPE
ARCHITECTS

Ares Landscape Architects LTD
Galecrasher,
51 Eyre Lane
Sheffield
S1 4RB
t: 0114 276 2000
e: hello@aresdesign.co.uk
w: aresdesign.co.uk

CLIENT:
Kirklees Council

PROJECT TITLE:
Woodley School and College

DRAWING TITLE:
Tree Retention and Removal Plan

DRAWING SCALE: 1:500	DRAWN BY: AT	DRAWN DATE: 19/01/2023
PAPER SIZE: A1	APPROVED BY: RS	ALA PROJECT CODE: ALA 823

DRAWING NUMBER: 22315-ALA-00-XX-DR-L-0015	STATUS: S2	REVISION: P04
---	----------------------	-------------------------