




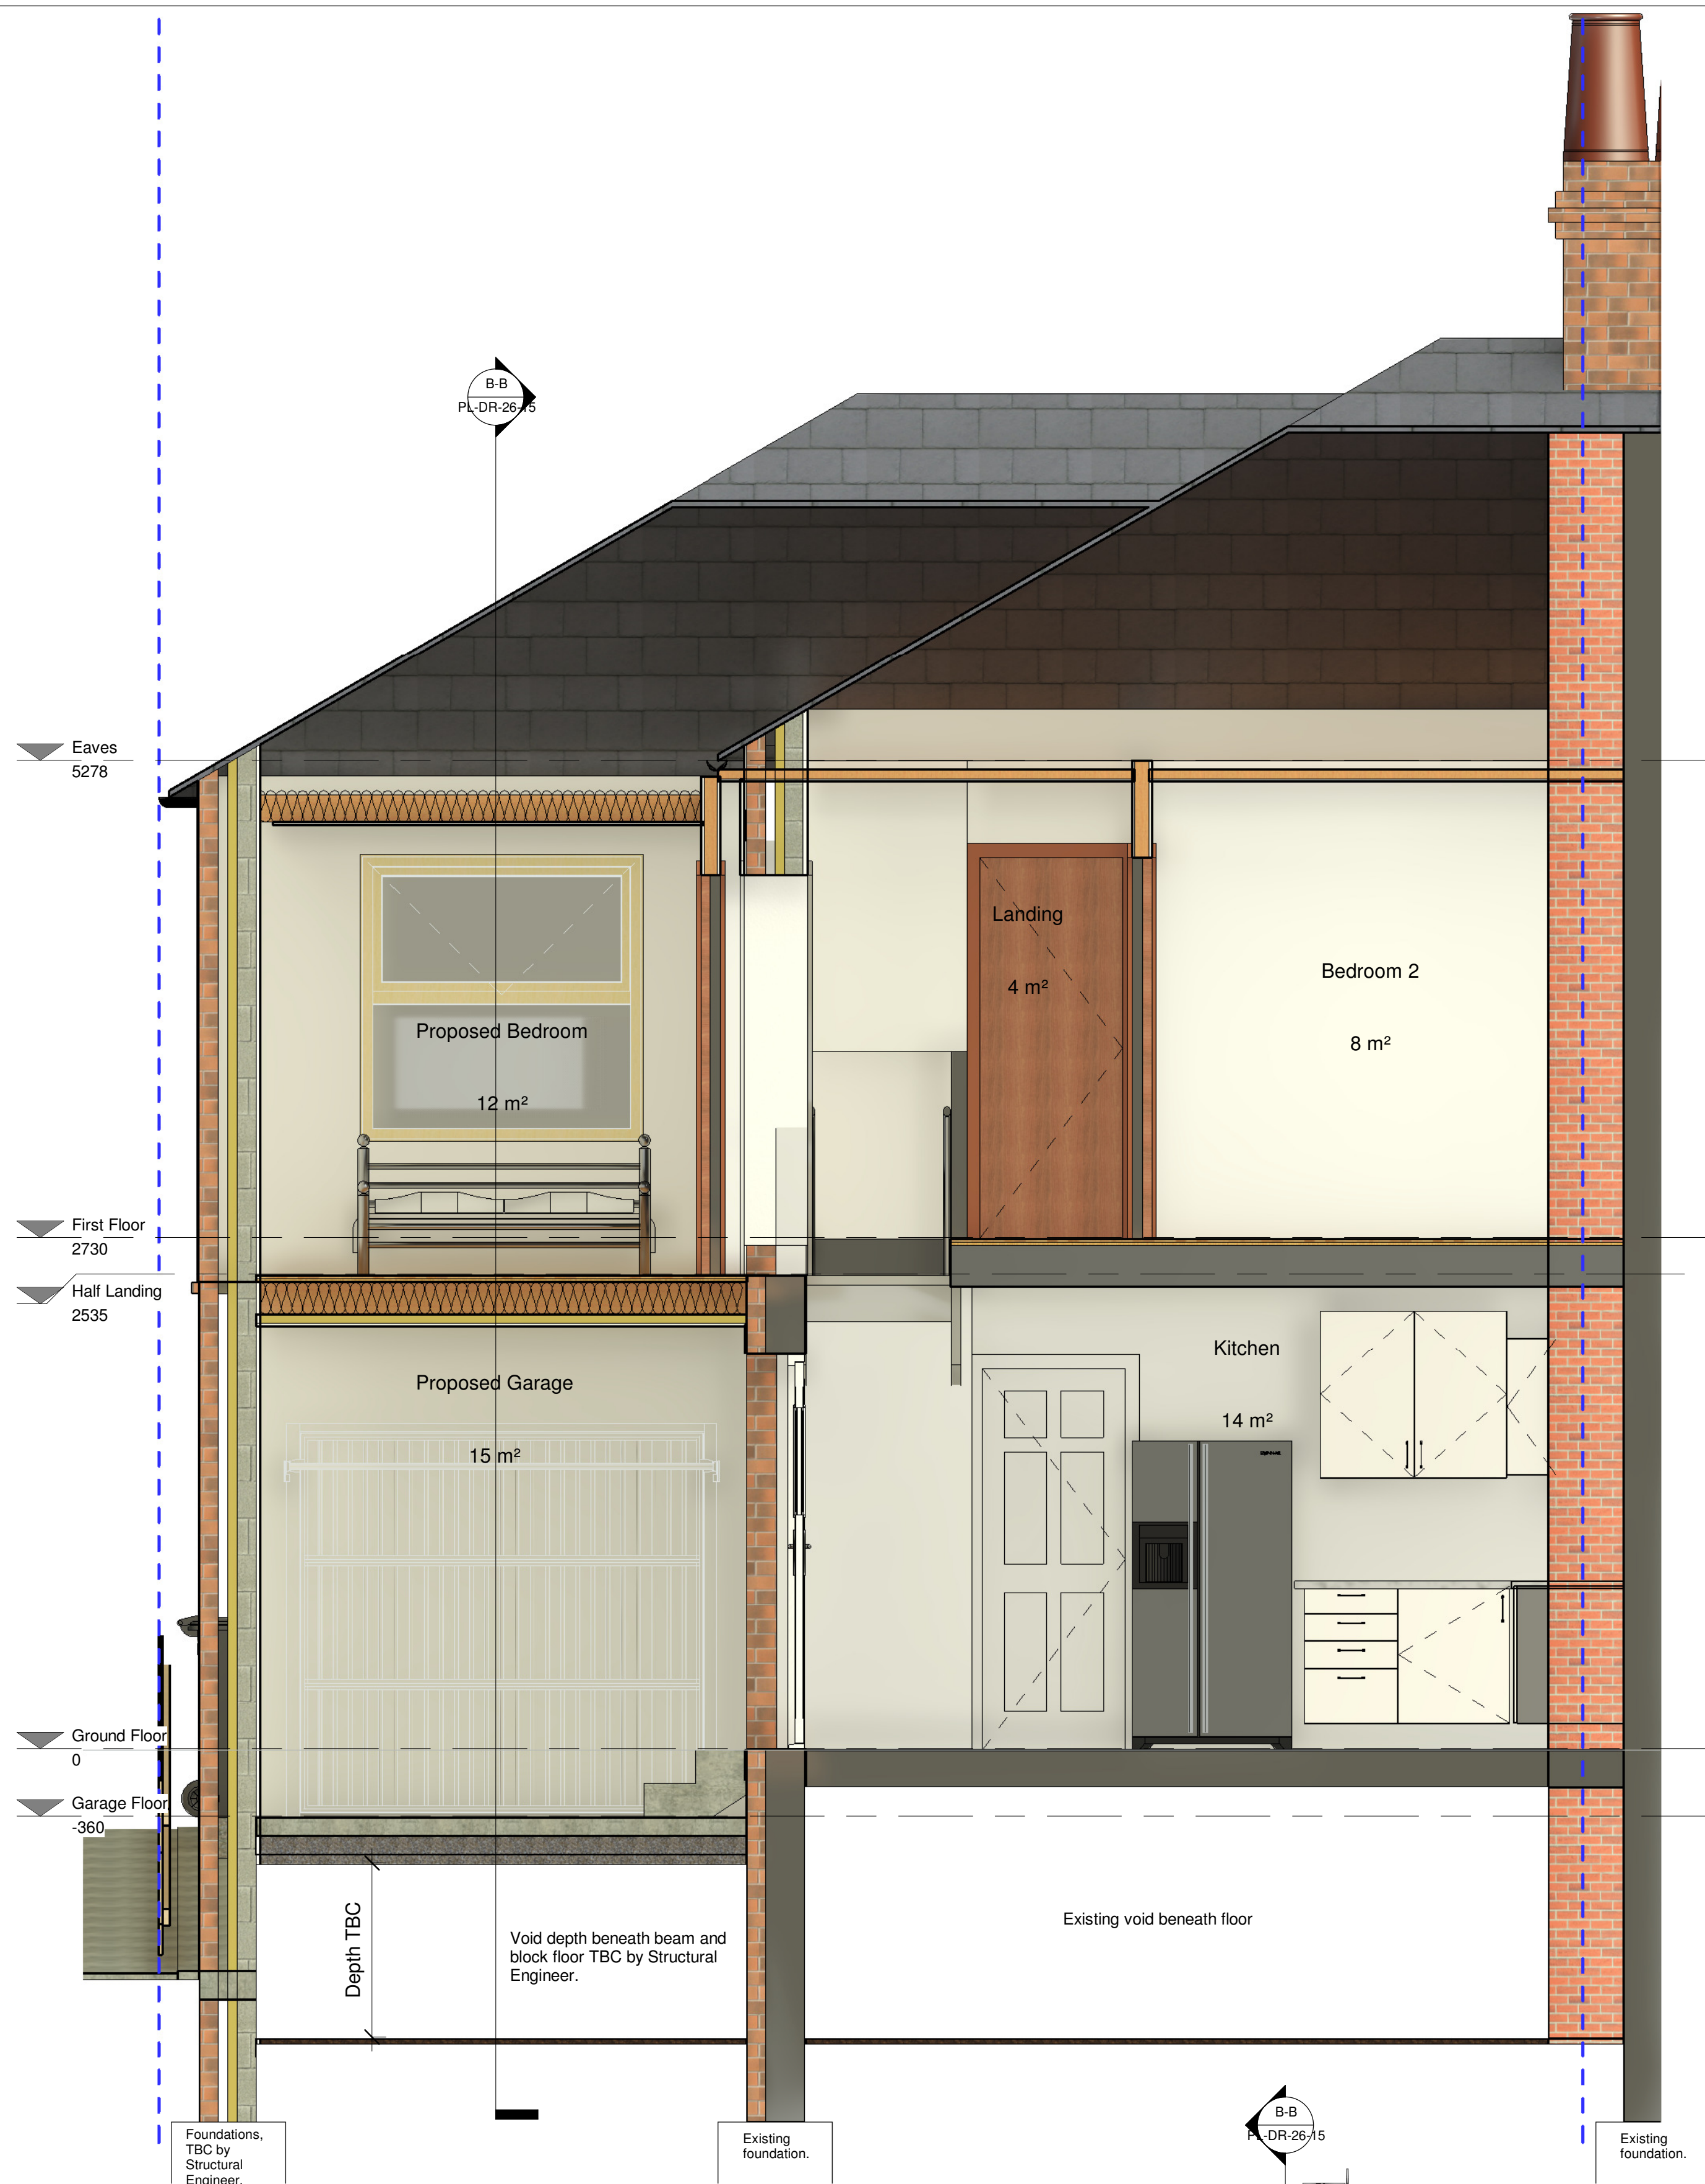

Section A-A
1 : 25

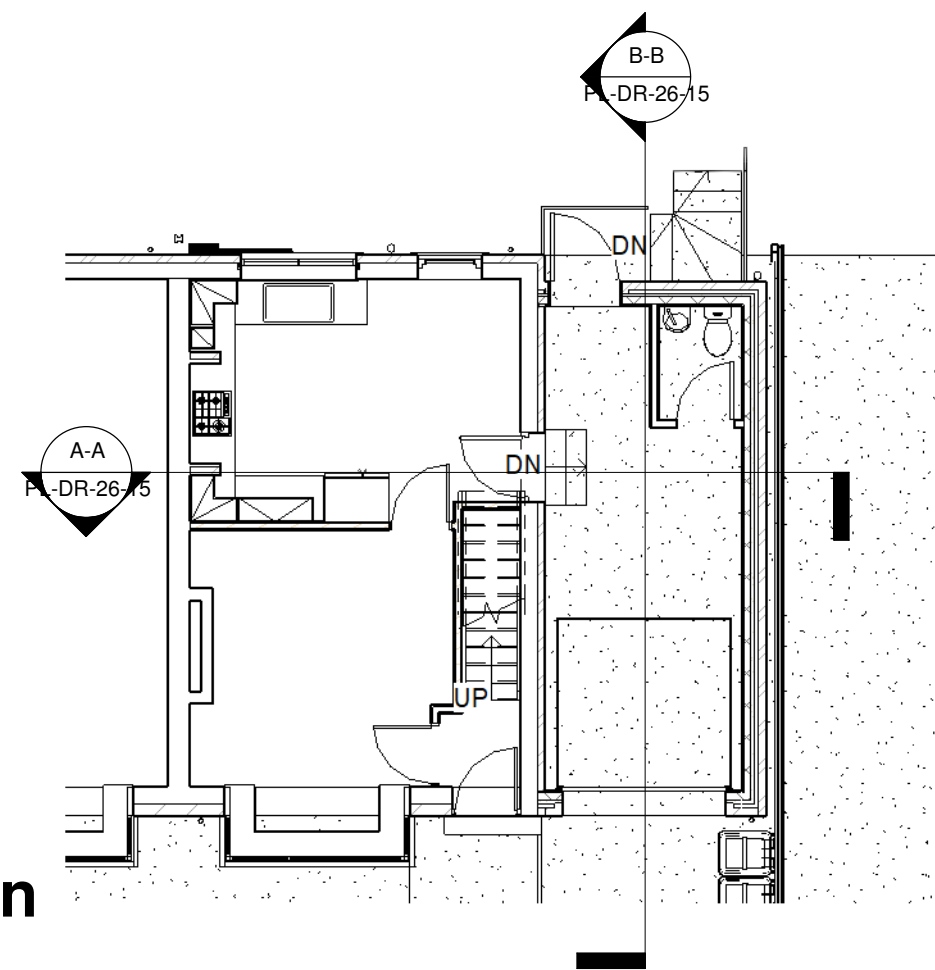


Key Plan
1 : 100

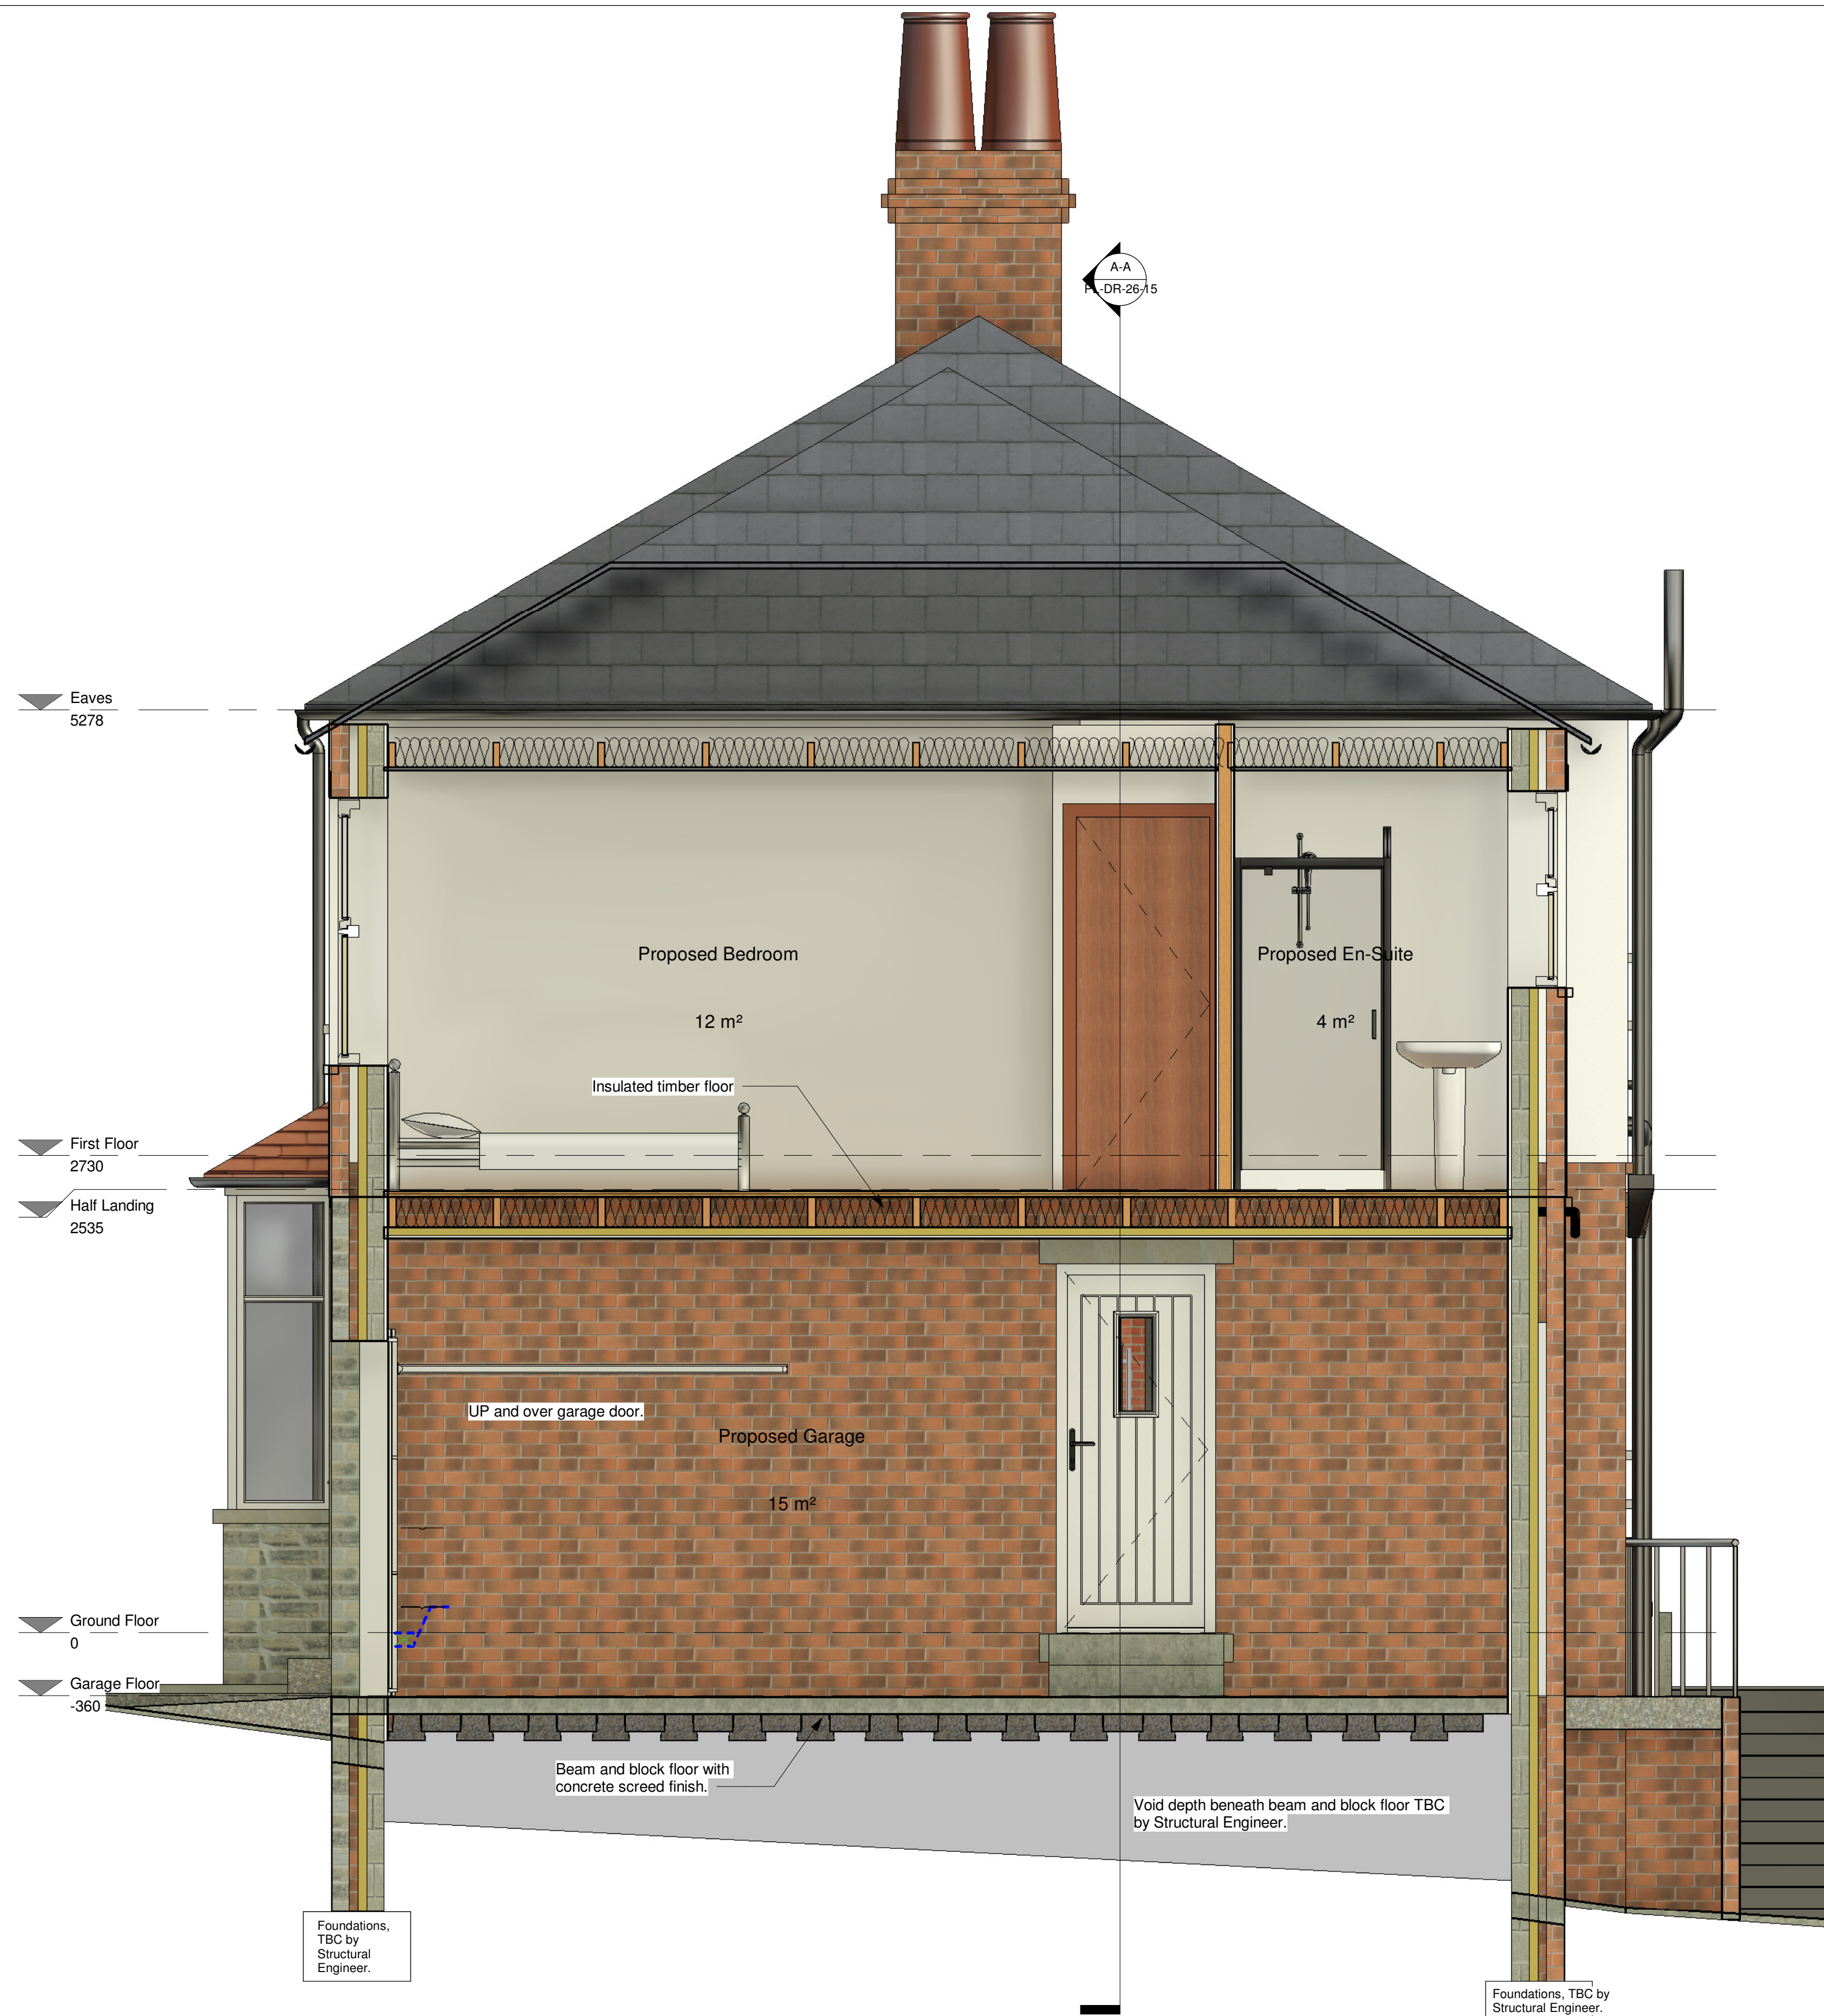

Section B-B
1 : 25

All drawings and proposals
subject to confirmation from
Structural Engineer and
Building Control.

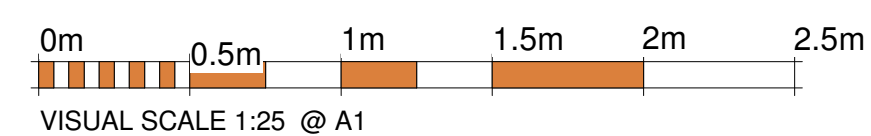

B		Issued for planning		19-07-24			
A		Extension layout amended		15-07-24			
Rev		Description		Date		Rev By	Chkd By
				© 08/03/22Langhus Ltd			

Client		Daniel Aspinall	
Project		20 Hallas Grove, Dalton - Side Extension	
Drawing Title		Proposed - Sections	



Drawn By		Checked By		Date		Project Number		ScAs® (A1)	
IR		Checker		08/03/22		2022-000		indicated	
Status				Drawing Number				Rev	
PLANNING				PL-DR-26-15				B	

File Path: E:\Job No. 62 - Hallas Grove, Dalton HD5 8ED\06 - Design\Revit\2024-062 - 20 Hallas Grove, Dalton.rvt

This drawing should be read in conjunction with all related drawings. All dimensions should be checked and confirmed on site before any works commenced and sub-contractors drawings are produced. Any discrepancies should be high lighted to the drawing originator immediately. This drawing is copyright and should not be reproduced without authority from Langhus. Do not scale from this drawing.