




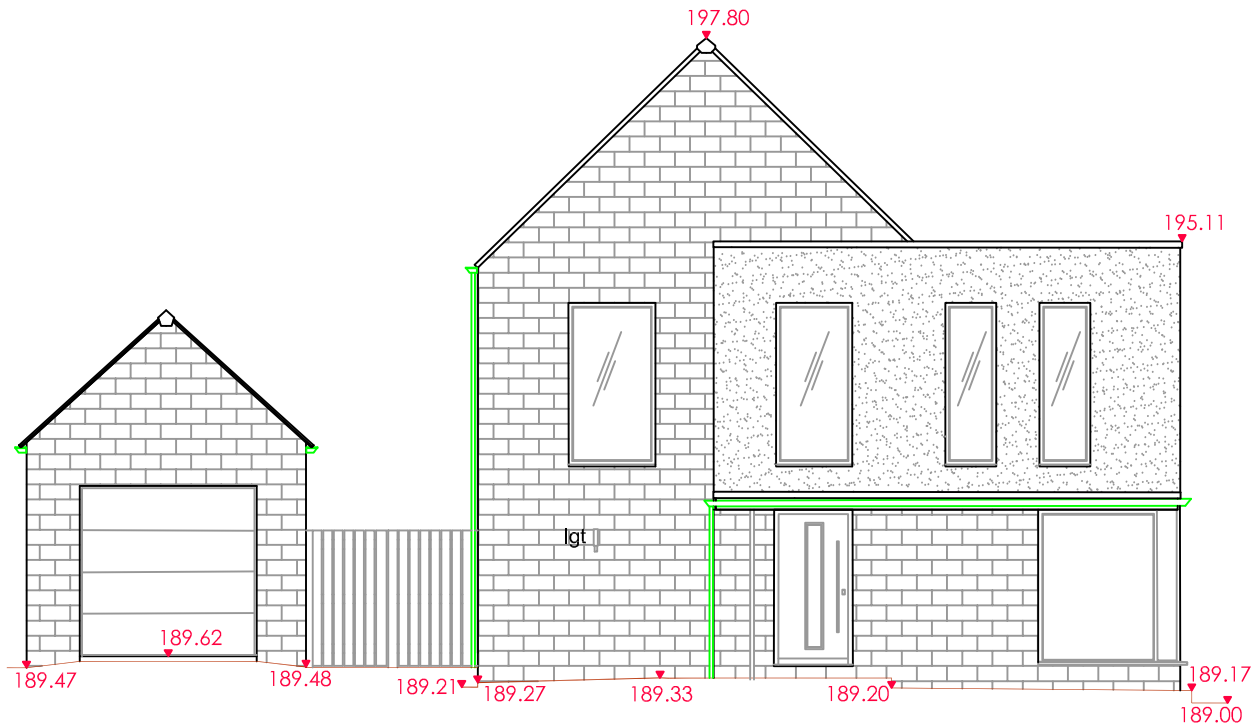

FRONT ELEVATION (1:100)
(south east facing)

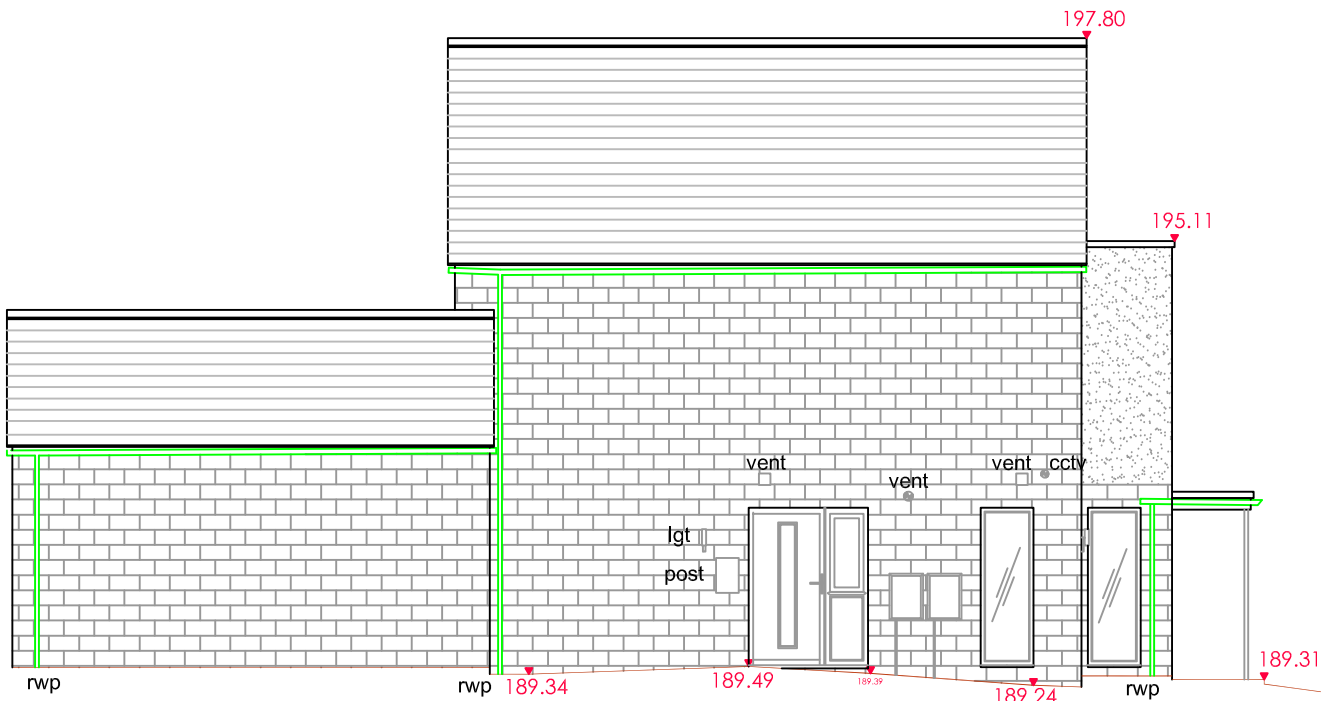

SIDE ELEVATION (1:100)
(south west facing)

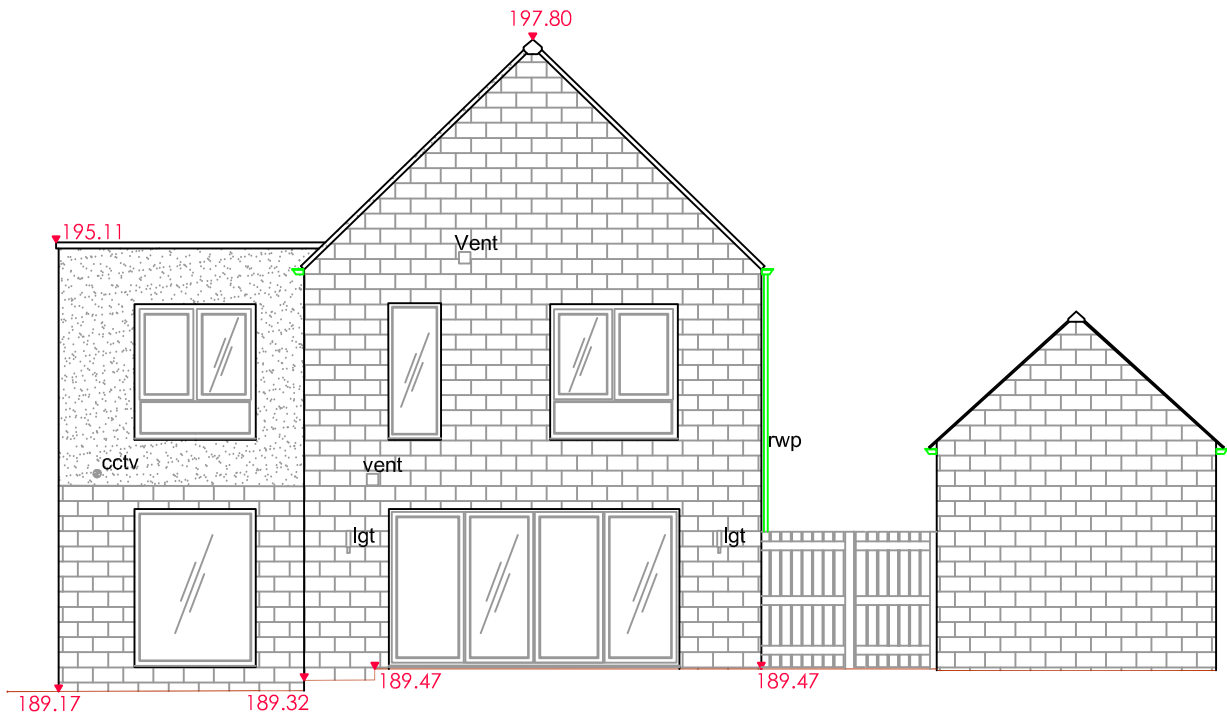

REAR ELEVATION (1:100)
north west facing)

NOTES:

ROOF:
grey slate effect roof tiles

WALLS:
buff pitched stone

WINDOW FRAMES:
dark upvc

RAINWATER GOODS:
black upvc

PLANNING APPLICATION

rev	description	date	
drawn	Paul McGuire	date	22.07.24

Paul McGuire MCIAT, ACIOB.
Chartered Architectural Technologist
46 Riley Park Kirkburton Huddersfield HD8 0SA
T. +44 (0)1484 602893 M. 07960 303343
E. info@pmcg-archtech.co.uk
Web. www.pmcg-archtech.co.uk



client	Mrs J. BOWKER		
project	PROPOSED PORCH EXTENSION		
address	17 HEATHER FOLD SKELMANTHORPE HUDDERSFIELD HD8 9LD		
drawing title	ELEVATIONS AS EXISTING		
scale	prefix	drawing No	rev
1:100 @ A3	(JB)	PD02	