




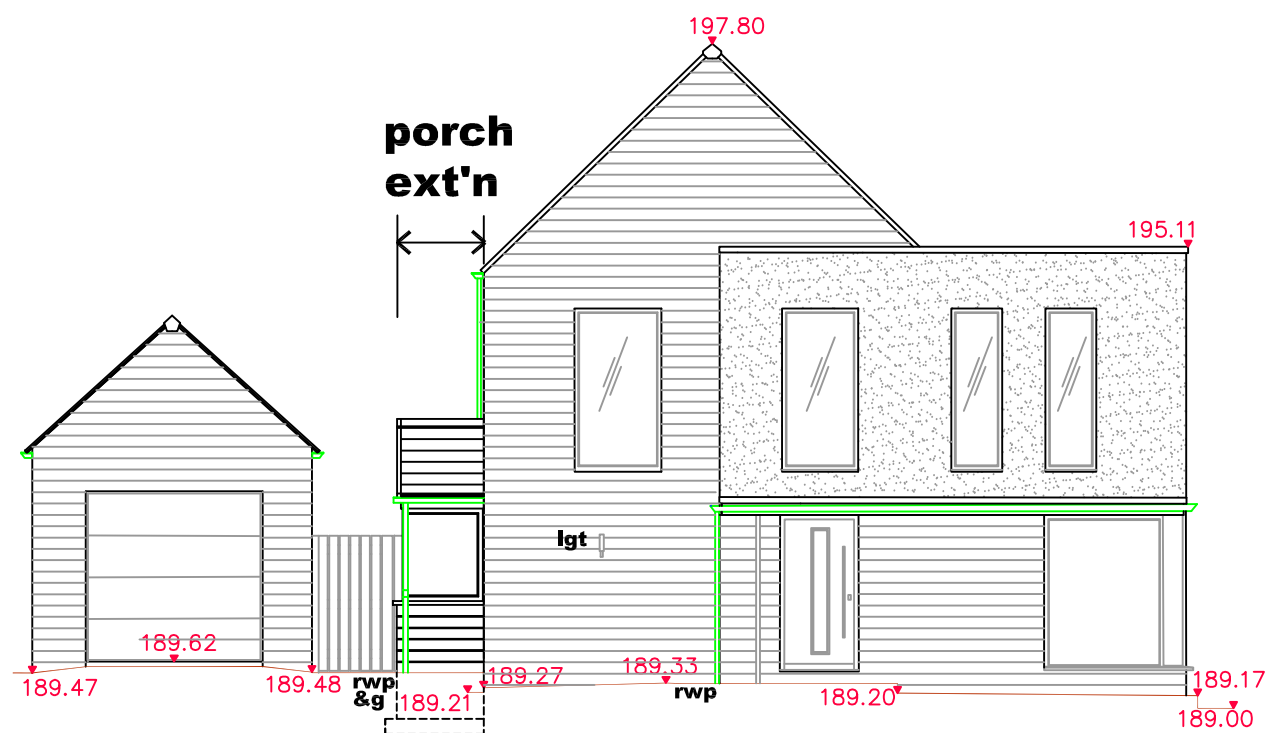

FRONT ELEVATION (1:100)
(south east facing)

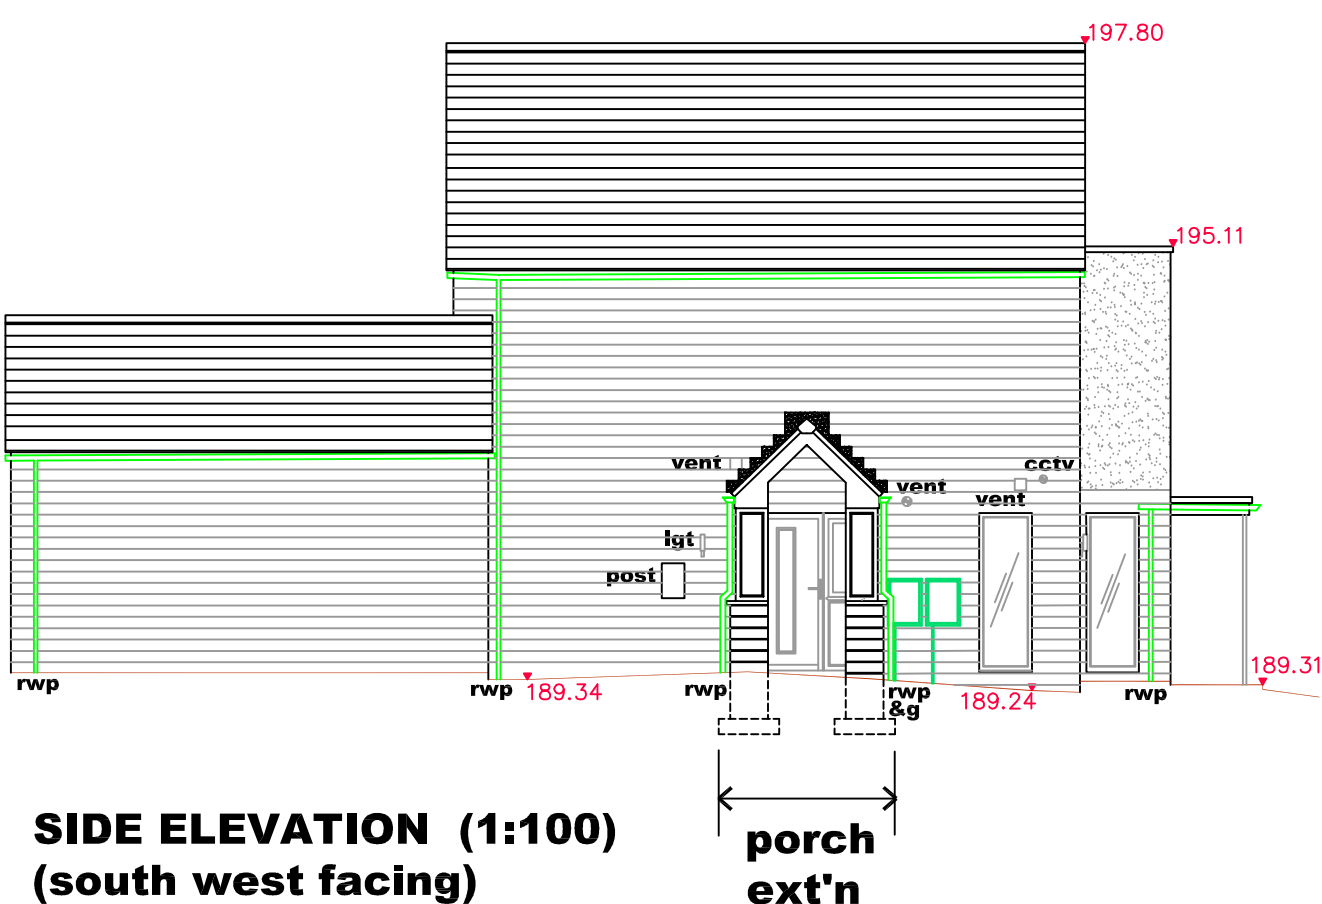

SIDE ELEVATION (1:100)
(south west facing)

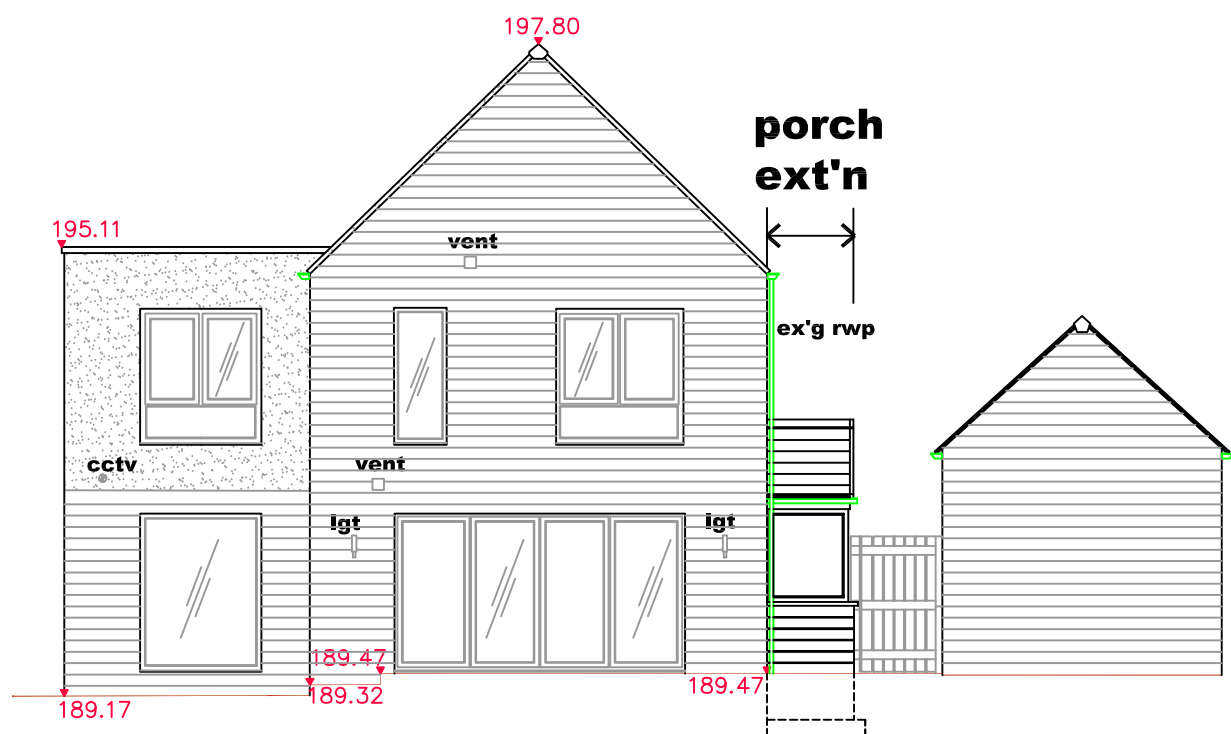

REAR ELEVATION (1:100)
north west facing)

NOTES:

ROOF:
grey slate effect roof tiles to match existing

WALLS:
buff pitched stone to match existing

WINDOW FRAMES:
iroko timber with matching beads stained to match existing - 6mm clear safety glazing

RAINWATER GOODS:
black upvc to match existing

FASCIA BOARDS:
iroko timber stained to match window frames

PLANNING APPLICATION			
rev	description	date	
drawn	Paul McGuire	date	26.07.24
Paul McGuire MCIAT, ACIOB, Chartered Architectural Technologist 46 Riley Park Kirkburton Huddersfield HD8 0SA T. +44 (0)1484 602893 M. 07960 303343 E. info@pmcg-archtech.co.uk Web. www.pmcg-archtech.co.uk			
			
client	Mrs J. BOWKER		
project	PROPOSED PORCH EXTENSION		
address	17 HEATHER FOLD SKELMANTHORPE HUDDERSFIELD HD8 9LD		
drawing title	ELEVATIONS AS PROPOSED		
scale	prefix	drawing No	rev
1:100 @ A3	(JB)	PD04	