


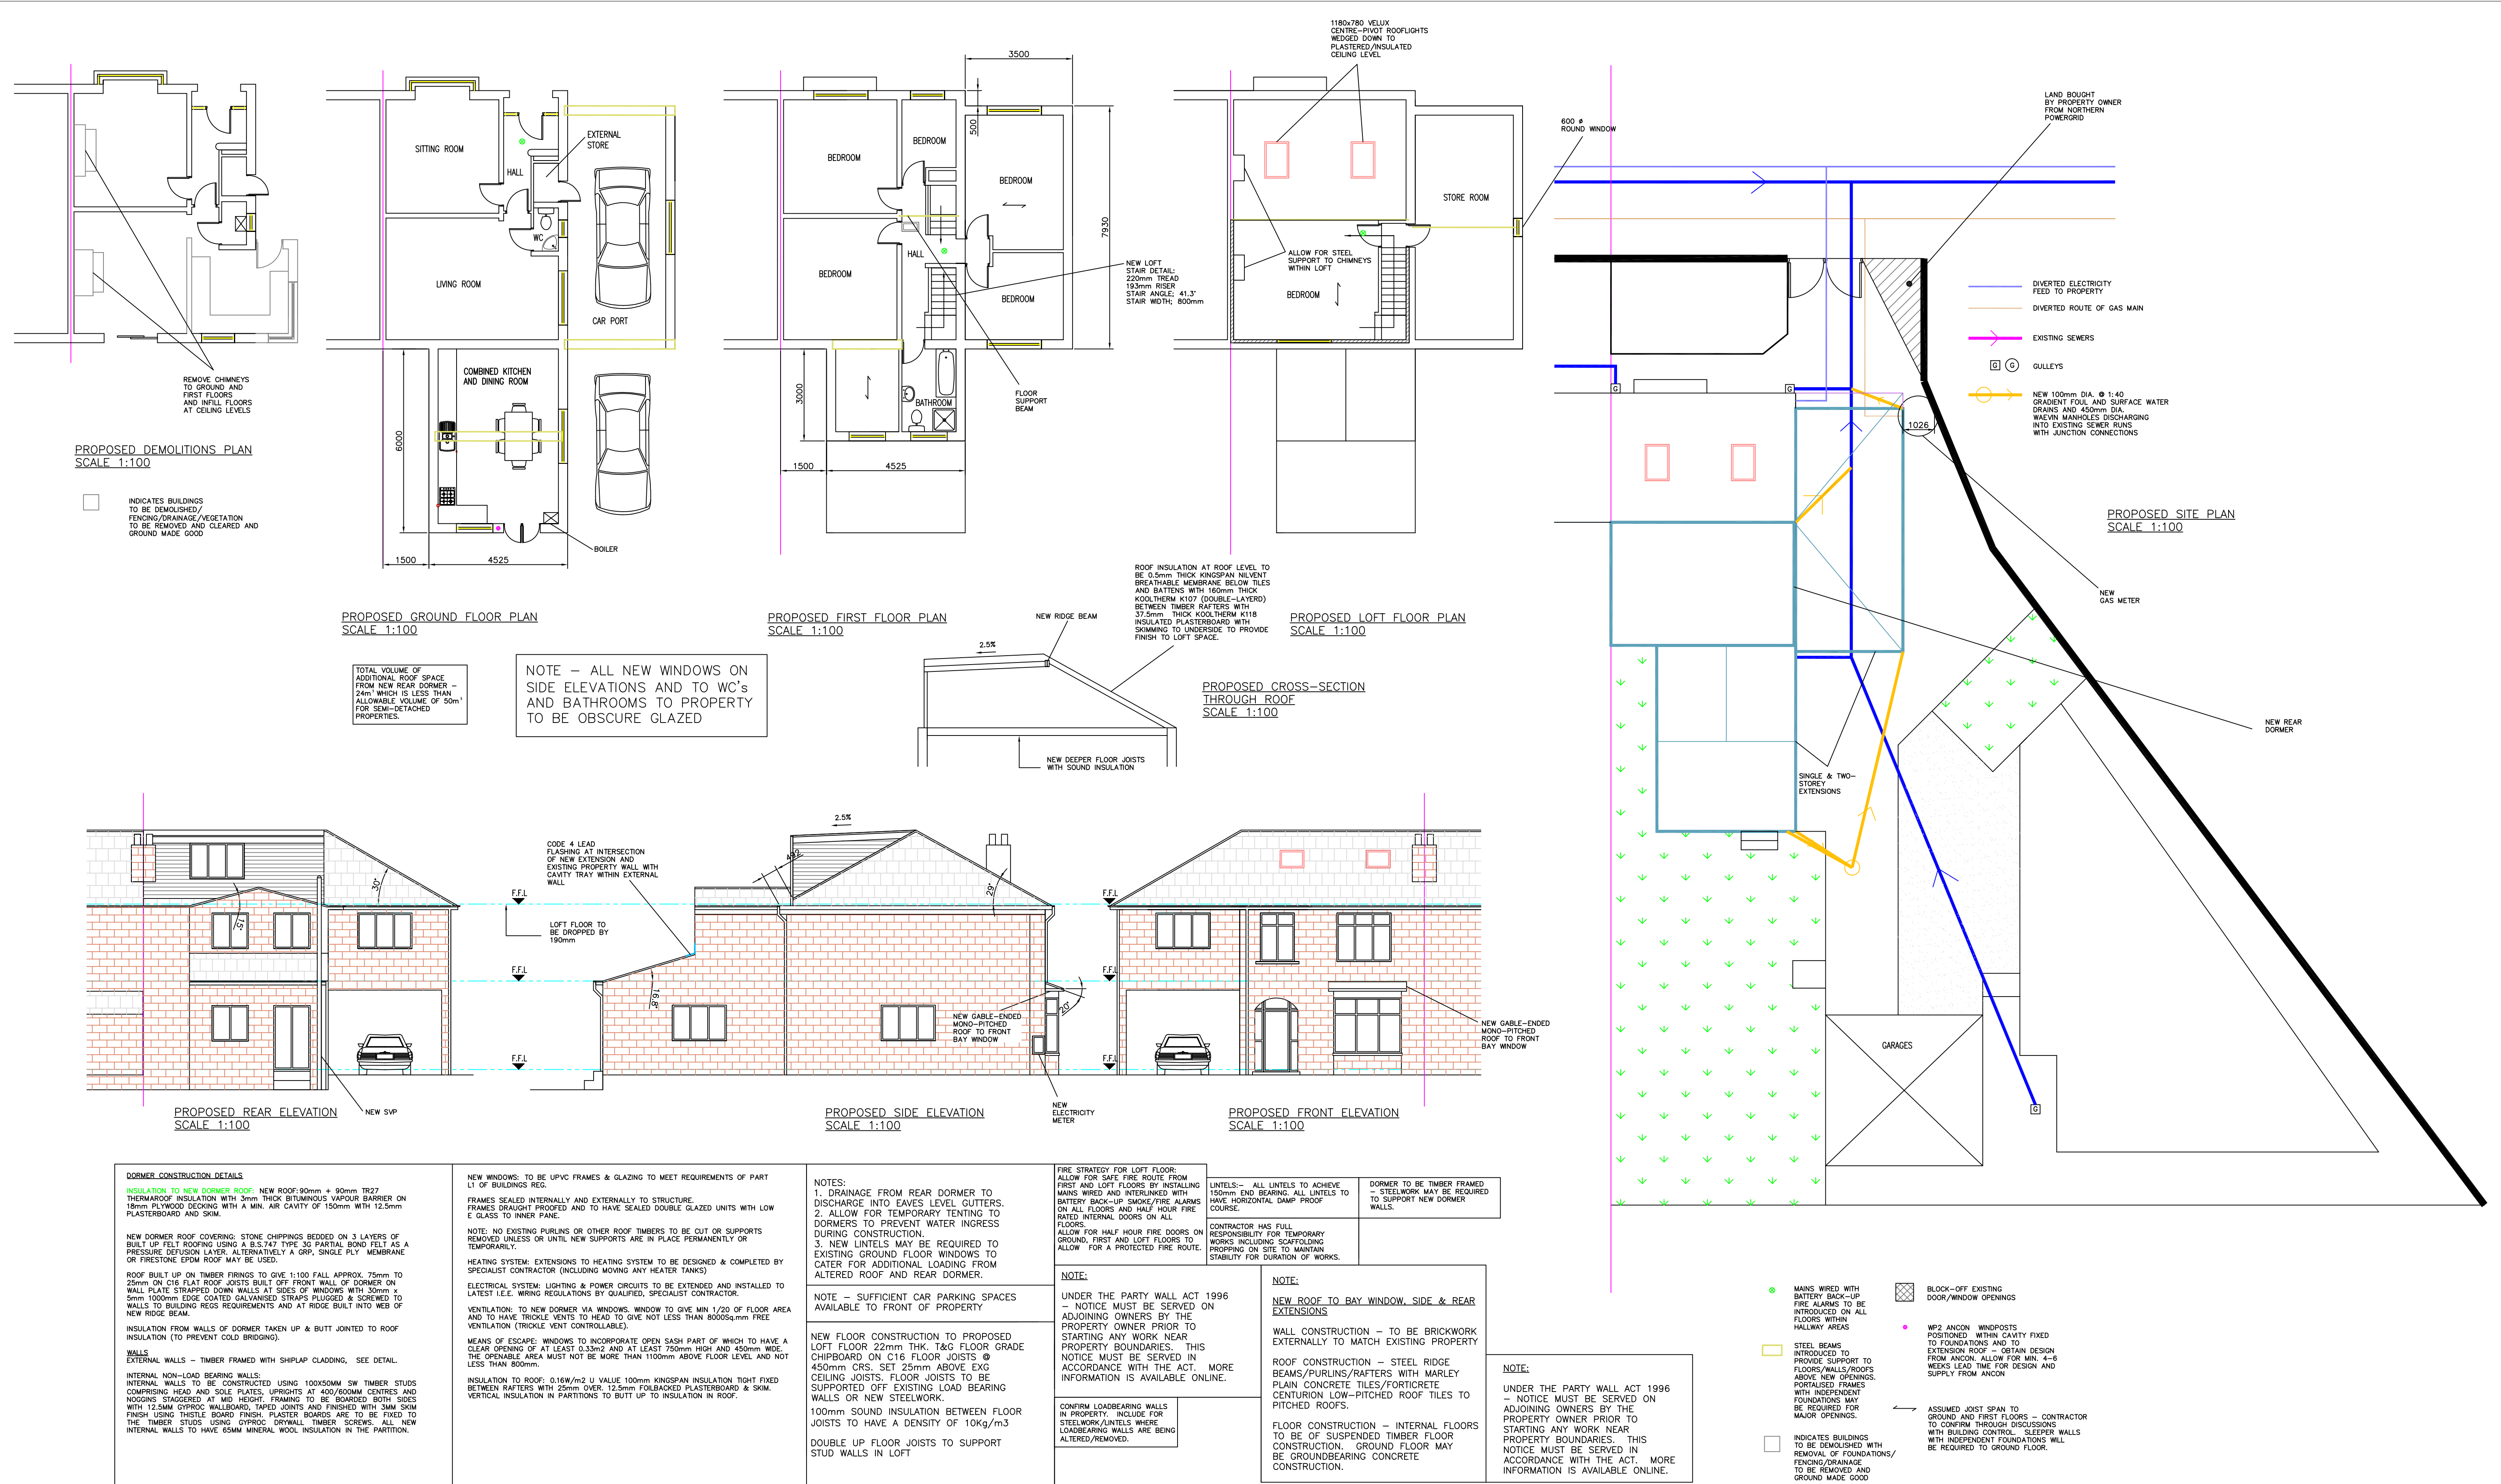

NOTE - THIS DRAWING IS FOR PLANNING PURPOSES ONLY - FURTHER DETAILED DRAWINGS WILL BE REQUIRED AS PART OF A BUILDING REGULATIONS APPLICATION.

NOTE - DO NOT SCALE OFF DRAWING. DIMENSIONS TO BE CONFIRMED ON SITE

ALL DIMENSIONS IN MM

NOTE - THIS DRAWING IS TO BE READ IN CONJUNCTION WITH DRAWING NO. S03 - WORK SPECIFICATION

DORMER SHIPLAP CLADDING DETAIL NTS

- SHIPLAP CLADDING - COLOUR TO MATCH ROOF COVERING TO TO PROPERTY
- 50 mm THICK VENTILATED BATTENS
- KINGSPAN BREATHABLE MEMBRANE
- 50mm OSB SHEETING
- 100mm THICK KINGSPAN KOOLTHERM K112 INSULATION BETWEEN RAFTERS WITH 40mm AIR GAP
- WITH 37.5mm KINGSPAN KOOLTHERM K118 INSULATED PLASTERBOARD
- SKIM

Revisions

Date	Jul 2024

Planning Application for:
Side and Rear Extensions
130 Bywell Road, Dewsbury

Drawing Title:
Proposed Plans and Elevations

Drawing No:
S02

Rev
E

Scale: As shown | Paper Size: A1