


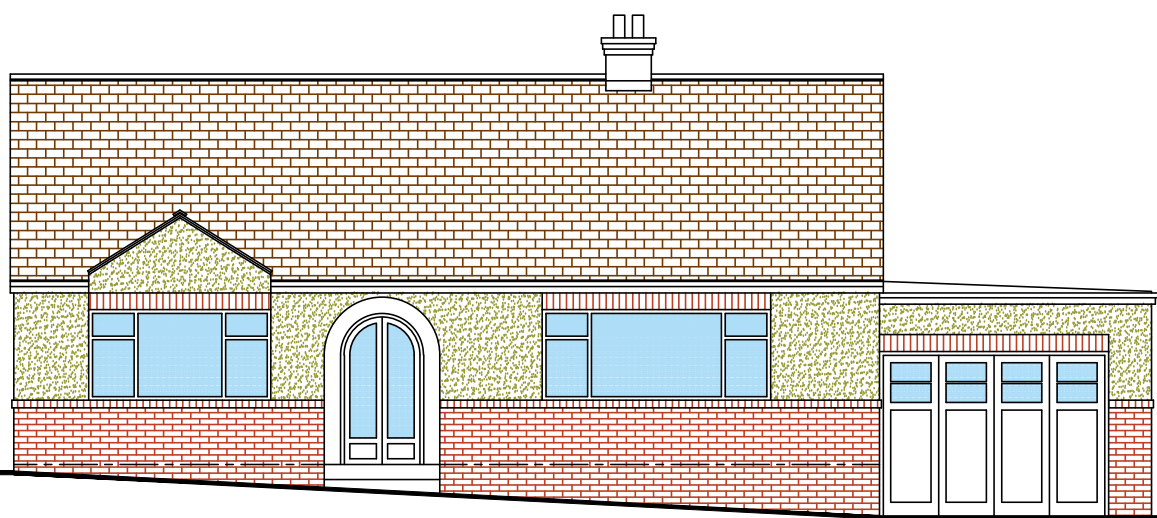


SOUTH ELEVATION



EAST ELEVATION



NORTH ELEVATION

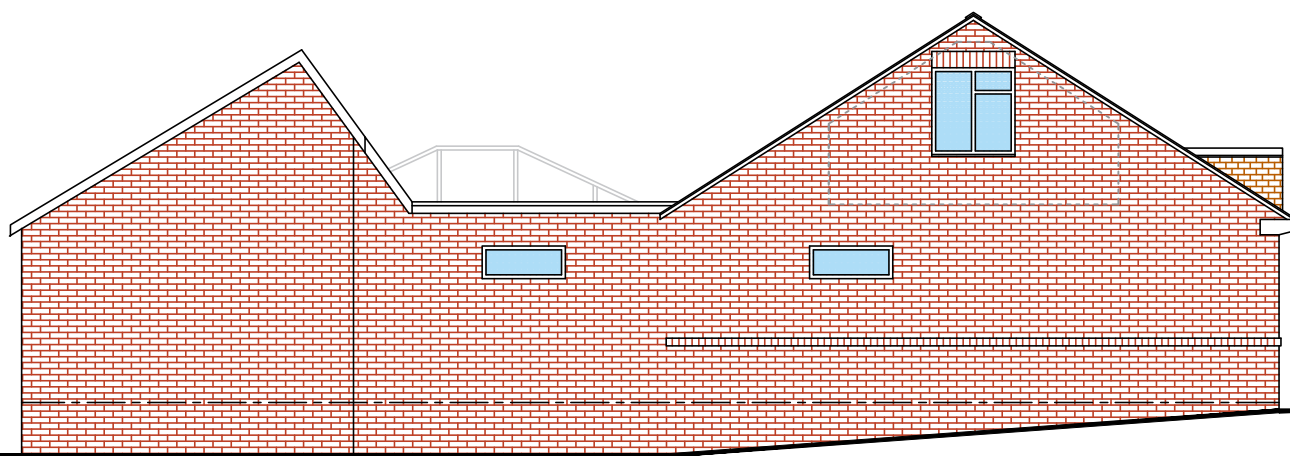


WEST ELEVATION


MATERIALS
Walls - Brick walling and render.
Roof - Concrete tile.
Windows - UPVC windows double glazed.
Doors - UPVC/timber




SITE/BLOCK PLAN 1:200

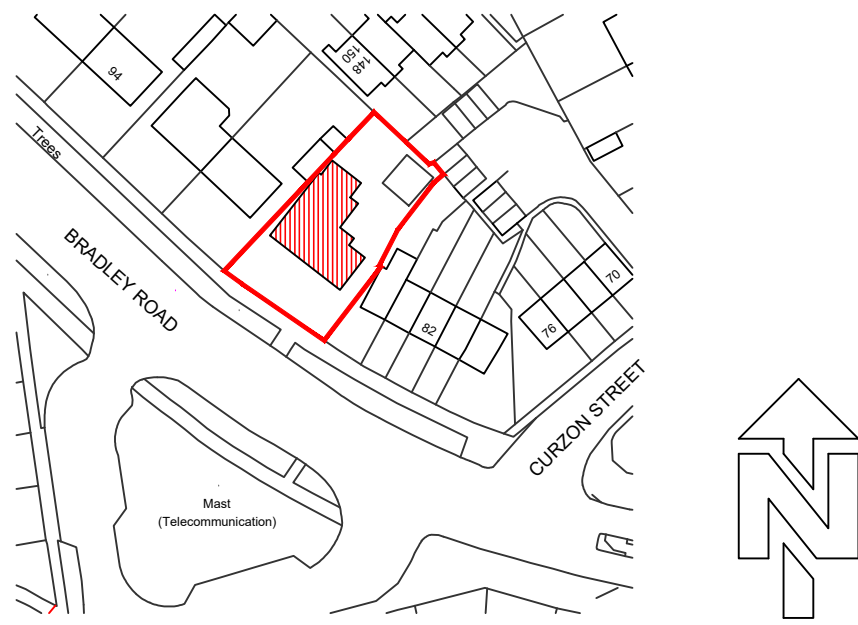

LOCATION PLAN 1:1250

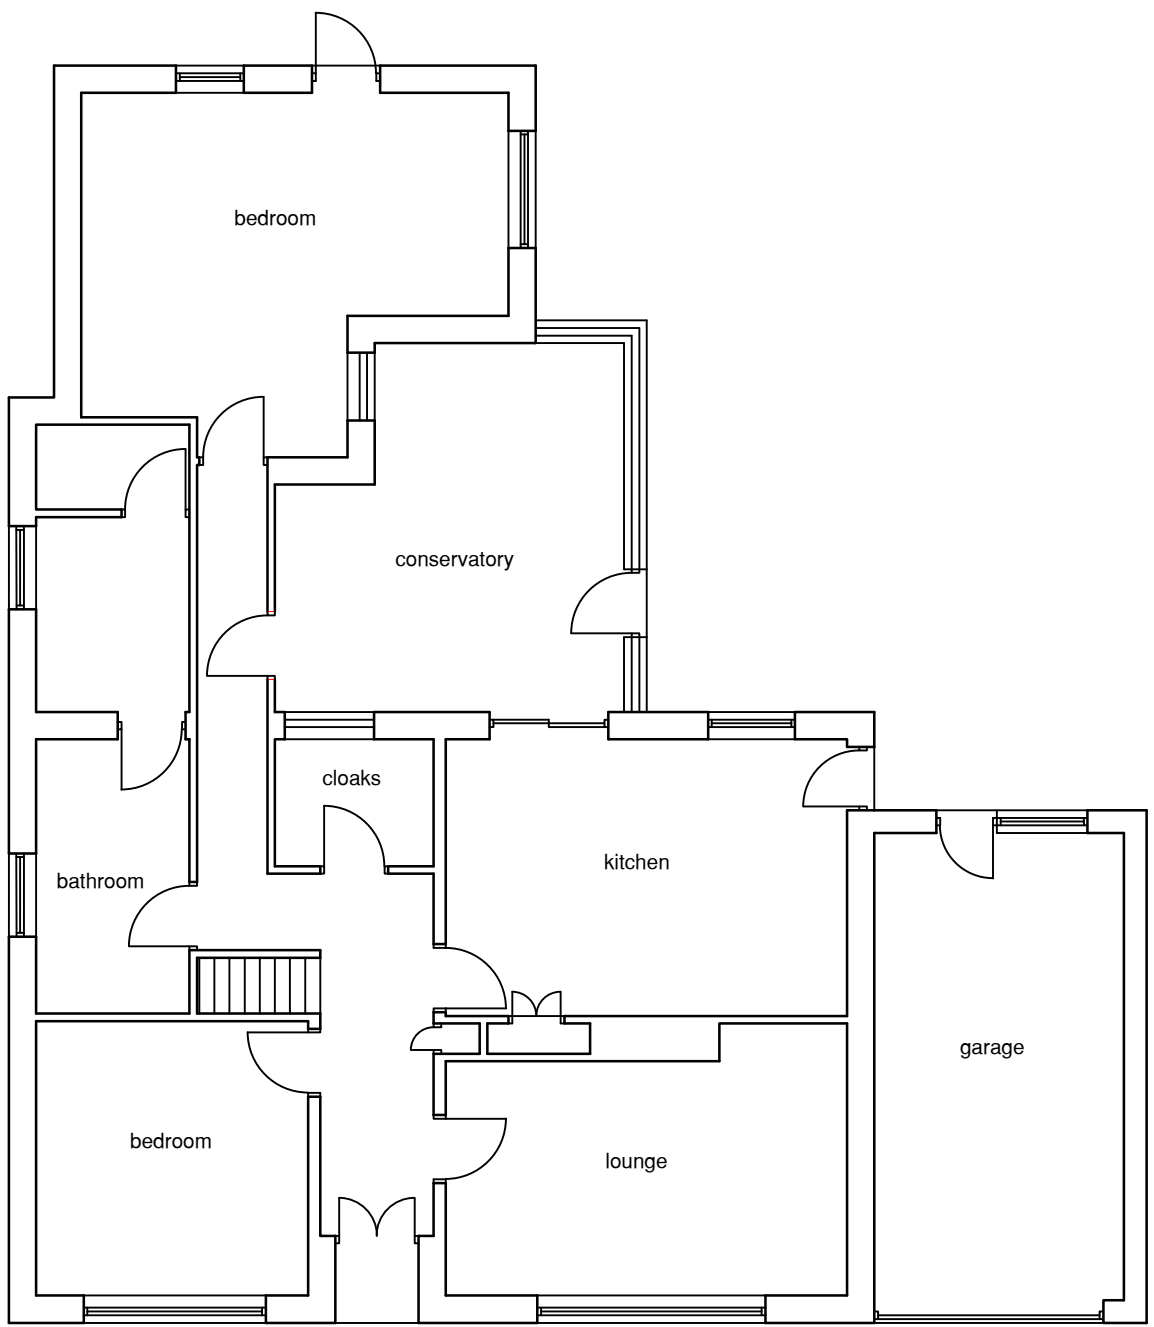

GROUND FLOOR PLAN

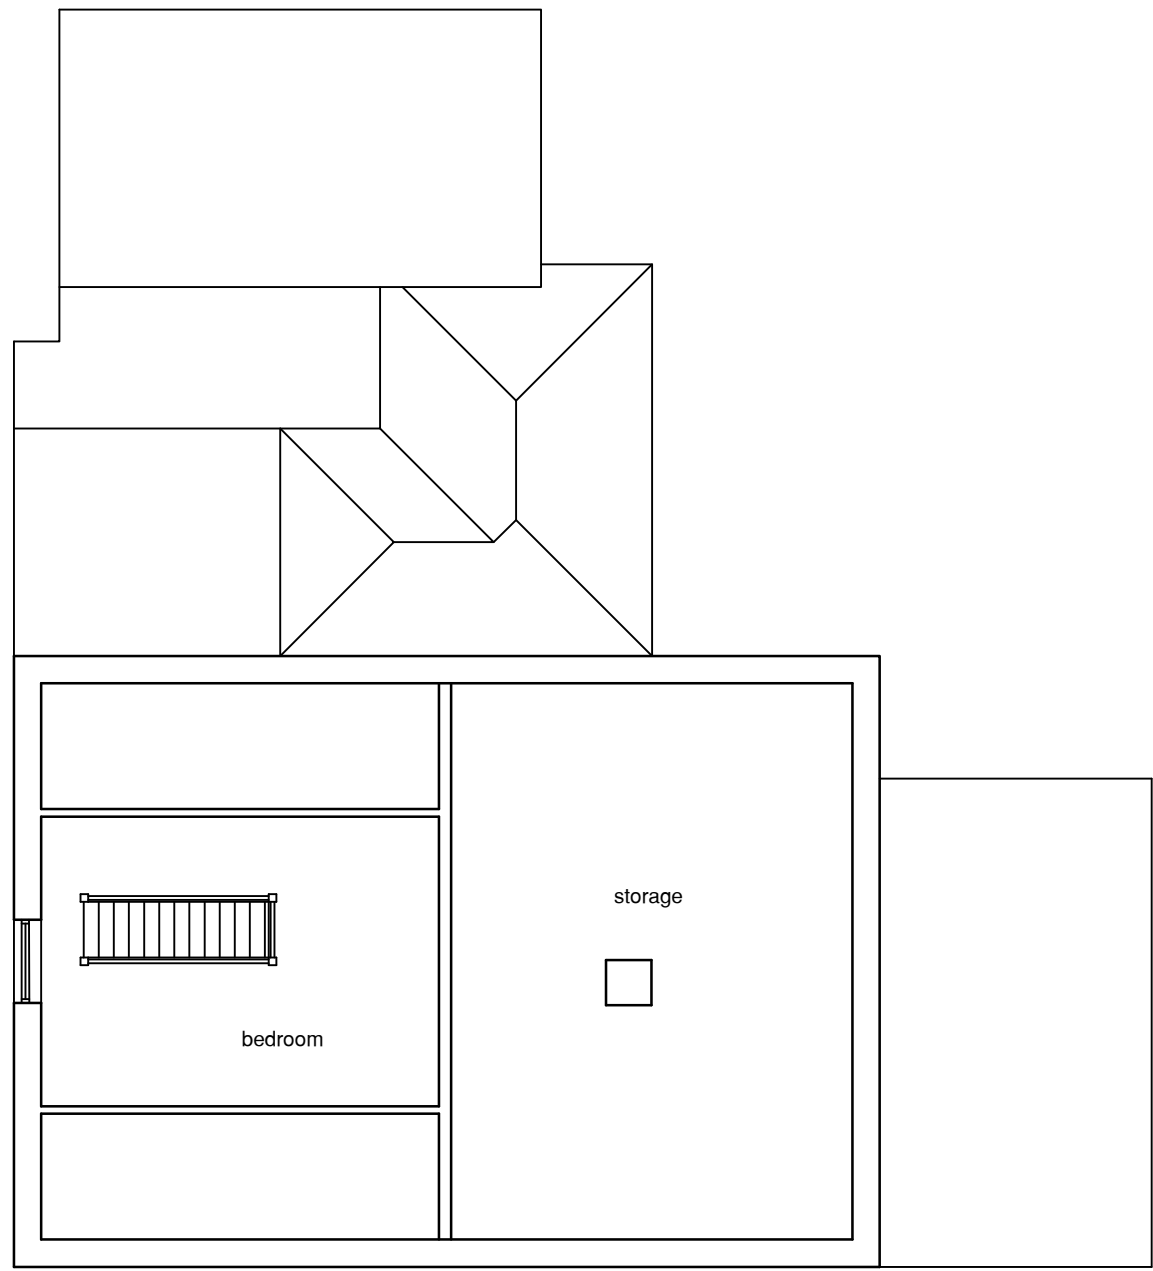

FIRST FLOOR PLAN

