

RAD

Consultant
Address
Address
Phone
Fax
e-mail

71 Springdale Avenue, Huddersfield HD1 3NE

Existing Elevations

Project number

Date

Drawn by

RA


Checked by

RA


A104

Scale


As indicated

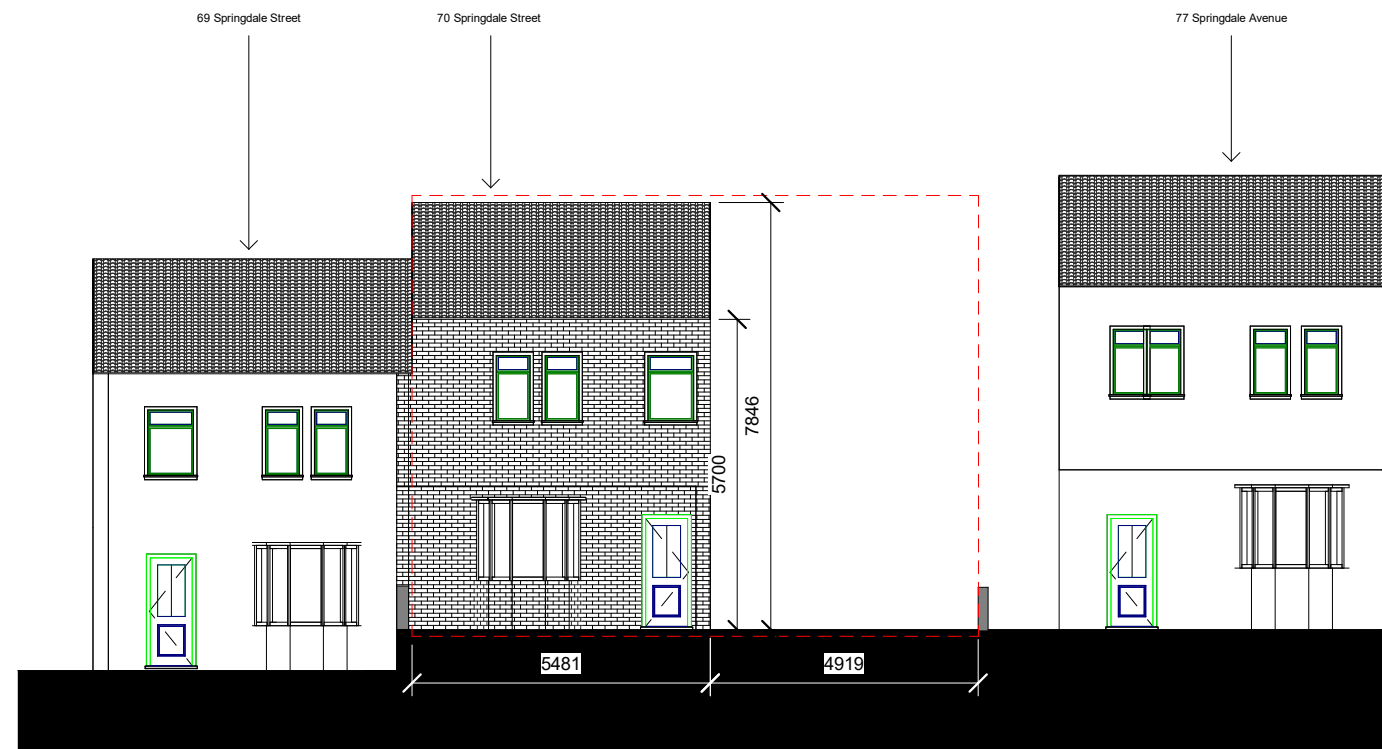


Existing Front Elevation
West Facing Elevation

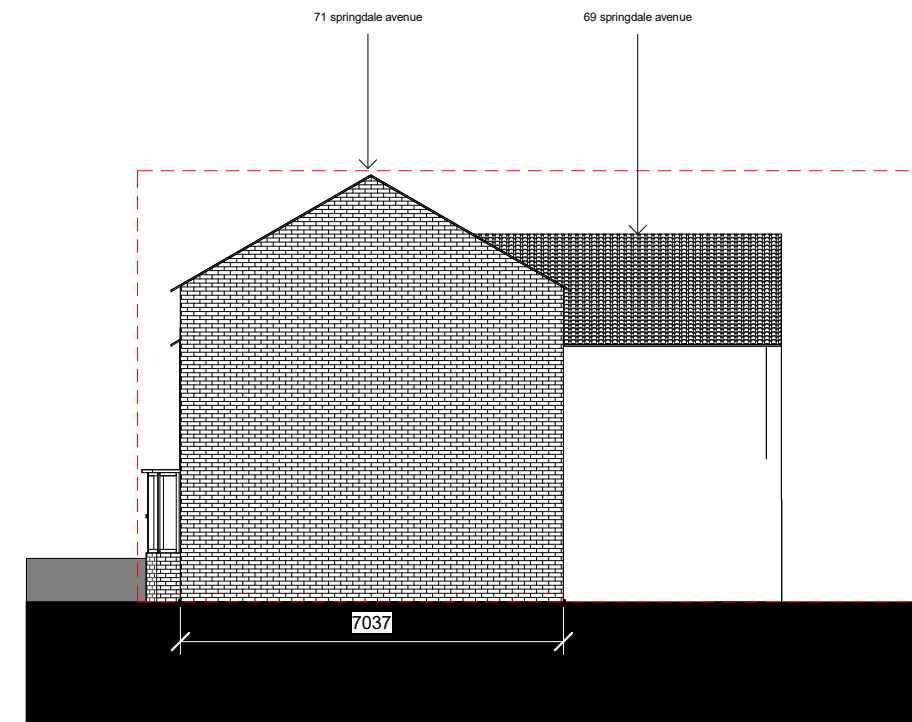

Existing Side Elevation
South Facing Elevation

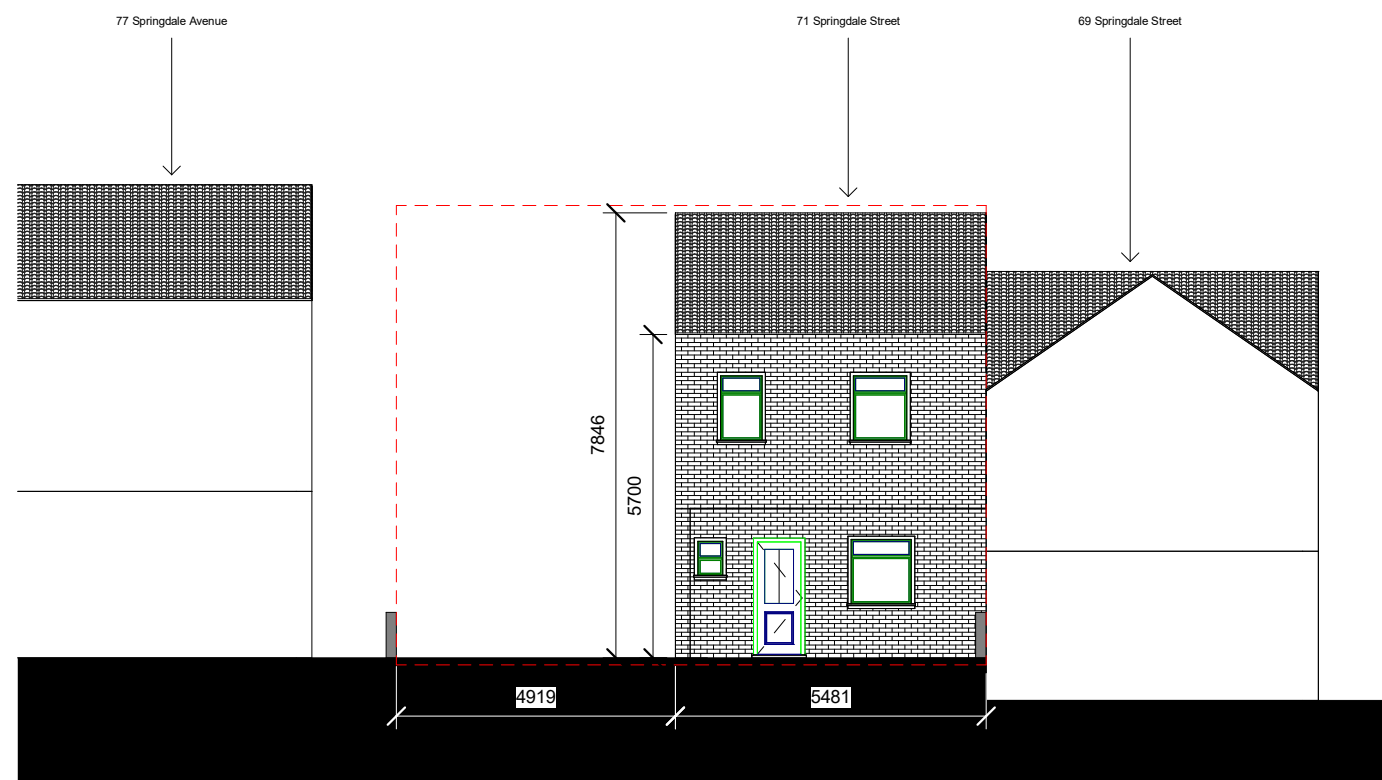

Existing Back Elevation
East Facing Elevation

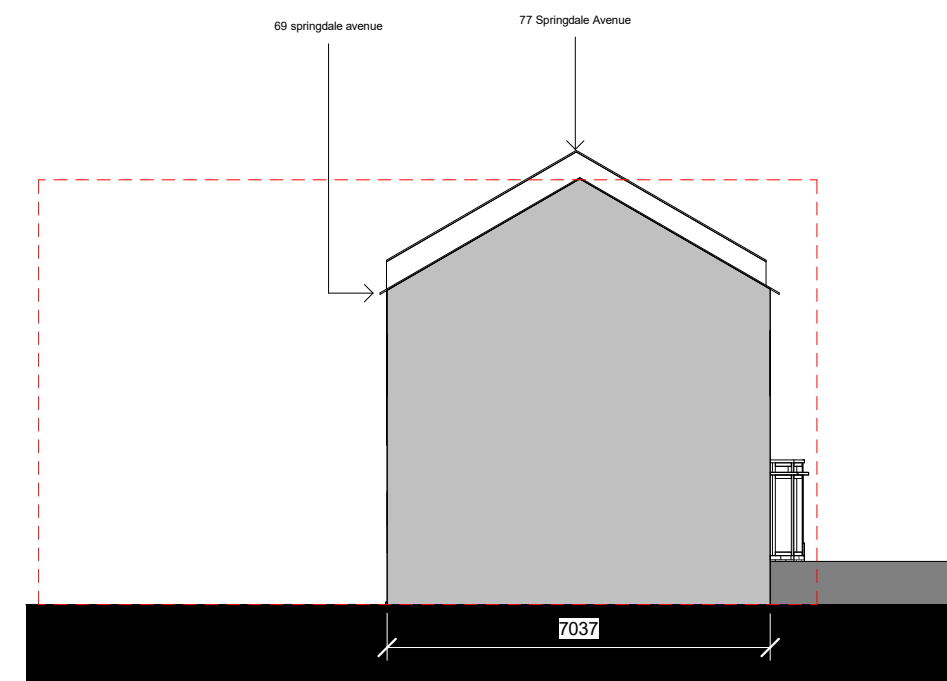

Existing Side Elevation
North Facing Elevation