


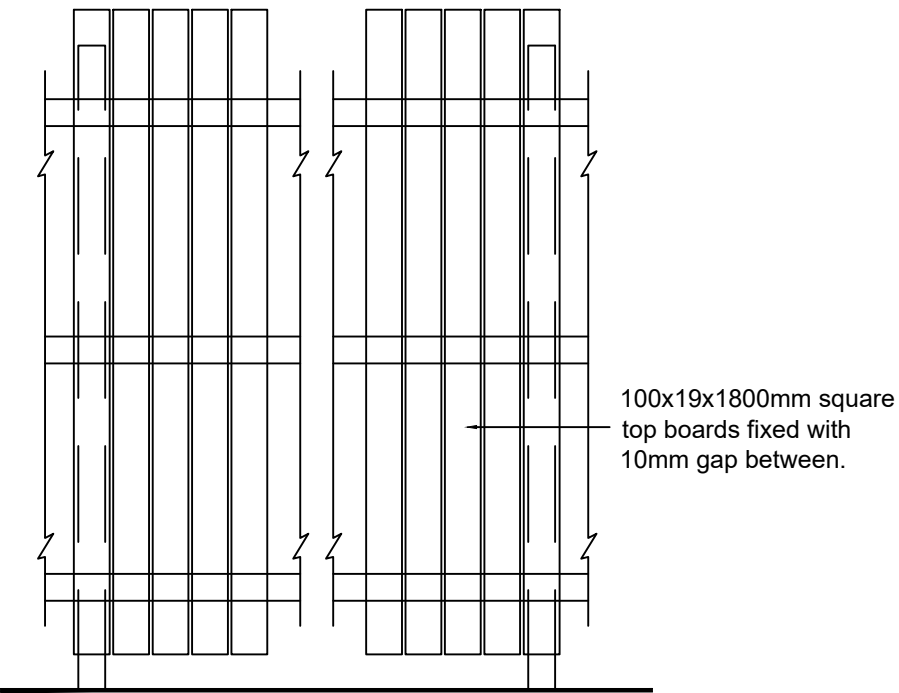

Close Boarded Screen Fence



REV:	DESCRIPTION:	BY:	DATE:
STATUS:			

CLIENT: millerhomes		TITLE: Boundary treatments Close-boarded screen fence			
SITE: Standard Details		SCALE AT A3: 1:20	DATE: 15.04.24	DRAWN: VR	CHECKED:
		PROJECT NO: SD	DRAWING NO: BT.01		REVISION: