

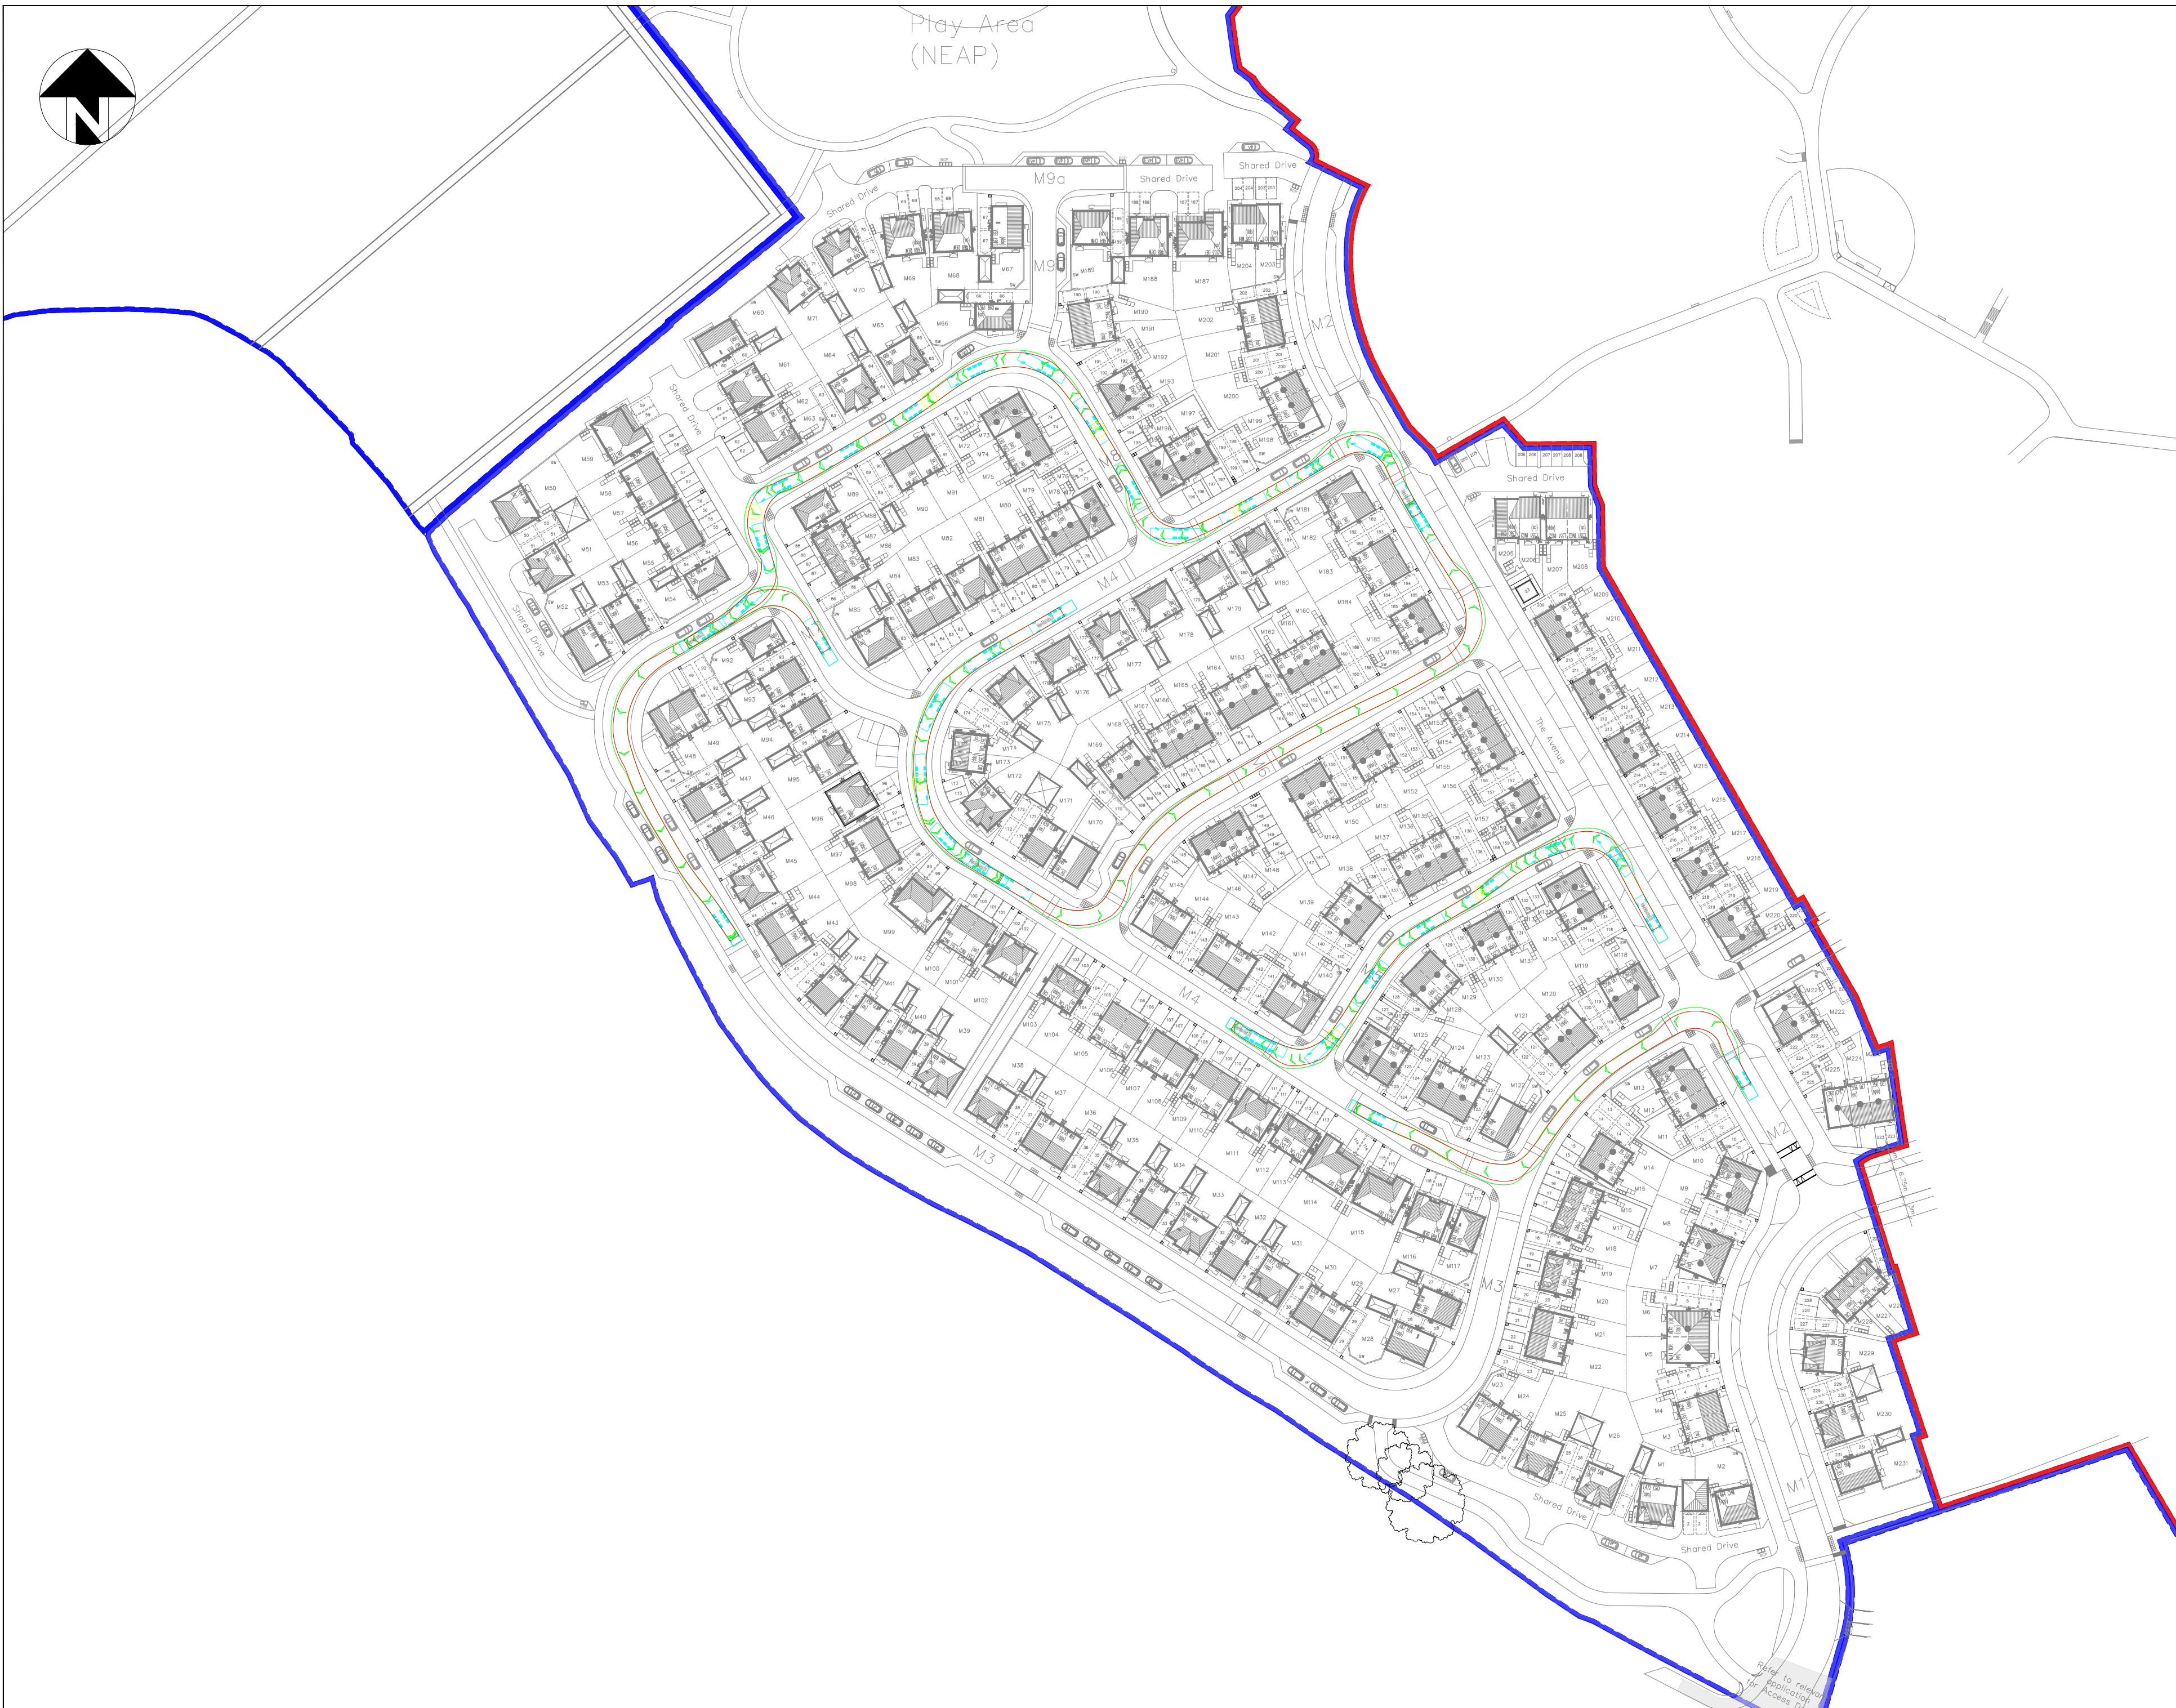


Refuse Vehicle 2018
Overall Length 11.850m
Overall Width 2.550m
Overall Body Height 3.140m
Min Body Ground Clearance 0.200m
Track Width 2.400m
Lock to lock time 1.50s
Walk to Wall Turning Radius 11.000m

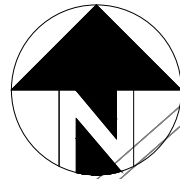

Double Decker Bus
Overall Length 12.500m
Overall Width 2.550m
Overall Body Height 4.120m
Min Body Ground Clearance 0.200m
Track Width 2.400m
Lock to lock time 1.50s
Kurb to Kurb Turning Radius 8.972m

P06	Amendment following updated layout	08.08.25	OHJ
P05	Amendment following updated layout	31.07.25	OHJ
P04	Amendment following updated layout	21.07.25	OHJ
P03	Amendment following updated layout	18.07.25	OHJ
P02	Amendment following updated layout	17.07.25	OHJ
P01	Preliminary Issue	16.07.25	OHJ

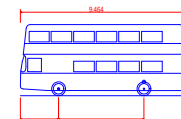

Project: Blackmoorfoot Road
Huddersfield

Client: Miller

Drawing: Swept Path Analysis
KC Design Refuse Vehicle
Passing Parked Cars

Drawn By:	OHJ	Date:	16.07.2025
Checked:	AMM	Scale:	1:1000
Drawing No:	AMA-22224-SK-096-1.3	Paper:	A2
Rev:	P06		