


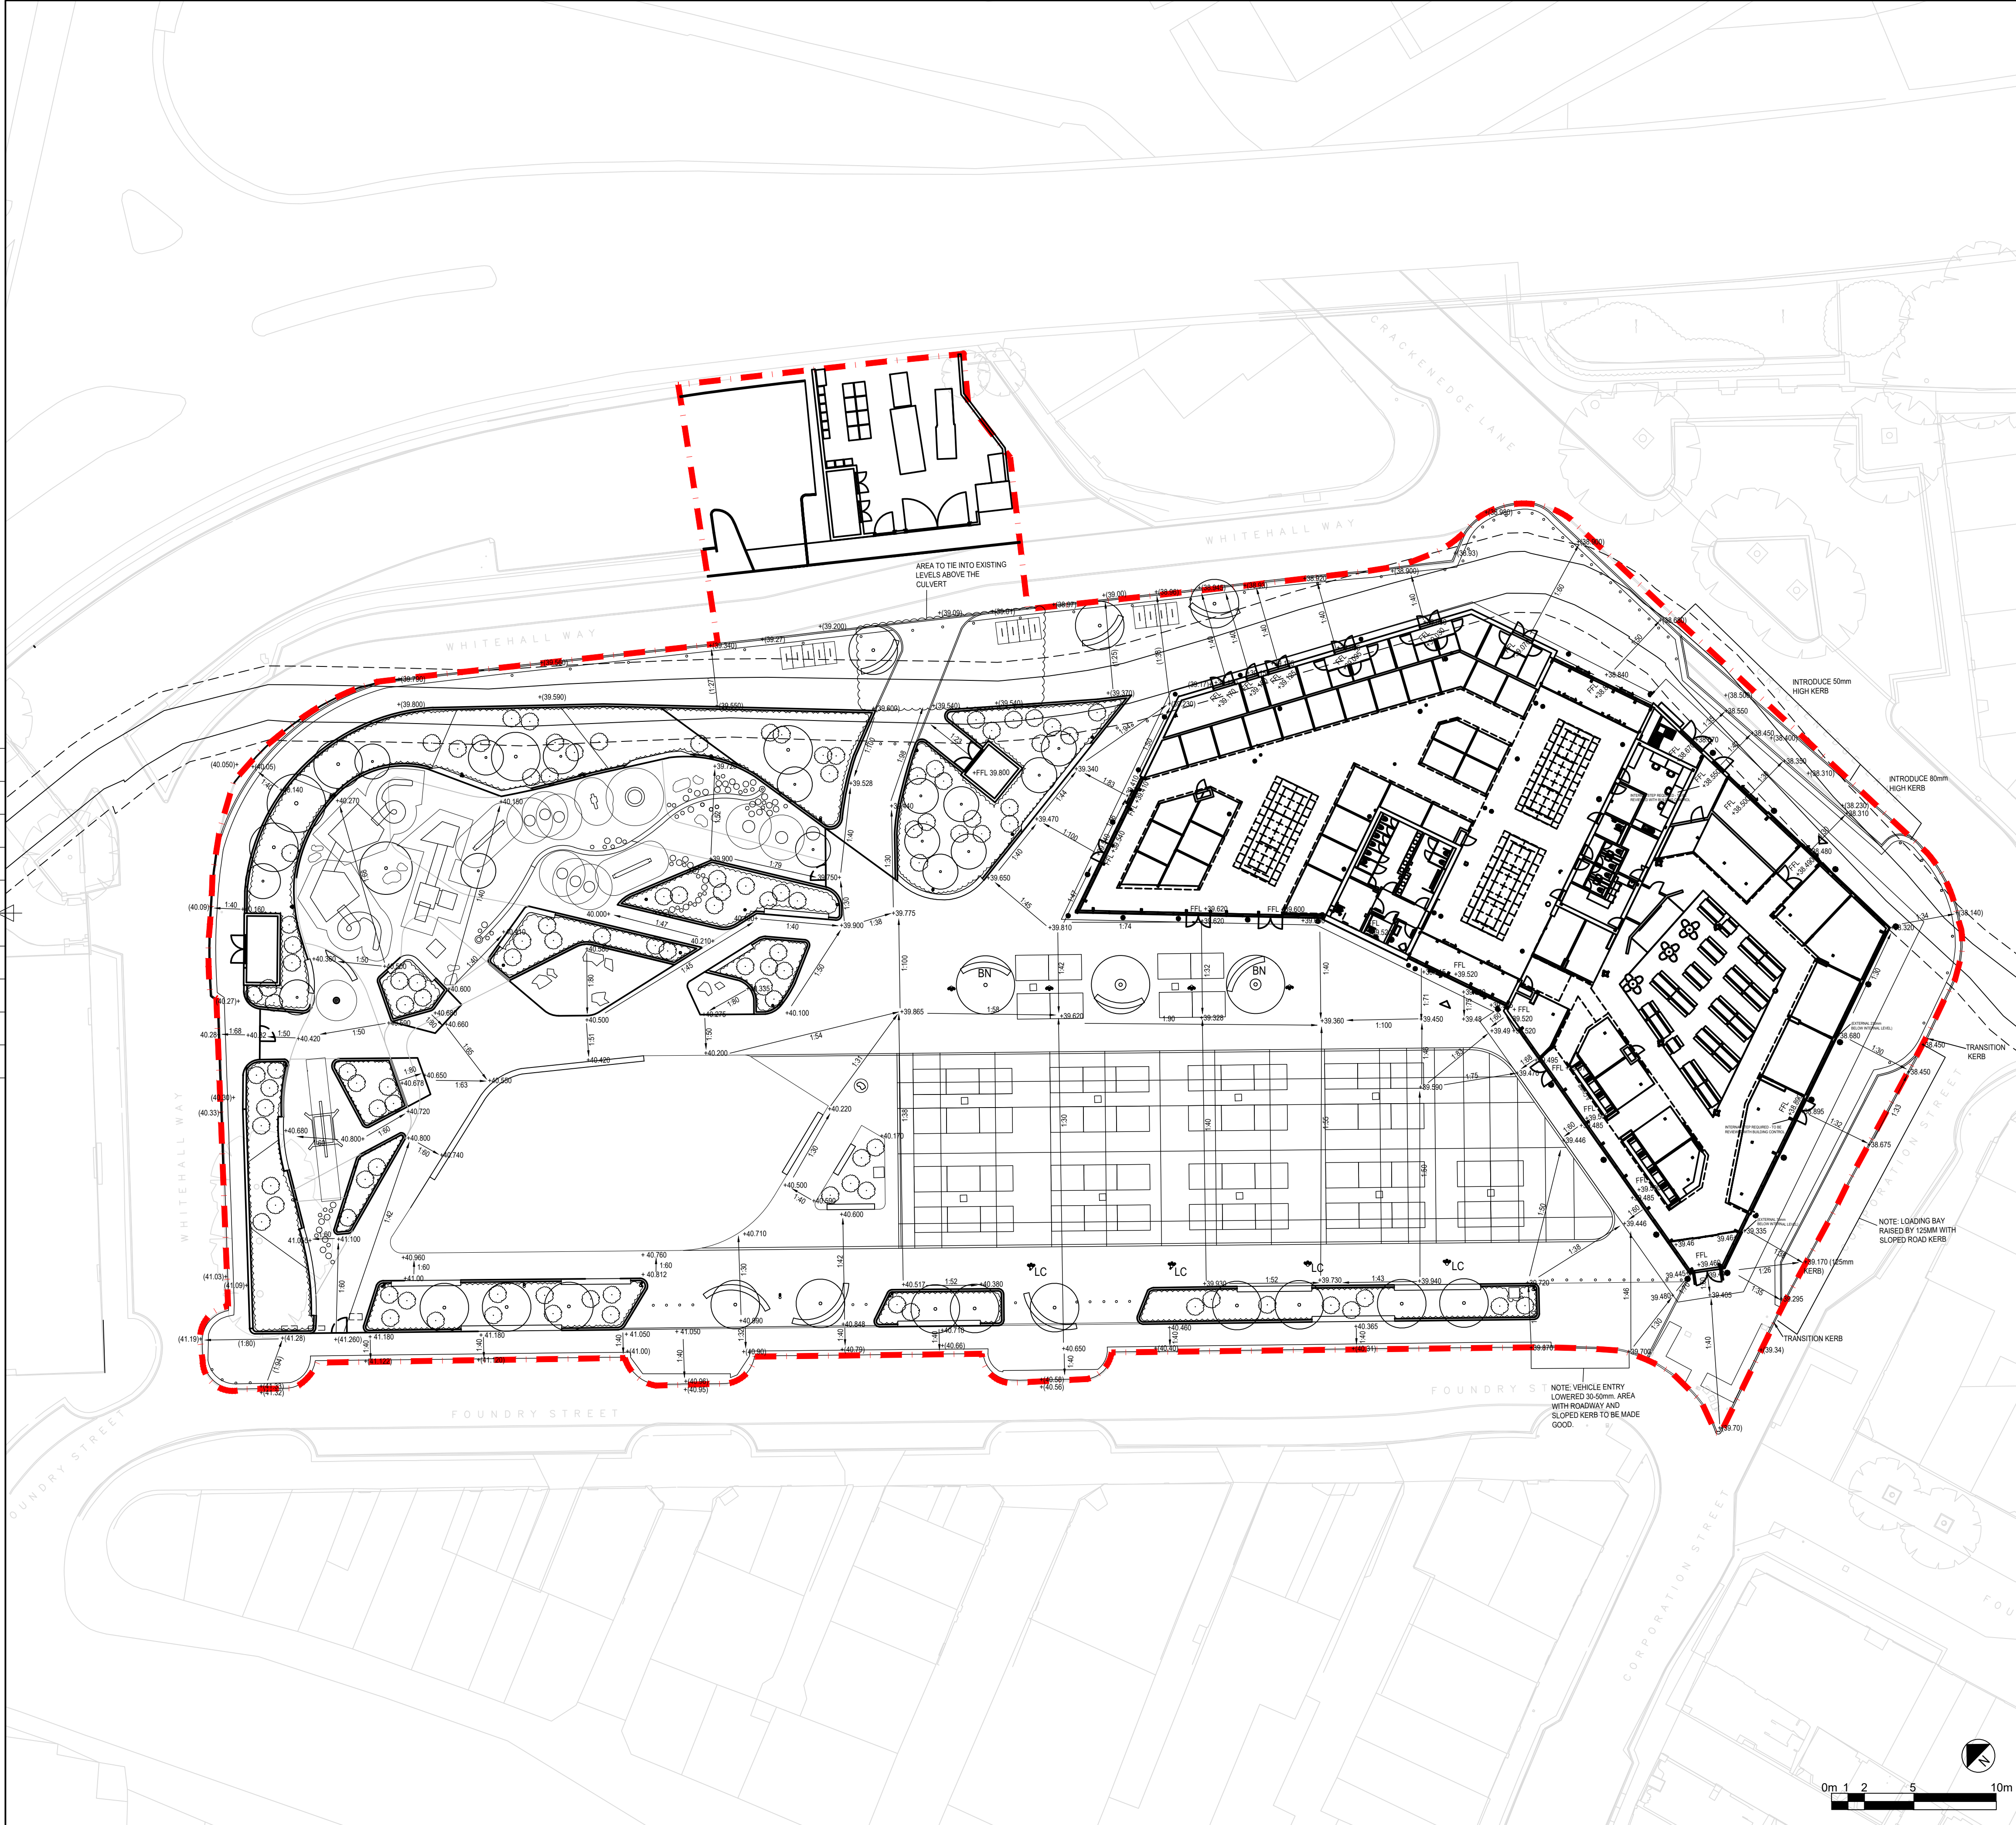

KEY

- SITE BOUNDARY
- EXISTING LEVEL RETAINED
- PROPOSED LEVEL
- EXISTING GRADIENT RETAINED
- PROPOSED GRADIENT

BUILDING DESIGN PARTNERSHIP SHALL HAVE NO RESPONSIBILITY FOR ANY USE MADE OF THIS DOCUMENT OTHER THAN FOR THAT WHICH IT WAS PREPARED AND ISSUED.

ALL DIMENSIONS SHOULD BE CHECKED ON SITE.

DO NOT SCALE FROM THIS DRAWING.

ANY DRAWING ERRORS OR DIVERGENCES SHOULD BE BROUGHT TO THE ATTENTION OF BUILDING DESIGN PARTNERSHIP AT THE ADDRESS SHOWN BELOW.

NOTES

P04 PLANNING ISSUE E.G. MC 12.08.24

FIRST ISSUE

REVISION DESCRIPTION	DRAWN	CHECKED	DATE
REV 1 PLAN			

Kirklees Council

Kirklees Council
Civic Centre 3
Market Street
Huddersfield
HD1 2TG

BDP.

11 Ducie Street
P.O. Box 85, Piccadilly Basin
Manchester M60 3JA
United Kingdom
T +44 (0)161 828 2200
F +44 (0)161 828 2235
www.bdp.com

PROJECT TITLE Dewsbury Market	
PROJECT NUMBER P3001350	
DRAWING TITLE Landscape Levels Plan	SCALE 1:250 @A1
DATE NOV 2023	REVISION
DRAWING NO. DMTP-BDP-TP-SL-PL-L-90601	
REVISION P04	