




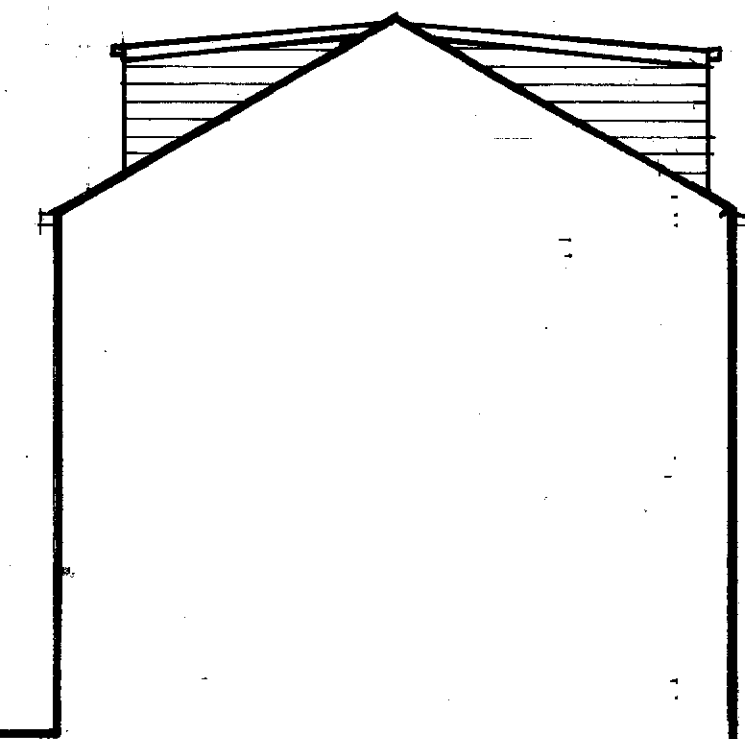

SIDE 1:100

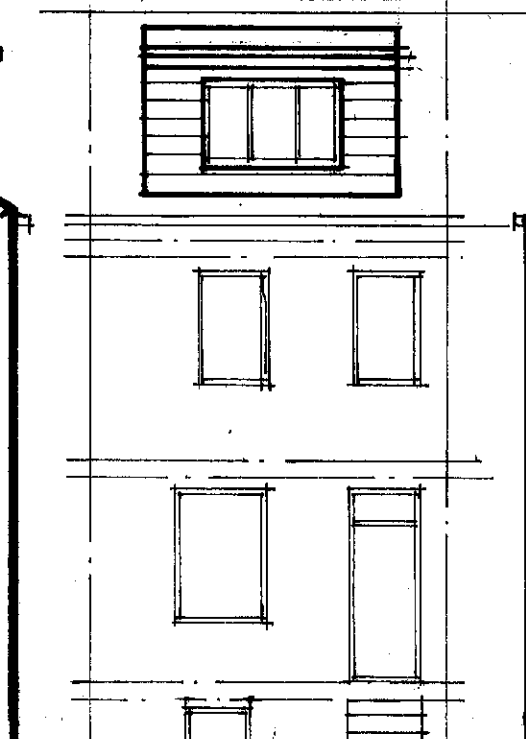

REAR 1:100

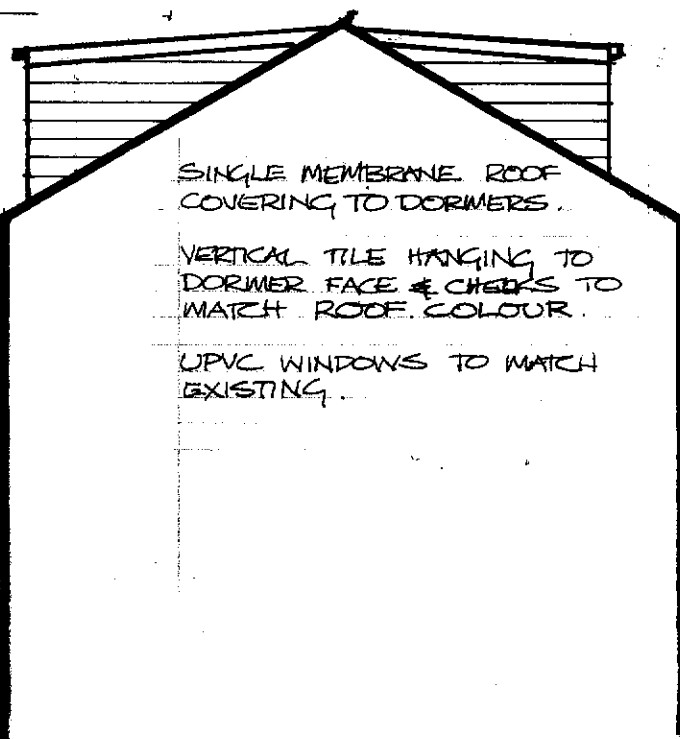


SIDE 1:100


SINGLE MEMBRANE ROOF
COVERING TO DORMERS.
VERTICAL TILE HANGING TO
DORMER FACE & CHECKS TO
MATCH ROOF COLOUR.
UPVC WINDOWS TO MATCH
EXISTING.




FRONT 1:100

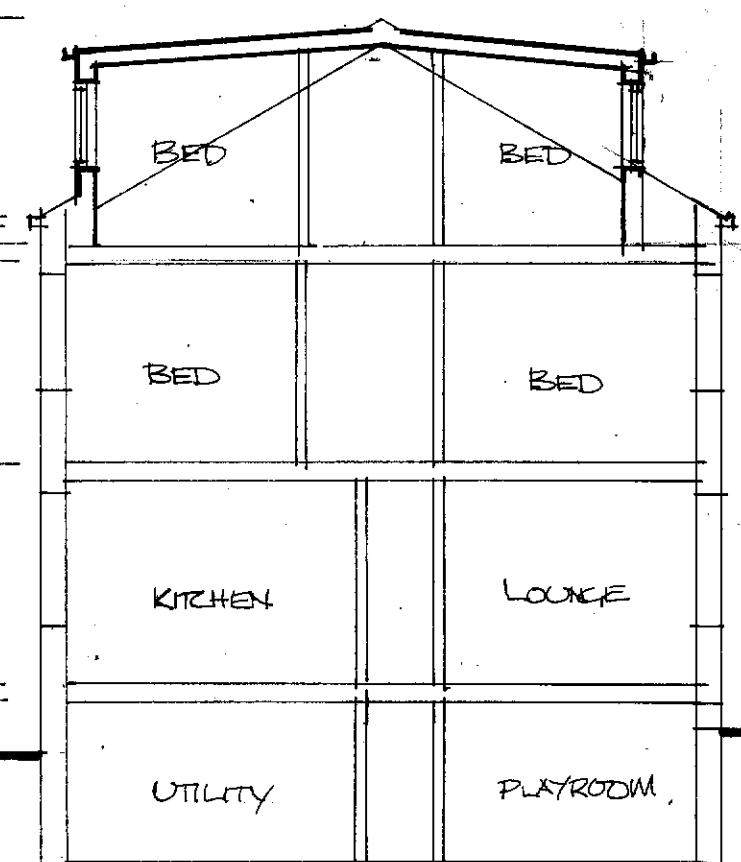


SECTION 1:100

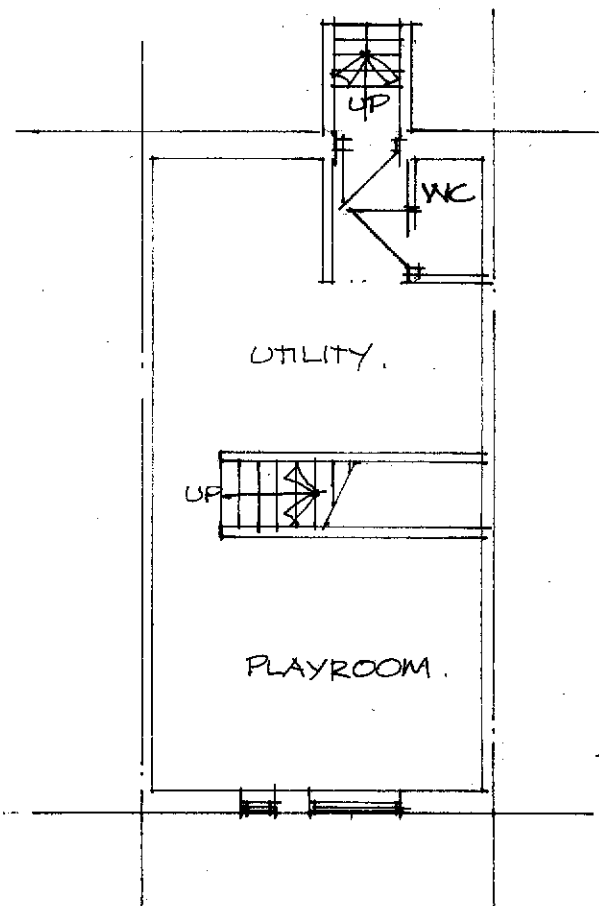


BASEMENT 1:100

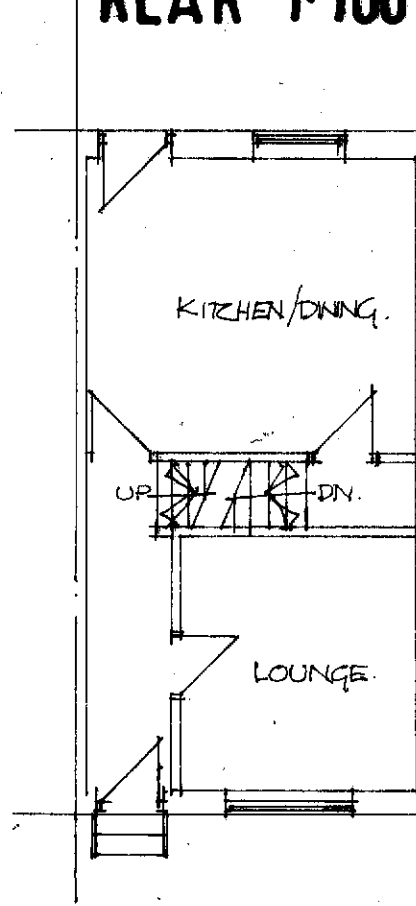


GROUND 1:100

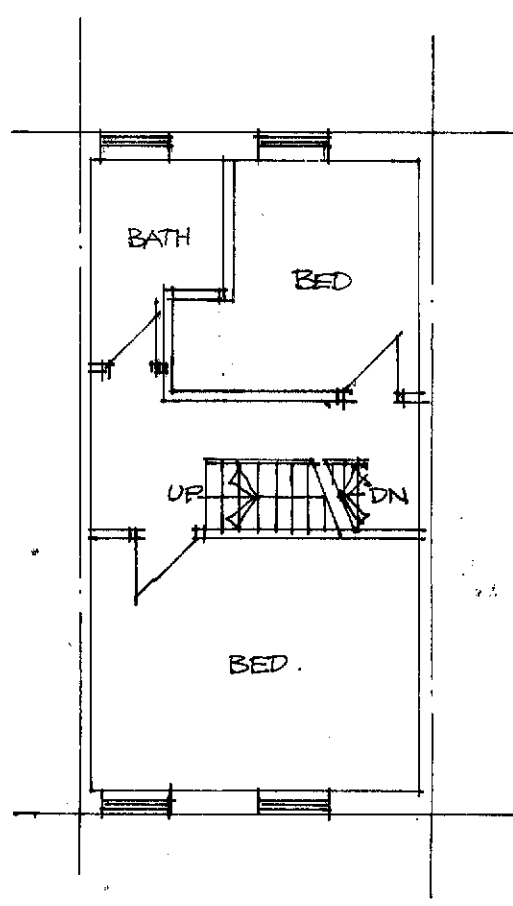

FIRST 1:100

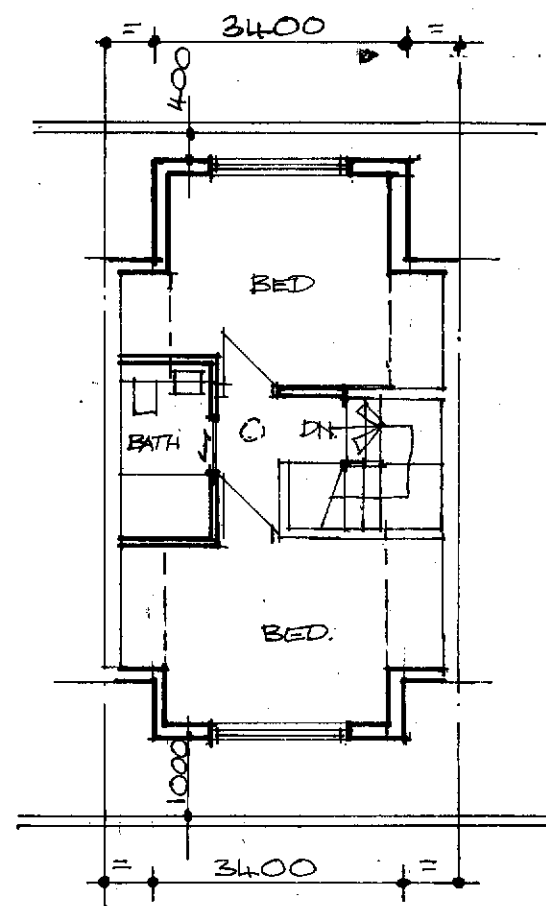

LOFT 1:100

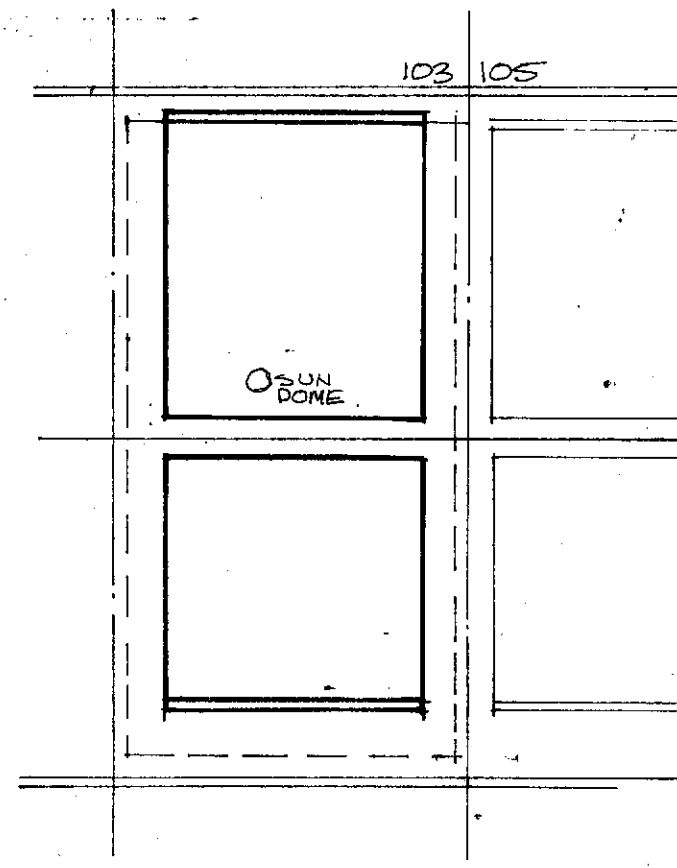

ROOF 1:100