



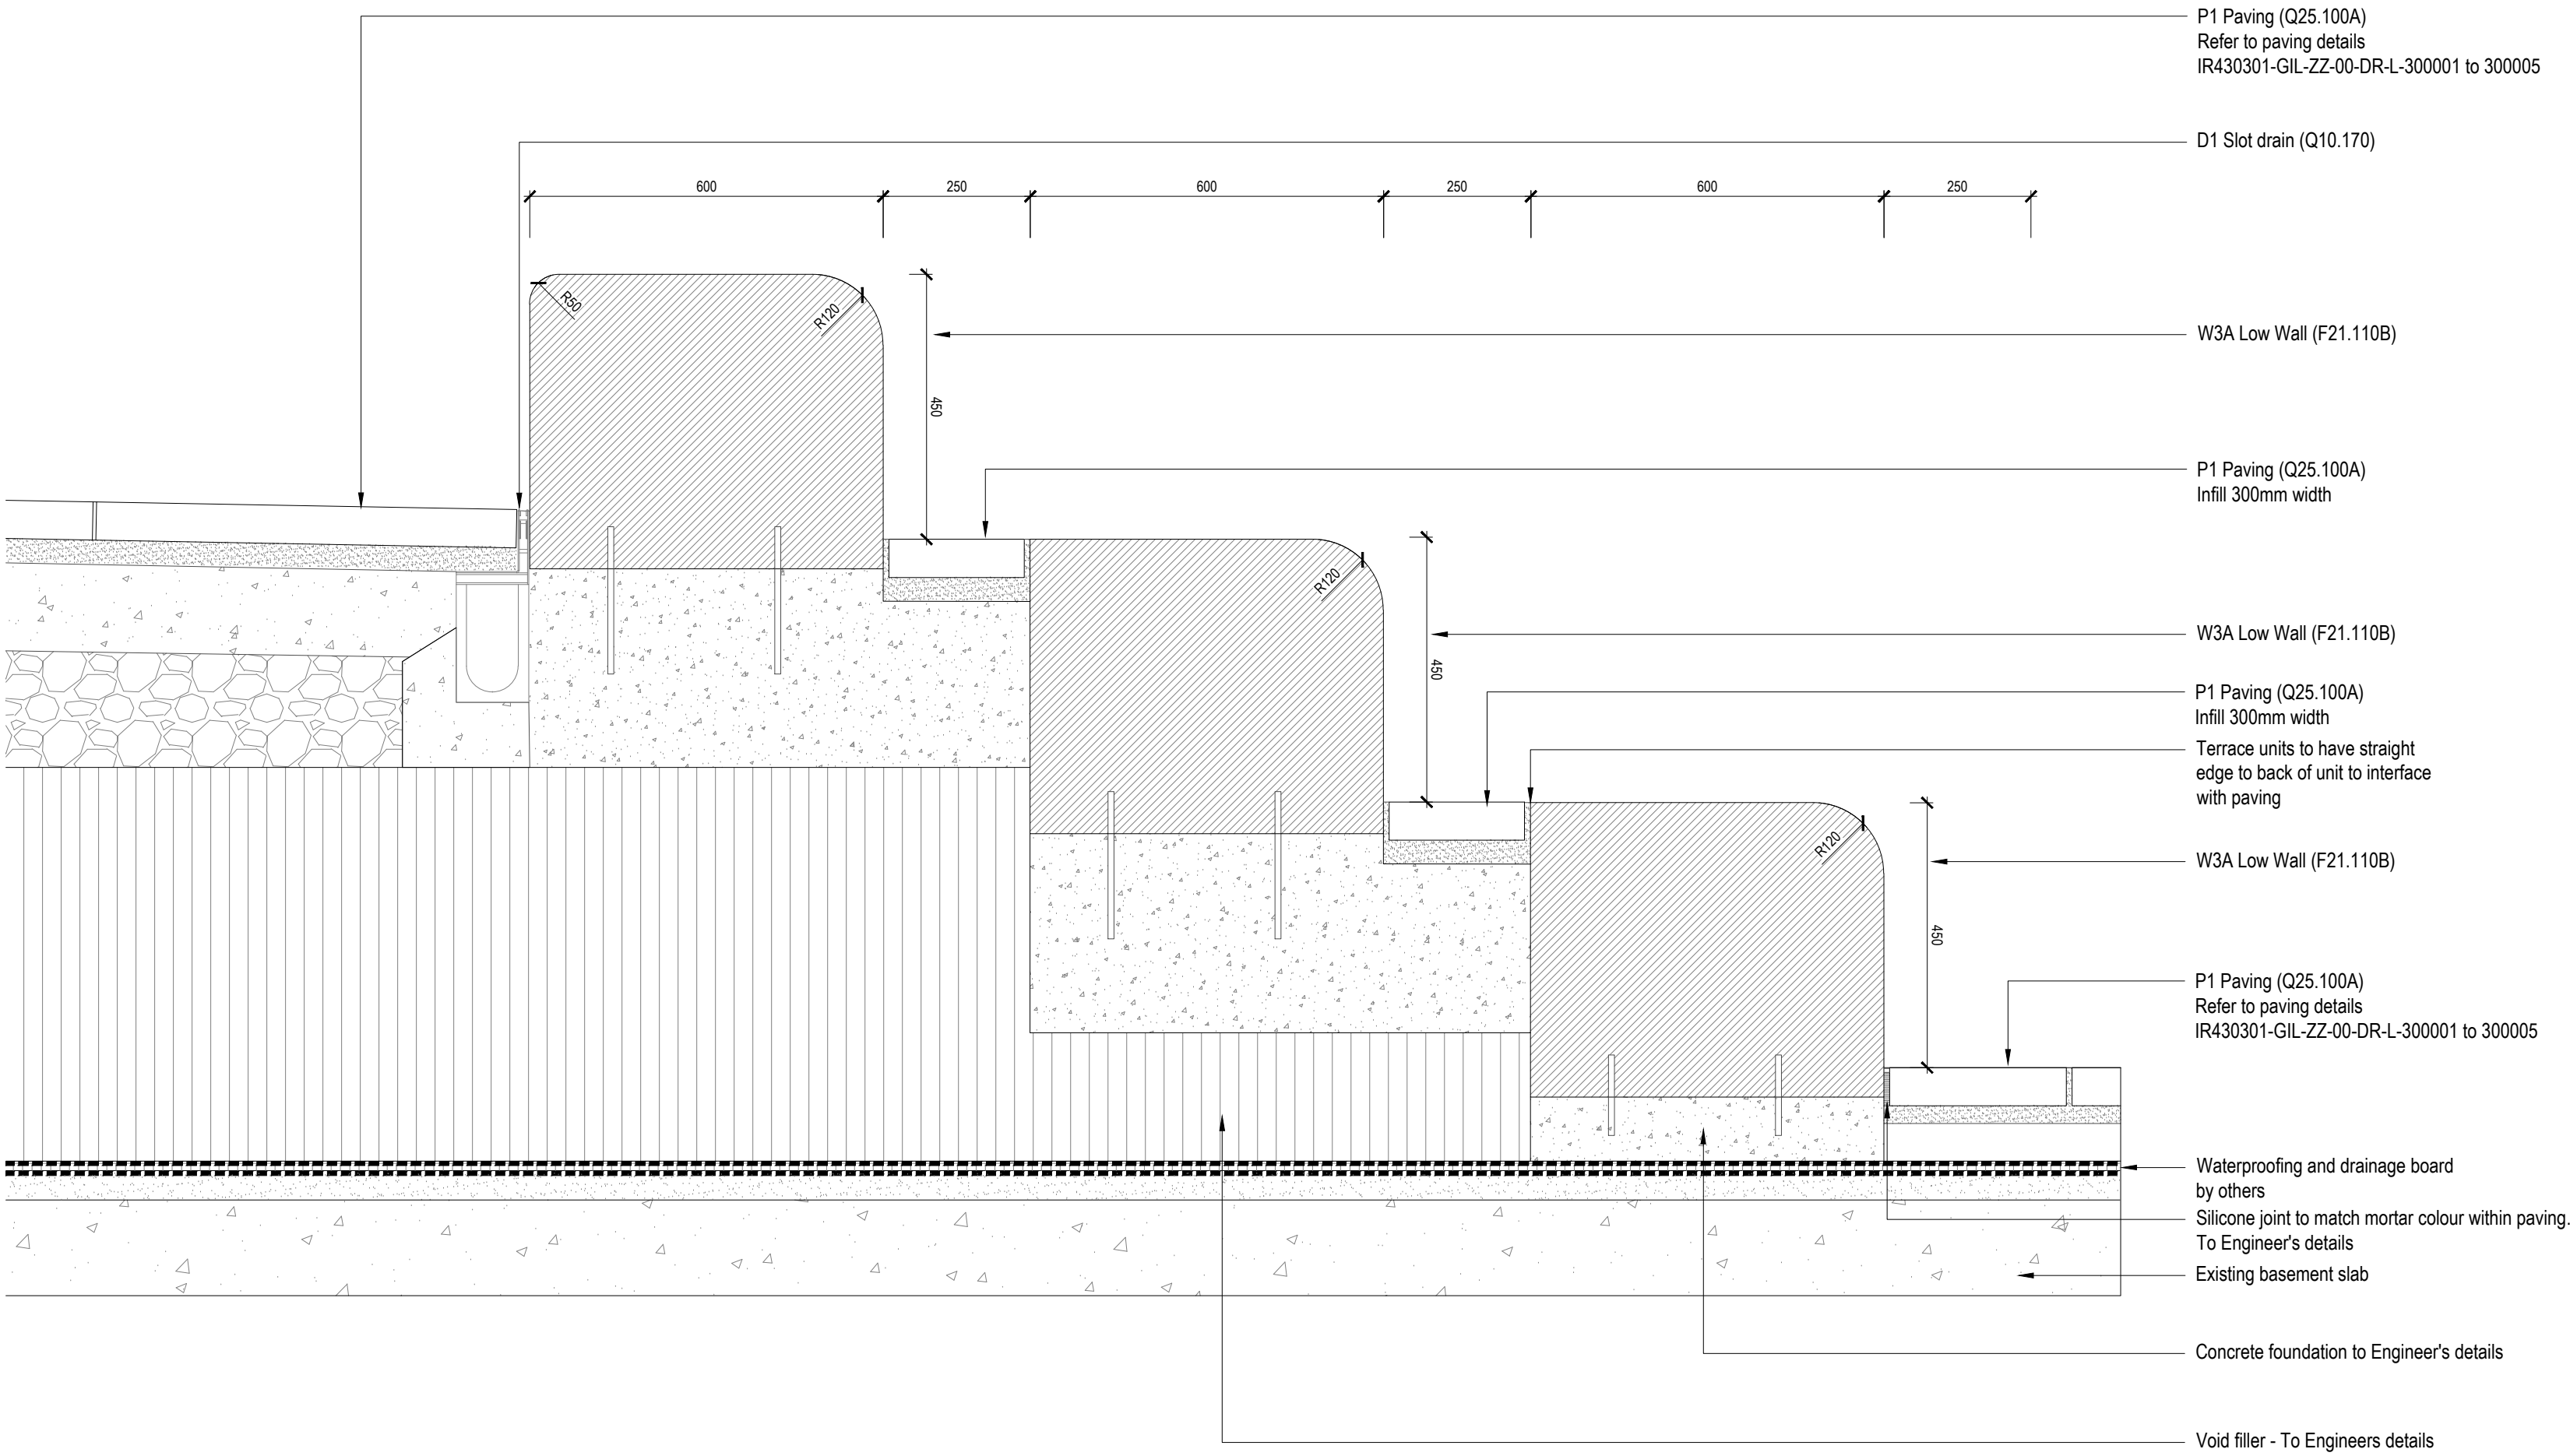

01
310012
W3A WALL UNIT STACKED
Scale 1: 10 @A1

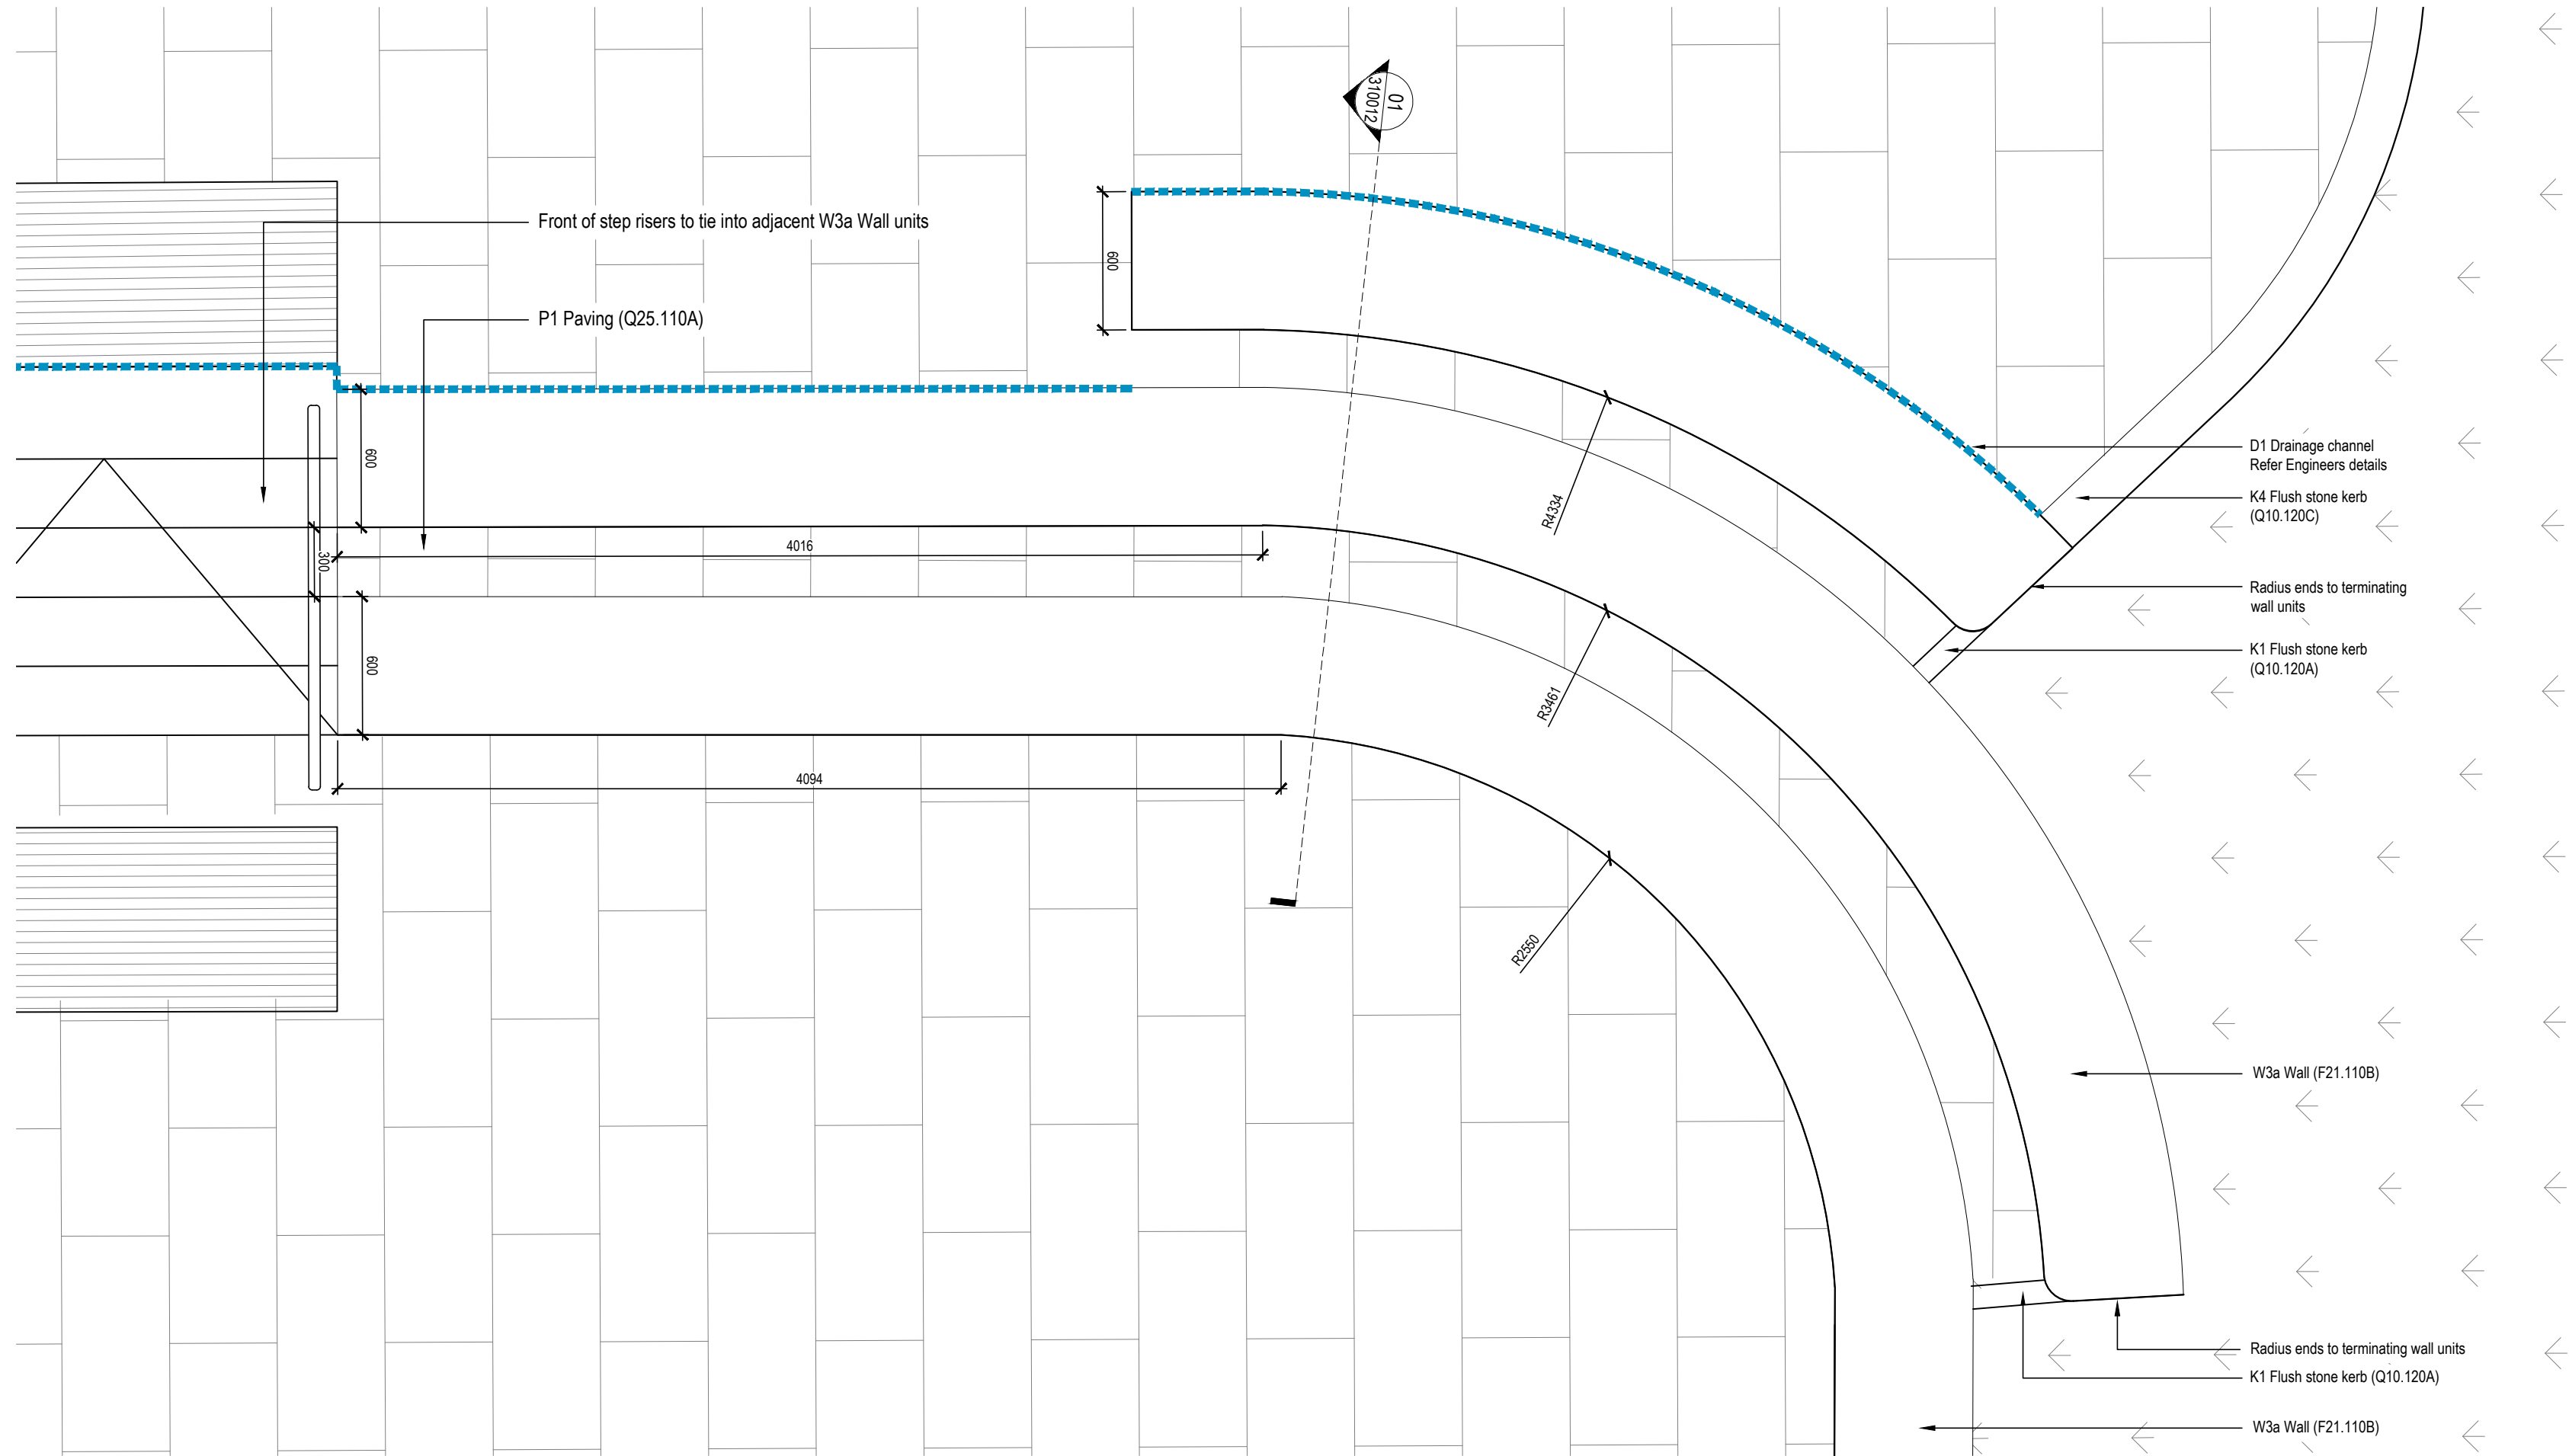

02
310012
W3A WALL UNIT STACKED - PLAN VIEW
Scale 1: 25 @A1

rev	details	by	date
P01	FIRST ISSUE	RB	01.03.2024

Notes

- Information shown on these drawings is not valid for Construction. Please refer to the status of the drawing in the Title and Issue box.
- Do not scale from this drawing, use figured dimensions only where they are shown.
- Do not procure or manufacture materials, or undertake construction site works from this drawing unless the issue status is noted as 'for construction'.
- Any contractor that chooses to take forward this information for construction without full review process and sign-off does so at their own risk.
- All measurements are to be checked on site prior to construction.
- This drawing is to be read in conjunction with all other Gillespies drawings and specification and other consultants drawings as referred.
- Where any conflict or inconsistency occurs between drawing and specification information the Contractor is to immediately notify Gillespies prior to continuing working.
- Information to be read in coordination with Structural Engineer & MSE Engineer drawings & spec: Where any conflict or inconsistency occurs between Gillespies and Engineers drawing and specification information the Contractor is to immediately notify Gillespies prior to continuing working.

Our Cultural Heart
Huddersfield

Project title

Wall Details
Sheet 03

Drawing title

STAGE 4a

Drawing status

IR430301-GIL-ZZ-00-DR-L-310012

Drawing number

Varies @ A1

Scale

01.03.2023

Date

SH

Checked

P01

Revision

BAM

Client

Gillespies

The Coach House
Bingley Court, Huddersfield
HD15 8JH
P: 01484 505789
E: design@gillespies.co.uk