

Overall Planting Schedule (Covers all sheets)

Hedges					
Number	Species	Height	Pot Size	Specification	Density
170	Carpinus betulus	40-60cm		Whip :BR :Plant and maintain as hedge at 1.2m height	0.5Ctr Double Staggered at 0.3m offset
187	Osmanthus burkwoodii	60-80cm	5L	Bushy :C :Plant and maintain as hedge at 1.2m height	0.25Ctr


Planting					
Number	Species	Height	Pot Size	Specification	Density
77	Achillea filipendulina 'Cloth of Gold'	20-30cm	2L	C	6/m²
178	Anemanthele lessoniana	20-30cm	2L	C	7/m²
65	Astrantia major 'Ruby Wedding'	20-30cm	2L	C	7/m²
94	Brunnera macrophylla 'Jack Frost'	10-20cm	2L	C	7/m²
2020	Calamagrostis x acutiflora 'Karl Foerster'	40-60cm	5L	C	5/m²
147	Cornus sanguinea	40-60cm	5L	Branched :C	3/m²
62	Dryopteris erythrosora	40-60cm	3L	C	5/m²
130	Dryopteris erythrosora 'Brilliance'	40-60cm	3L	C	5/m²
164	Geranium pratense 'Laura'	20-30cm	2L	C	5/m²
218	Hebe rakaiensis	20-30cm	2L	Bushy :C	5/m²
50	Helenium amarum	20-30cm	2L	C	7/m²
128	Hemerocallis 'Crimson Pirate'	20-30cm	2L	C	7/m²
120	Lamium maculatum 'White Nancy'	10-20cm	2L	C	7/m²
752	Pachysandra terminalis	10-20cm	2L	Bushy :C	7/m²
128	Polypodium vulgare	20-30cm	2L	C	6/m²
130	Polystichum polyblepharum	40-60cm	3L	C	5/m²
272	Polystichum setiferum	40-60cm	3L	C	5/m²
314	Sedum 'Autumn Joy'	20-30cm	2L	C	6/m²
114	Tellima grandiflora	20-30cm	2L	C	7/m²

rev	details	by	date
P01	First issue	JRD	23.02.2024
P02	Peel street, planting added between hedges; Queensgate steps planting adjustments	JRD	05.06.2024
C01	Replaced Cornus alba, and Alchemilla mollis, as requested from LPA	JRD	27.02.2025

Notes


- Please refer to the status of the drawing in the Title and Issue box
- Do not scale from this drawing, use figured dimensions only where they are shown
- Do not procure or manufacture materials, or undertake construction site works from this drawing unless the issue status is noted as 'for construction'.
- Any contractor that chooses to take forward this information for construction without full review process and sign-off does so at their own risk.
- All measurements are to be checked on site prior to construction.
- This drawing is to be read in conjunction with all other Gillespies drawings and specification and other consultants drawings as referred.
- Where any conflict or inconsistency occurs between drawing and specification information the Contractor is to immediately notify Gillespies prior to continuing working.
- Information to be read in coordination with Structural Engineer & MAE Engineer drawings & spec;
- Where any conflict or inconsistency occurs between Gillespies and Engineers drawing and specification information the Contractor is to immediately notify Gillespies prior to continuing working.
- Refer to drawing IR430301-GIL-ZZ-00-DR-L-410001 for Sub and Tree Planting Plan

Location Plan

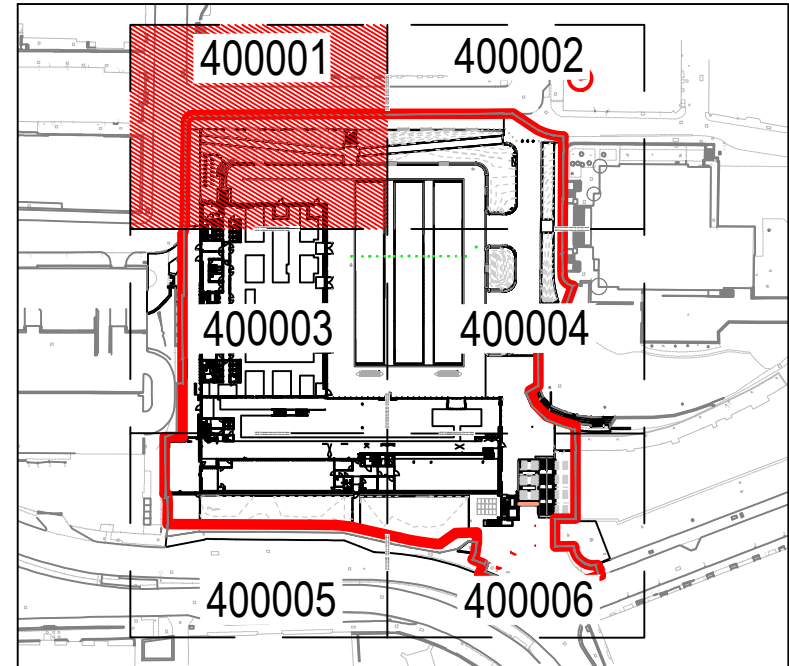

LEGEND

- Basement slab
- Existing Trees Retained
To be retained and protected in line with Arboricultural reports
- S1 - Species Rich Lawn Turf
Refer: IR430301-GIL-ZZ-00-DR-L-450001
605m² area (Q28.115A & Q30.400)
- S2 - Ornamental Planting
Refer: IR430301-GIL-ZZ-00-DR-L-450001
(Q28.135A & Q28.135B)
- S3 - Temporary Planting
Refer: IR430301-GIL-ZZ-00-DR-L-450001
(Q28.135A & Q28.135B)
- Hedge Planting (Single Row)
Maintained to a height of 1.2m
(Q28.135A & Q28.135B)
- Hedge Planting (Double Row)
Maintained to a height of 1.2m
(Q28.135A & Q28.135B)

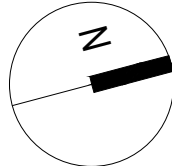

Our Cultural Heart
Huddersfield

Planting Plan
Sheet 01

CONSTRUCTION	Drawing status	1:100 @ A1	Scale	Drawn
				JRD
IR430301-GIL-ZZ-00-DR-L-400001		23.01.2024	Date	Checked
				RB
Drawing number				Revision
				C01
				Client
				BAM

Gillespies

5th Floor, Phoenix House, 3 South Parade, Leeds, LS1 5DZ
P: 0113 247 0550 F: 0113 247 0550 E: design.team@gillespies.co.uk