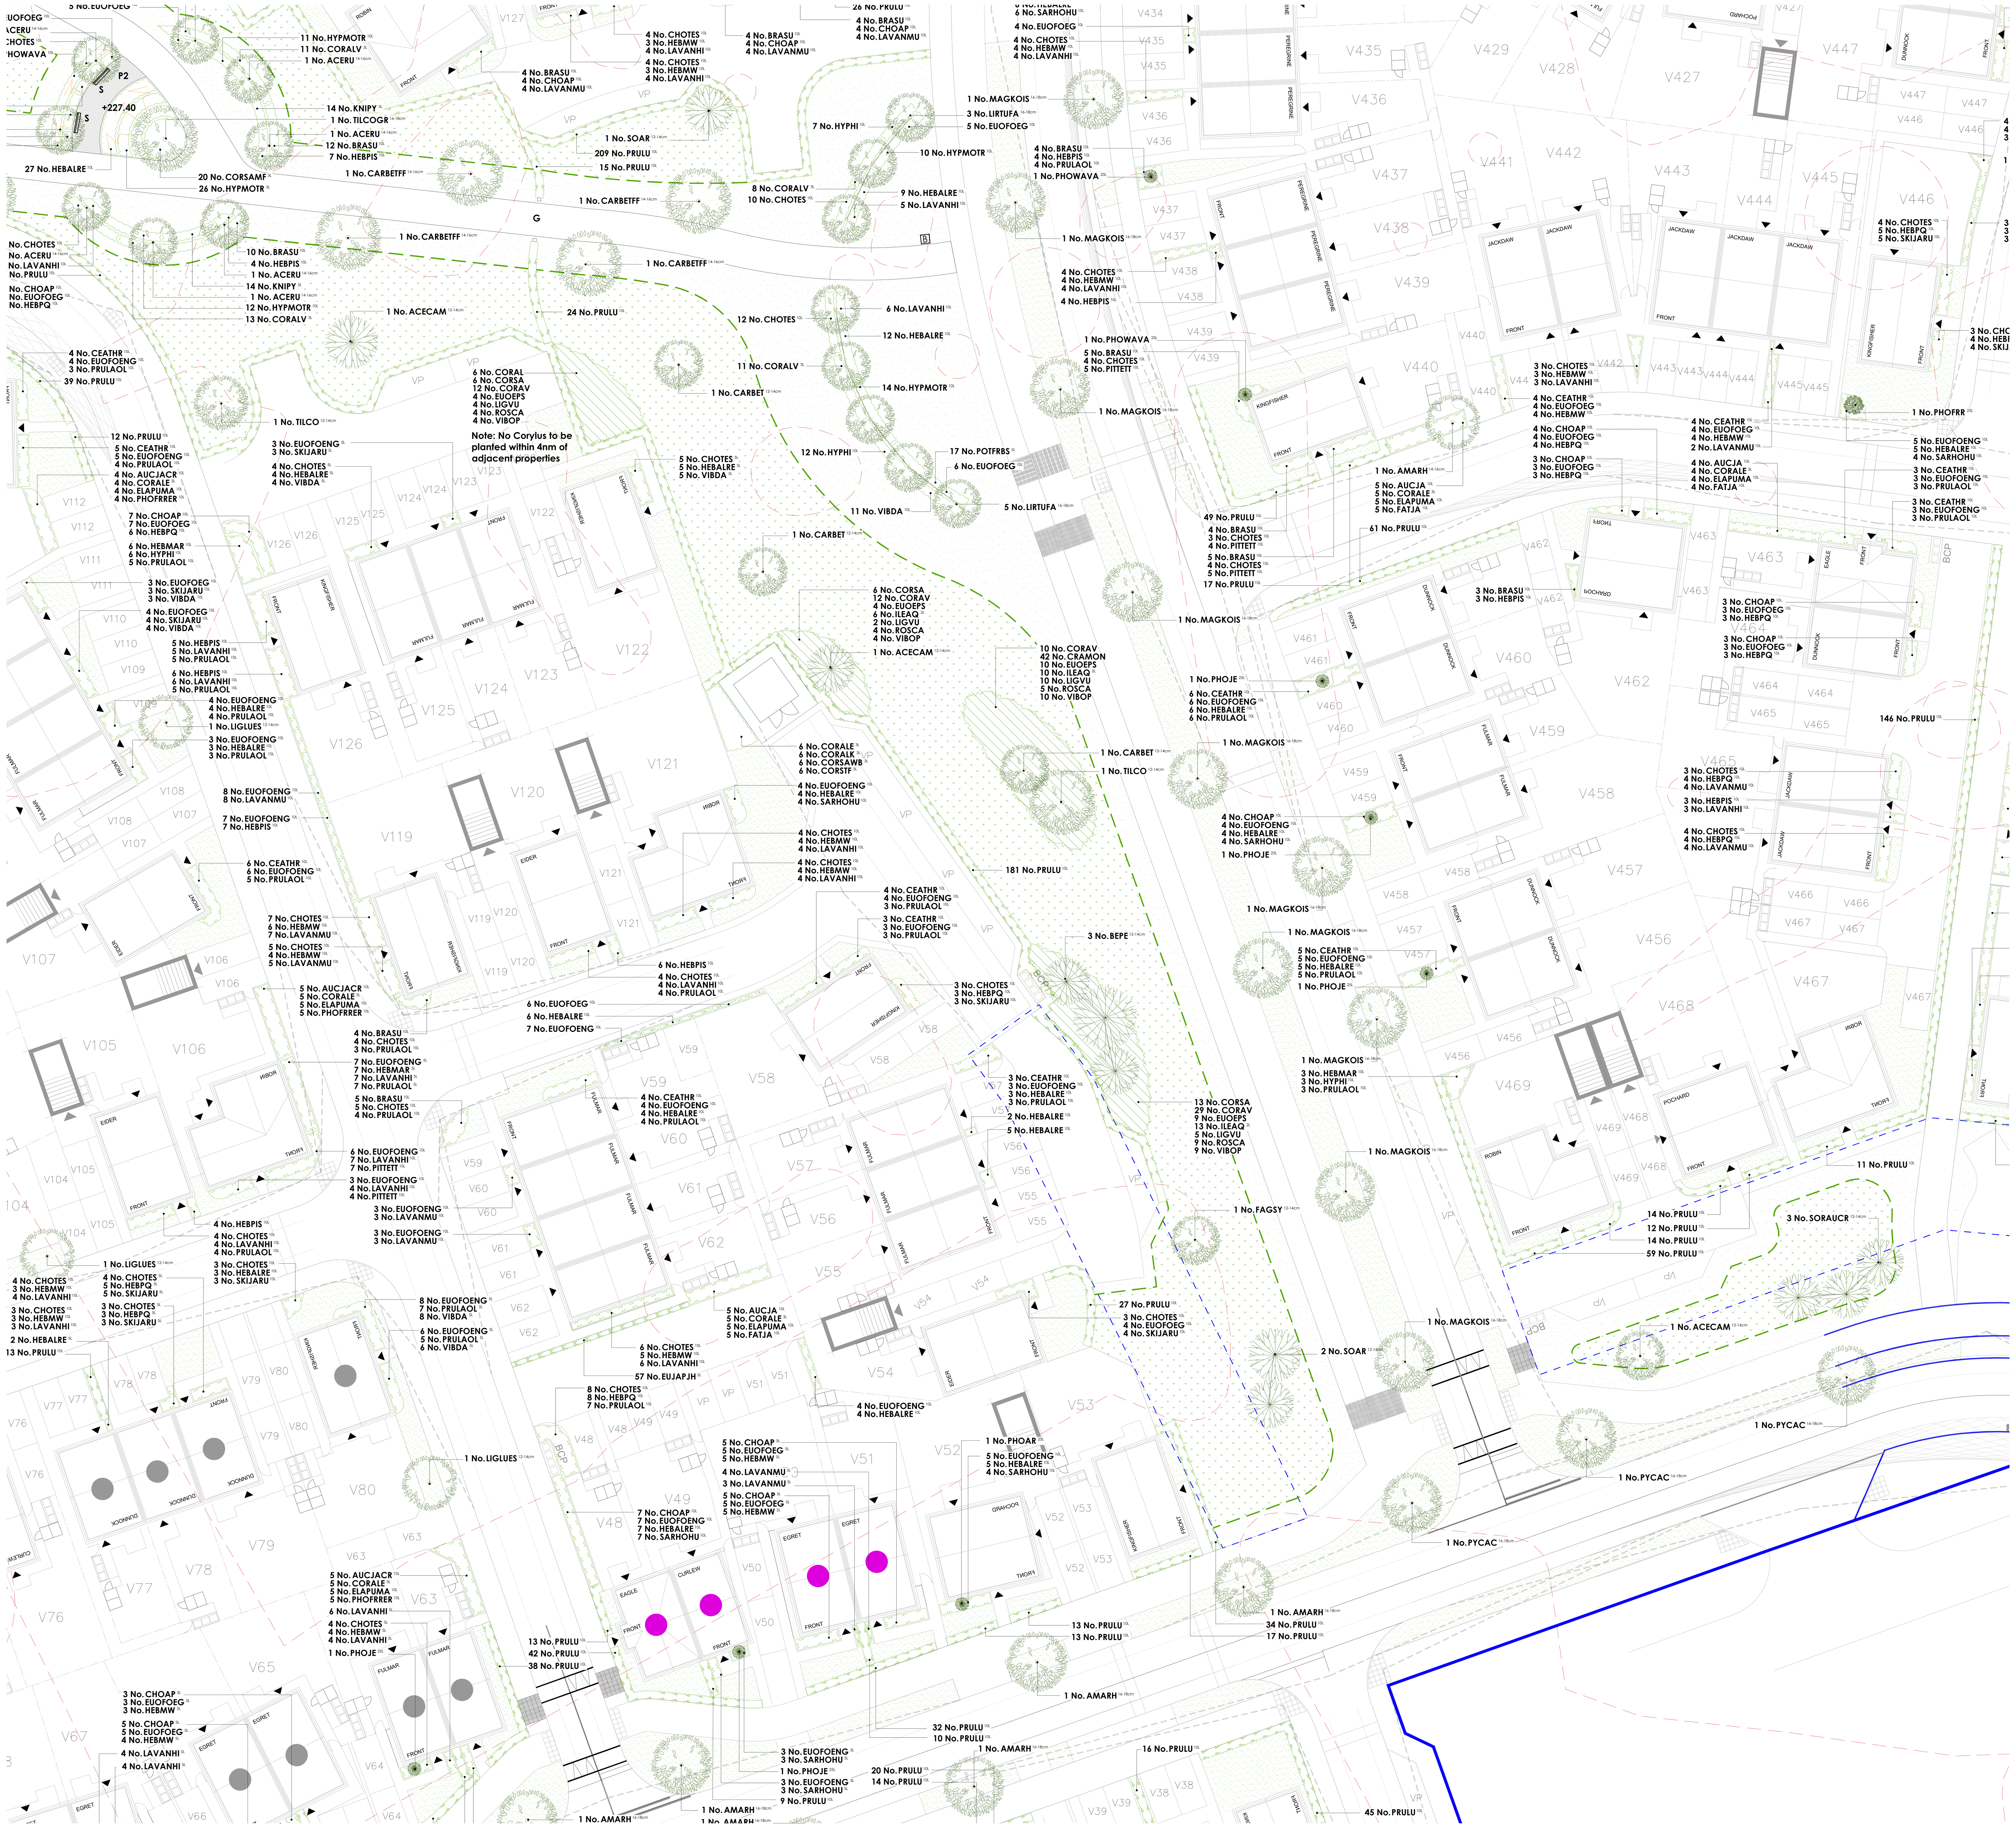

Softworks Schedule

Trees - Plots

Abbr	Species	Supply	Size	Girth	Number
LIGLUES	Ligustrum lucidum 'Excelsum Superbum'	HStd: RB	350-425cm	12-14cm	10
MAGKOIS	Magnolia kobus 'Isis'	HStd: RB	350-425cm	12-14cm	10
AMARH	Amelanchier arborea 'Robin Hill'	EHStd: RB	425-600cm	14-16cm	7
					Total :27

Trees - Public Open Space

Abbr	Species	Supply	Size	Girth	Number
BEPE	Betula pendula	SStd: RB	300-350cm	10-12cm	5
QUERO	Quercus robur	SStd: RB	300-350cm	10-12cm	4
ACECAM	Acer campestre	HStd: RB	350-425cm	12-14cm	14
ACEKINA	Acer platanoides 'Crimson King'	HStd: RB	350-425cm	12-14cm	2
APPBR	Apple 'Bramley'	HStd: RB MM106	350-425cm	12-14cm	5
APPRP	Apple 'Ribston Pippin'	HStd: RB MM106	350-425cm	12-14cm	7
APPYG	Apple 'Yorkshire Greening'	HStd: RB MM106	350-425cm	12-14cm	4
BEPE	Betula pendula	HStd: RB	350-425cm	12-14cm	16
CARBET	Carpinus betulus	HStd: RB	350-425cm	12-14cm	13
FAGSY	Fagus sylvatica	HStd: RB	350-425cm	12-14cm	9
MALTRI	Malus trilobata	HStd: RB	350-425cm	12-14cm	7
PEACON	Pear 'Concorde'	HStd: RB Quince A	350-425cm	12-14cm	3
PEAH	Pear 'Hessle'	HStd: RB Quince A	350-425cm	12-14cm	6
PLUVI	Plum 'Victoria'	HStd: St Julian	350-425cm	12-14cm	4
SOAR	Sorbus aria	HStd: RB	350-425cm	12-14cm	10
SORARMA	Sorbus aria 'Majestica'	HStd: RB	350-425cm	12-14cm	2
SORAU	Sorbus aucuparia	HStd: RB	350-425cm	12-14cm	3
SORAUCR	Sorbus aucuparia 'Cardinal Royal'	HStd: RB	350-425cm	12-14cm	8
TILCO	Tilia cordata	HStd: RB	350-425cm	12-14cm	12
ACERU	Acer rubrum	EHStd: RB	425-600cm	14-16cm	17
BETJACA	Betula utilis jacquemontii	EHStd: RB	425-600cm	14-16cm	6
CARBETFF	Carpinus betulus 'Frans Fontaine'	EHStd: RB	425-600cm	14-16cm	33
PRUAVPL	Prunus avium 'Plena'	EHStd: RB	425-600cm	14-16cm	8
SORARMA	Sorbus aria 'Majestica'	EHStd: RB	425-600cm	14-16cm	3
TILCOGR	Tilia cordata 'Greenspire'	EHStd: RB	425-600cm	14-16cm	20
AMARH	Amelanchier arborea 'Robin Hill'	EHStd: RB	450-625cm	16-18cm	12
LIQST	Liquidambar styraciflua	EHStd: RB	450-625cm	16-18cm	12
LIRTUFA	Liriodendron tulipifera 'Fastigiatum'	EHStd: RB	450-625cm	16-18cm	21
MAGKOIS	Magnolia kobus 'Isis'	EHStd: RB	450-625cm	16-18cm	18
PYCAC	Pyrus calleryana 'Chanticleer'	EHStd: RB	450-625cm	16-18cm	7
QUEPA	Quercus palustris	EHStd: RB	450-625cm	16-18cm	1
SOARJR	Sorbus aucuparia 'Joseph Rock'	EHStd: RB	450-625cm	16-18cm	15
TILCOGR	Tilia cordata 'Greenspire'	EHStd: RB	450-625cm	16-18cm	2
BETJACA	Betula utilis jacquemontii	EHStd: RB	450-650cm	18-20cm	3
					Total :312

Specimen Shrubs

Abbr	Species	Pot Size	Height	Habit	Number
PHOAR	Phormium 'Amazing Red'	25L	100-125cm	Trp Crn	10
PHOJE	Phormium 'Jester'	25L	100-125cm	Trp Crn	12
PHOWAVA	Phormium 'Yellow Wave'	25L	100-125cm	Trp Crn	8
PHOFRR	Photinia x fraseri 'Red Robin'	25L	100-125cm	HfStd	1
					Total :31

Single-Species Hedgerows

Abbr	Species	Pot Size	Height	Habit	Density	Length	Number
PRULU	Prunus lusitanica	10L	80-100cm	Bushy	0.4Ctr	2687.02m	6789
ELAEB	Elaeagnus ebbingei	10L	80-100cm	Bushy	0.4Ctr	236.27m	599
EUJAPJH	Euonymus japonicus 'Jean Hugues'	5L	30-40cm	Bushy	0.3Ctr	16.93m	57
						Total :2940.22m	Total :7445

Shrubs - Plots

Abbr	Species	Pot Size	Height	Habit	Density	Area	Number
CORALE	Cornus alba 'Elegantissima'	3L	60-80cm	Branched	0.8Ctr	47.9m²	85
BRASU	Brachyglottis 'Sunshine'	5L	30-40cm	Bushy	0.6Ctr	21.65m²	66
CEATHR	Ceanothus thyrsiflorus repens	5L	30-40cm	Bushy	0.6Ctr	17.5m²	53
CHOAP	Choisya 'Aztec Pearl'	5L	30-40cm	Bushy	0.6Ctr	60.86m²	187
CHOTE	Choisya ternata	5L	30-40cm	Bushy	0.7Ctr	1.42m²	3
CHOTES	Choisya ternata 'Sundance'	5L	30-40cm	Bushy	0.6Ctr	93.95m²	290
EUOFOENG	Euonymus fortunei 'Emerald 'n' Gold'	5L	20-30cm	Bushy	0.6Ctr	81.18m²	251
EUOFOEG	Euonymus fortunei 'Emerald Gaiety'	5L	20-30cm	Bushy	0.6Ctr	35.87m²	109
HEBMAR	Hebe 'Marjorie'	5L	30-40cm	Bushy	0.6Ctr	12.43m²	39
HEBMW	Hebe 'Mrs Winder'	5L	30-40cm	Bushy	0.6Ctr	44.38m²	143
HEBPQ	Hebe 'Purple Queen'	5L	30-40cm	Bushy	0.6Ctr	34.73m²	109
HEBALRE	Hebe albicans 'Red Edge'	5L	20-30cm	Bushy	0.6Ctr	70.5m²	218
HEBPIS	Hebe pinguifolia 'Sutherlandii'	5L	20-30cm	Bushy	0.6Ctr	1.62m²	5
HYPHI	Hypericum 'Hidcote'	5L	30-40cm	Bushy	0.7Ctr	1.22m²	3
LAVANHI	Lavandula angustifolia 'Hidcote'	5L	20-30cm	Bushy	0.6Ctr	61.97m²	192
LAVANMU	Lavandula angustifolia 'Munstead'	5L	20-30cm	Bushy	0.6Ctr	12.75m²	38
PITTETT	Pittosporum tenuifolium 'Tom Thumb'	5L	20-30cm	Bushy	0.6Ctr	10.66m²	34
PRULAOL	Prunus laurocerasus 'Otto Luyken'	5L	40-60cm	Bushy	0.6Ctr	58.72m²	182
SARHOHU	Sarcococca humilis	5L	20-30cm	Bushy	0.6Ctr	22.72m²	70
SKIJARU	Skimmia japonica 'Rubella'	5L	30-40cm	Bushy	0.6Ctr	18.6m²	56
VIBDA	Viburnum davidii	5L	30-40cm	Bushy	0.6Ctr	21.06m²	67
VIBTIEVP	Viburnum tinus 'Eve Price'	5L	30-40cm	Bushy	0.7Ctr	1.42m²	3
AUCJA	Aucuba japonica	10L	60-80cm	Bushy	0.8Ctr	24.14m²	43
AUCJACR	Aucuba japonica 'Crotonifolia'	10L	40-60cm	Bushy	0.8Ctr	23.76m²	42
AUCJACR	Aucuba japonica 'Crotonifolia'	10L	60-80cm	Bushy	0.8Ctr	1.31m²	3
BRASU	Brachyglottis 'Sunshine'	10L	40-60cm	Bushy	0.7Ctr	87.08m²	204
CEATHR	Ceanothus thyrsiflorus repens	10L	40-60cm	Bushy	0.7Ctr	90.08m²	208
CHOAP	Choisya 'Aztec Pearl'	10L	40-60cm	Bushy	0.7Ctr	125.63m²	290
CHOTE	Choisya ternata	10L	40-60cm	Bushy	0.8Ctr	6.9m²	12
CHOTES	Choisya ternata 'Sundance'	10L	40-60cm	Bushy	0.7Ctr	222.31m²	518
ELAPUMA	Elaeagnus pungens 'Maculata'	10L	80-100cm	Bushy	0.8Ctr	49.21m²	88
EUOFOENG	Euonymus fortunei 'Emerald 'n' Gold'	10L	30-40cm	Bushy	0.7Ctr	332.34m²	778
EUOFOEG	Euonymus fortunei 'Emerald Gaiety'	10L	30-40cm	Bushy	0.7Ctr	116.25m²	269
FATJA	Fatsia japonica	10L	60-80cm	Bushy	0.8Ctr	24.14m²	43
HEBMAR	Hebe 'Marjorie'	10L	40-60cm	Bushy	0.8Ctr	35.24m²	62
HEBMW	Hebe 'Mrs Winder'	10L	40-60cm	Bushy	0.7Ctr	91.94m²	219
HEBPQ	Hebe 'Purple Queen'	10L	40-60cm	Bushy	0.7Ctr	77.43m²	183
HEBALRE	Hebe albicans 'Red Edge'	10L	30-40cm	Bushy	0.7Ctr	247.2m²	574
HEBPIS	Hebe pinguifolia 'Sutherlandii'	10L	30-40cm	Bushy	0.7Ctr	115.41m²	268
HYPHI	Hypericum 'Hidcote'	10L	40-60cm	Bushy	0.8Ctr	39.66m²	70
LAVANHI	Lavandula angustifolia 'Hidcote'	10L	30-40cm	Bushy	0.7Ctr	152.31m²	353
LAVANMU	Lavandula angustifolia 'Munstead'	10L	30-40cm	Bushy	0.7Ctr	64.64m²	149
PHOFLRR	Photinia x fraseri 'Little Red Robin'	10L	60-80cm	Bushy	0.7Ctr	24.45m²	53
PHOFRRER	Photinia x fraseri 'Red Robin'	10L	80-100cm	Bushy	0.8Ctr	23.76m²	42
PITTETT	Pittosporum tenuifolium 'Tom Thumb'	10L	30-40cm	Bushy	0.7Ctr	62.56m²	146
PRULAOL	Prunus laurocerasus 'Otto Luyken'	10L	60-80cm	Bushy	0.7Ctr	199.71m²	477
PRULAOL	Prunus laurocerasus 'Otto Luyken'	10L	60-80cm	Bushy	0.8Ctr	30.19m²	58
SARHOHU	Sarcococca humilis	10L	30-40cm	Bushy	0.7Ctr	109.88m²	256
SKIJARU	Skimmia japonica 'Rubella'	10L	40-60cm	Bushy	0.7Ctr	75.51m²	178
VIBDA	Viburnum davidii	10L	40-60cm	Bushy	0.7Ctr	70.32m²	168
VIBTIEVP	Viburnum tinus 'Eve Price'	10L	40-60cm	Bushy	0.8Ctr	5.15m²	9
						Total :3261.62m²	Total :7966

Grasses - On Plot

Abbr	Species	Pot Size	Height	Habit	Number
CALACKF	Calamagrostis acutiflora 'Karl Foerster'	2L		Full Pot	20
STIPGIG	Stipa gigantea	2L		Full Pot	3
					Total :23

Herbaceous - On Plot

Abbr	Species	Pot Size	Height	Habit	Number
ACHTE	Achillea 'Terracotta'	2L		Fullt Pot	15
GERSAA	Geranium sanguineum 'Album'	2L		Fullt Pot	6
PERLS	Perovskia 'Little Spire'	2L		Fullt Pot	23
PHLRU	Phlomis russeliana	2L		Fullt Pot	12
RUDFLG	Rudbeckia fulgida 'Little Goldstar'	2L		Fullt Pot	18
SEDSP	Sedum spectabile	2L		Fullt Pot	21
					Total :95

Shrubs - POS

Abbr	Species	Pot Size	Height	Habit	Density	Area	Number
CORALE	Cornus alba 'Elegantissima'	3L	60-80cm	Branched	0.8Ctr	38.55m²	63
CORALK	Cornus alba 'Kesselringii'	3L	60-80cm	Branched	0.8Ctr	38.55m²	63
CORALS	Cornus alba 'Sibirica'	3L	60-80cm	Branched	0.8Ctr	10.84m²	18
CORALV	Cornus alba 'Variegata'	3L	60-80cm	Branched	0.8Ctr	66.11m²	110
CORSAMF	Cornus sanguinea 'Midwinter Fire'	3L	60-80cm	Branched	0.8Ctr	26.89m²	44
CORSAWB	Cornus sanguinea 'Winter Beauty'	3L	60-80cm	Branched	0.8Ctr	38.55m²	63
CORSTF	Cornus stolonifera 'Flaviramea'	3L	60-80cm	Branched	0.8Ctr	83.7m²	138
STIGI	Stipa gigantea	3L	30-40cm	Bushy	1Ctr	8.25m²	10
ASTRS	Astilbe 'Red Sentinel'	5L		Full Pot	0.6Ctr	12.01m²	36
CAROSE	Carex oshimensis 'Evergold'	5L	20-30cm	full Pot	0.4Ctr	3.21m²	21
HYPMOTR	Hypericum moserianum 'Tricolor'	5L	30-40cm	Bushy	0.6Ctr	32.13m²	93
KNIPY	Kniphofia 'Pyromania'	5L		Full Pot	0.6Ctr	13.66m²	40
POTFRBS	Potentilla fruticosa 'bella sol'	5L	30-40cm	Bushy	0.6Ctr	52.69m²	151
BRASU	Brachyglottis 'Sunshine'	10L	40-60cm	Bushy	0.7Ctr	22.9m²	50
CHOTES	Choisya ternata 'Sundance'	10L	40-60cm	Bushy	0.7Ctr	43.11m²	92
EUOFOEG	Euonymus fortunei 'Emerald Gaiety'	10L	30-40cm	Bushy	0.7Ctr	28.26m²	63
HEBALRE	Hebe albicans 'Red Edge'	10L	40-60cm	Bushy	0.7Ctr	89.83m²	193
HEBPIS	Hebe pinguifolia 'Sutherlandii'	10L	30-40cm	Bushy	0.7Ctr	44.78m²	98
HYPHI	Hypericum 'Hidcote'	10L	40-60cm	Bushy	0.8Ctr	22.81m²	38
HYPHI	Hypericum 'Hidcote'	10L	40-60cm	Bushy	0.7Ctr	3.85m²	8
HYPMOTR	Hypericum moserianum 'Tricolor'	10L	40-60cm	Bushy	0.7Ctr	47.62m²	102
LAVANHI	Lavandula angustifolia 'Hidcote'	10L	30-40cm	Bushy	0.7Ctr	43.38m²	96
PHOWAVA	Phormium 'Yellow Wave'	10L	60-80cm	Trp Crn	0.8Ctr	51.37m²	85
VIBDA	Viburnum davidii	10L	40-60cm	Bushy	0.7Ctr	38.95m²	83
						Total :862m²	Total :1758

Native Hedgerow - Species-Rich (Transplants)

Abbr	Species	Supply	Height	Density	Mix %	Length	Number
CORSA	Cornus sanguinea	T1+1: 3 Brks	60-80cm	0.3Ctr Double Staggered at 0.3m offset	10%	11.48m	77
CRAMON	Crataegus monogyna	T1+1: 3 Brks	60-80cm	0.3Ctr Double Staggered at 0.3m offset	35%	40.18m	268
EUOEPS	Euonymus europaeus	T1+1: 3 Brks	60-80cm	0.3Ctr Double Staggered at 0.3m offset	10%	11.48m	77
ILEAQ	Ilex aquifolium	2L: 3 Brks	40-60cm	0.3Ctr Double Staggered at 0.3m offset	15%	17.22m	115
LIGVU	Ligustrum vulgare	T1+1: 3 Brks	60-80cm	0.3Ctr Double Staggered at 0.3m offset	15%	17.22m	115
ROSCA	Rosa canina	T1+1: 3 Brks	60-80cm	0.3Ctr Double Staggered at 0.3m offset	5%	5.74m	39
VIBOP	Viburnum opulus	T1+1: 3 Brks	60-80cm	0.3Ctr Double Staggered at 0.3m offset	10%	11.48m	77
						Total :114.8m	Total :768

Native Fruiting Hedgerow - Species-Rich (Transplants)

Abbr	Species	Supply	Height	Density	Mix %	Length	Number
CORAV	Corylus avellana	1+1: 3 Brks BR	60-80cm	0.3Ctr Double Staggered at 0.3m offset	10%	7.7m	52
CRAMON	Crataegus monogyna	1+1: 3 Brks BR	60-80cm	0.3Ctr Double Staggered at 0.3m offset	30%	23.12m	156
EUOEPS	Euonymus europaeus	1+1: 3 Brks BR	60-80cm	0.3Ctr Double Staggered at 0.3m offset	5%	3.86m	26
ILEAQ	Ilex aquifolium	2L: 3 Brks	40-60cm	0.3Ctr Double Staggered at 0.3m offset	5%	3.86m	26
LIGVU	Ligustrum vulgare	1+1: 3 Brks BR	60-80cm	0.3Ctr Double Staggered at 0.3m offset	10%	7.7m	52
MALSY	Malus sylvestris	1+1: 3 Brks BR	60-80cm	0.3Ctr Double Staggered at 0.3m offset	15%	11.56m	78
PRUDOM	Prunus domestica	T1+1: 3 Brks	60-80cm	0.3Ctr Double Staggered at 0.3m offset	20%	15.42m	104
ROSCA	Rosa canina	1+1: 3 Brks BR	60-80cm	0.3Ctr Double Staggered at 0.3m offset	5%	3.86m	26
						Total :77.08m	Total :520

Native Scrub - Species-Rich - 4m Offset

Abbr	Species	Supply	Height	Mix %	Density	Area	Number
CORAL	Cornus alba	1+!: 3 Brks	60-80cm	15%	1/m²	175.34m²	177
CORSA	Cornus sanguinea	1+1: 3 Brks BR	60-80cm	15%	1/m²	175.34m²	177
CORAV	Corylus avellana	1+1: 3 Brks BR	60-80cm	30%	1/m²	350.68m²	353
EUOEPS	Euonymus europaeus	1+1: 3 Brks BR	60-80cm	10%	1/m²	116.9m²	119
LIGVU	Ligustrum vulgare	1+1: 3 Brks BR	60-80cm	10%	1/m²	116.9m²	119
ROSCA	Rosa canina	1+1: 3 Brks BR	60-80cm	10%	1/m²	116.9m²	119
VIBOP	Viburnum opulus	1+1: 3 Brks BR	60-80cm	10%	1/m²	116.9m²	119
						Total :1168.96m²	Total :1183

Native Scrub - Species-Rich - 6m Offset

Abbr	Species	Supply	Height	Mix %	Density	Area	Number
CORSA	Cornus sanguinea	1+1: 3 Brks BR	60-80cm	15%	1/m²	63.56m²	66
CORAV	Corylus avellana	1+1: 3 Brks BR	60-80cm	35%	1/m²	148.31m²	150
EUOEPS	Euonymus europaeus	1+1: 3 Brks BR	60-80cm	10%	1/m²	42.39m²	45
ILEAQ	Ilex aquifolium	2L: 3 Brks	40-60cm	15%	1/m²	63.56m²	66
LIGVU	Ligustrum vulgare	1+1: 3 Brks BR	60-80cm	5%	1/m²	21.19m²	23
ROSCA	Rosa canina	1+1: 3 Brks BR	60-80cm	10%	1/m²	42.39m²	45
VIBOP	Viburnum opulus	1+1: 3 Brks BR	60-80cm	10%	1/m²	42.39m²	45
						Total :423.79m²	Total :440

Native Scrub - Species-Rich - 13m Offset

Abbr	Species	Supply	Height	Mix %	Density	Area	Number
CORSA	Cornus sanguinea	1+1: 3 Brks BR	60-80cm	15%	1/m²	63.56m²	66
CORAV	Corylus avellana	1+1: 3 Brks BR	60-80cm	35%	1/m²	148.31m²	150
EUOEPS	Euonymus europaeus	1+1: 3 Brks BR	60-80cm	10%	1/m²	42.39m²	45
ILEAQ	Ilex aquifolium	2L: 3 Brks	40-60cm	15%	1/m²	63.56m²	66
LIGVU	Ligustrum vulgare	1+1: 3 Brks BR	60-80cm	5%	1/m²	21.19m²	23
ROSCA	Rosa canina	1+1: 3 Brks BR	60-80cm	10%	1/m²	42.39m²	45
VIBOP	Viburnum opulus	1+1: 3 Brks BR	60-80cm	10%	1/m²	42.39m²	45
						Total :423.79m²	Total :440

Turf & Seeding

Turf
Turf to gardens to be laid as Rolawn 'Medallion', or similar approved.

Amenity Grass
A22 low maintenance seed mixture, as supplied by Germinal (www.germinalamenity.com) or similar approved.

Meadow Grassland
EM1, seed mixture for meadows, as supplied by Emorsgate Seeds (www.wildseed.co.uk) or similar approved.

Drawing to be read in conjunction with GLY0043 SP 01 Landscape Specification.

Key

- Application site boundary.
- Existing vegetation to be retained.
- Existing/Proposed easements
- Existing vegetation to be removed.
- Maintenance access track surfacing to suit the requirements of the adopting Water Authority

Surface Treatments

P1 – Tarmac Paving
Tarmac path with standard pcc edge. (Colour: Black). Associated construction build ups to the Project Engineers specification.

P2 – Block Paving
Marshalls Tegula (Colour: Traditional) in 120x160, 160x160 & 240x160mm sizes. Laid in a radial pattern to match the arc of the paths shown. Paver thickness and associated construction build ups to the Project Engineers specification.

Gravel
20-40mm loose gravel laid over a standard weedproof membrane.

Street Furniture

S – Seat
Caerphilly Steel Framed Timber Seat with back & armrests (ref: BX14 4280-S), as supplied by Broxap (www.broxap.com), or similar approved. Supplied with FSC Hardwood timber & painted steelwork (Colour Holly green - BS4800 14 C 39)

B – Bench
Caerphilly Steel Framed Timber Bench (ref: BX14 4280-B), as supplied by Broxap (www.broxap.com), or similar approved. Supplied with FSC Hardwood timber & painted steelwork (Colour Holly green - BS4800 14 C 39)

PB – Picnic Bench
Caerphilly Steel Framed Timber Picnic Unit (ref: BX14 4280), as supplied by Broxap (www.broxap.com), or similar approved. Supplied with FSC Hardwood timber & painted steelwork (Colour Holly green - BS4800 14 C 39)

PBA – Picnic Bench - Accessible
Caerphilly Steel Framed Timber Picnic Unit with bench to one side only to allow for wheelchair accessibility (ref: BX14 4280), as supplied by Broxap (www.broxap.com), or similar approved. Supplied with FSC Hardwood timber & painted steelwork (Colour Holly green - BS4800 14 C 39)

B – Litter Bin
Derby Standard Litter Bin 120L (ref: BX45G 2550), as supplied by Broxap (www.broxap.com), or similar approved. Bin to be labeled as accepting both refuse and dog waste.

BR – Cycle Stands
Sheffield Cycle Stands (ref: BXMW/GS/Sheffield Stand), as supplied by Broxap (www.broxap.com), or similar approved. Set on an asphalt surround with standard pcc pin kerb edge.

G – Timber Gate Posts.
0.3m x 0.3m FSC Hardwood timber posts set either side of footpaths where shown on plan. Post to be set 1.2m high with pyramid top with planed faces.

Notes:
All furniture to be root fixed to supplier specification.

Landscape Institute Registered Practice

Scale Bar
0m 5m 10m 15m 20m 25m

tel: 01530 265688 | email: info@golbyandluck.co.uk | web: www.golbyandluck.co.uk
This drawing has been produced by GOLBY AND LUCK LTD © all rights reserved. Ordnance Survey Licence No. AC0000816156 registered with ProMAP
Office: 207 Leicester Road, Ibstock, Leicestershire, LE67 6HP

Location Plan

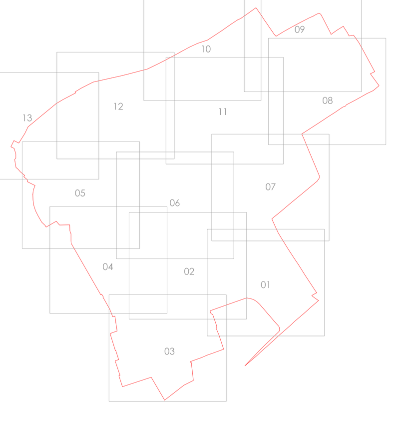

Rev	Date	Notes	Int.

Project
Blckmoorfoot, Huddersfield

Drawing title
Landscape Proposals
(Sheet 2 of 13)

Status
PLANNING

Client
Vistry

Scale	Drawn By	Checked By
1:250 @ A0	APF	DC

Date	Reference
15/05/2025	**GLY0043 LP 02**

golby+luck landscape architects