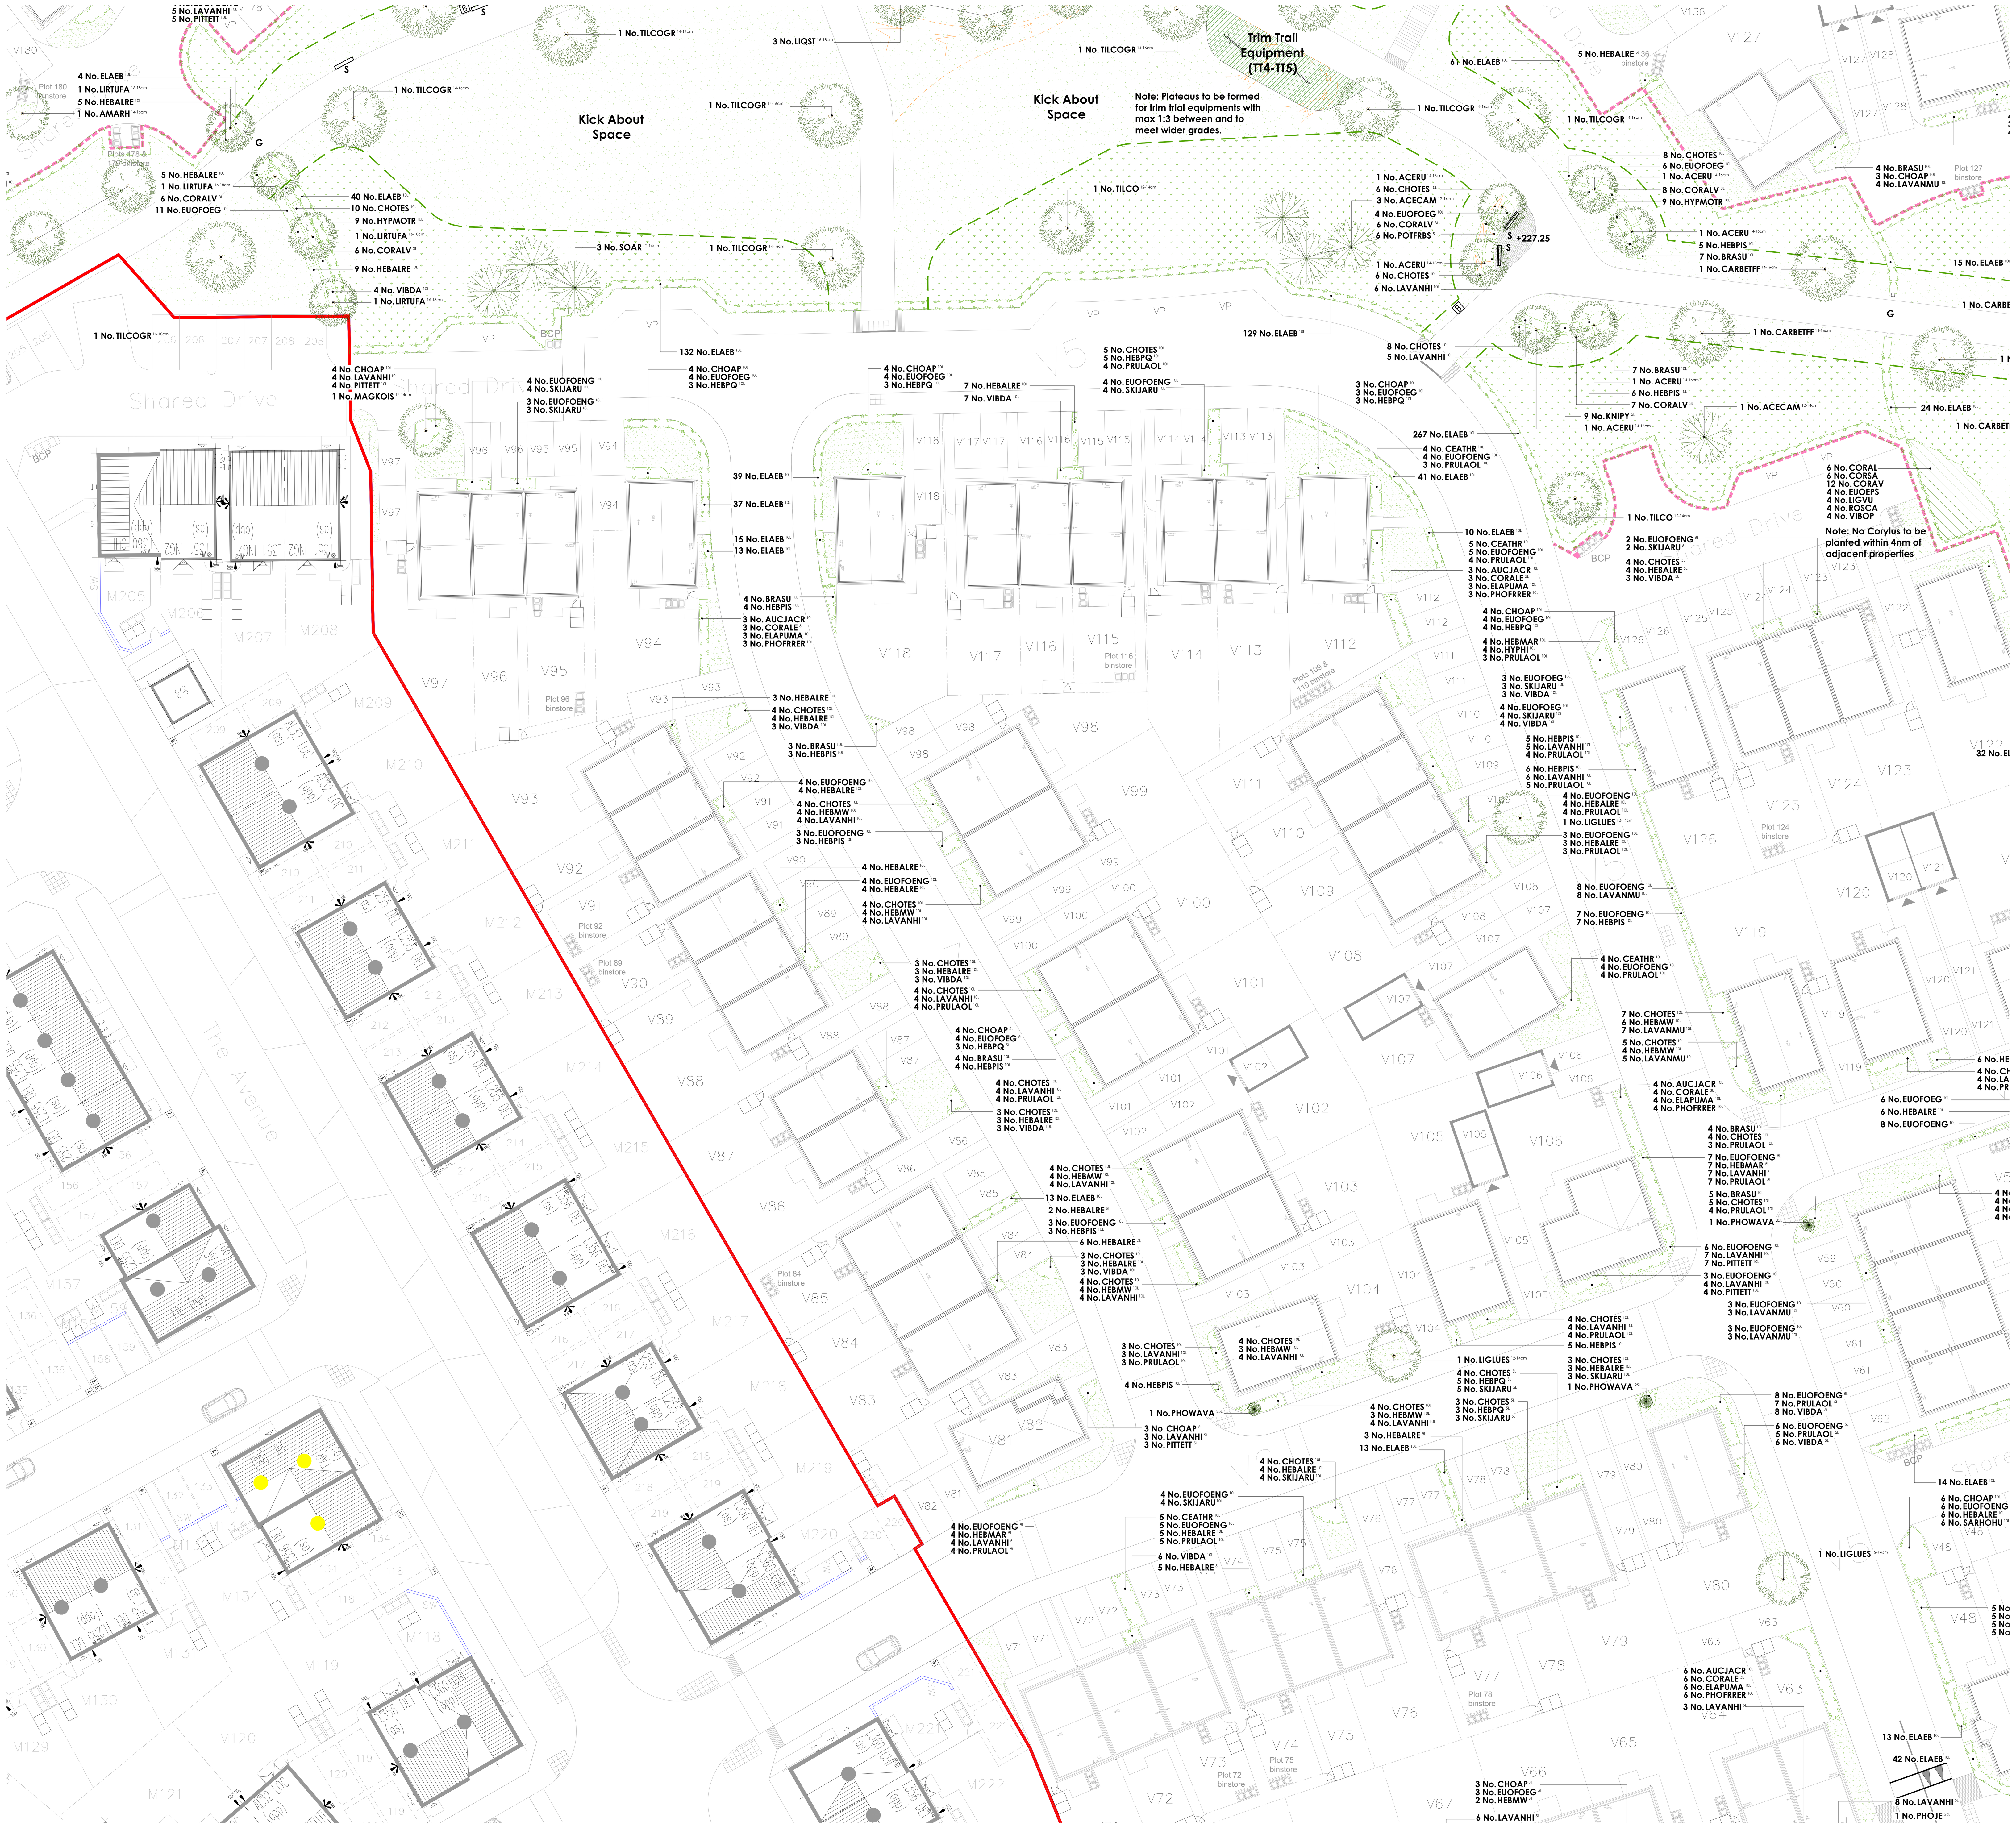

Softworks Schedule

Trees - Plots

Abbr	Species	Supply	Size	Girth	Number
LIGLUES	Ligustrum lucidum 'Excelsum Superbum'	HStd: RB	350-425cm	12-14cm	7
MAGKOIS	Magnolia kobus 'Isis'	HStd: RB	350-425cm	12-14cm	10
AMARH	Amelanchier arborea 'Robin Hill'	EHStd: RB	425-600cm	14-16cm	11
					Total :28

Trees - Public Open Space

Abbr	Species	Supply	Size	Girth	Number
BEPE	Betula pendula	SStd: RB	300-350cm	10-12cm	4
QUERO	Quercus robur	SStd: RB	300-350cm	10-12cm	4
ACECAM	Acer campestre	HStd: RB	350-425cm	12-14cm	30
ACEKINA	Acer platanoides 'Crimson King'	HStd: RB	350-425cm	12-14cm	2
APPBR	Apple 'Bramley'	HStd: RB MM106	350-425cm	12-14cm	5
APPRP	Apple 'Ribston Pippin'	HStd: RB MM106	350-425cm	12-14cm	7
APPYG	Apple 'Yorkshire Greening'	HStd: RB MM106	350-425cm	12-14cm	4
BEPE	Betula pendula	HStd: RB	350-425cm	12-14cm	47
CARBET	Carpinus betulus	HStd: RB	350-425cm	12-14cm	31
FAGSY	Fagus sylvatica	HStd: RB	350-425cm	12-14cm	13
MALTRI	Malus trilobata	HStd: RB	350-425cm	12-14cm	7
PEACON	Pear 'Concorde'	HStd: RB Quince A	350-425cm	12-14cm	3
PEAH	Pear 'Hessle'	HStd: RB Quince A	350-425cm	12-14cm	6
PLUVI	Plum 'Victoria'	HStd: St Julian	350-425cm	12-14cm	4
SOAR	Sorbus aria	HStd: RB	350-425cm	12-14cm	16
SORARMA	Sorbus aria 'Majestica'	HStd: RB	350-425cm	12-14cm	2
SORAU	Sorbus aucuparia	HStd: RB	350-425cm	12-14cm	3
SORAUCR	Sorbus aucuparia 'Cardinal Royal'	HStd: RB	350-425cm	12-14cm	8
TILCO	Tilia cordata	HStd: RB	350-425cm	12-14cm	22
ACERU	Acer rubrum	EHStd: RB	425-600cm	14-16cm	15
BETJACA	Betula utilis jacquemontii	EHStd: RB	425-600cm	14-16cm	6
CARBETFF	Carpinus betulus 'Frans Fontaine'	EHStd: RB	425-600cm	14-16cm	37
PRUAVPL	Prunus avium 'Plena'	EHStd: RB	425-600cm	14-16cm	17
SORARMA	Sorbus aria 'Majestica'	EHStd: RB	425-600cm	14-16cm	3
TILCOGR	Tilia cordata 'Greenspire'	EHStd: RB	425-600cm	14-16cm	16
AMARH	Amelanchier arborea 'Robin Hill'	EHStd: RB	450-625cm	16-18cm	10
LIQST	Liquidambar styraciflua	EHStd: RB	450-625cm	16-18cm	10
LIRTUFA	Liriodendron tulipifera 'Fastigiatum'	EHStd: RB	450-625cm	16-18cm	19
MAGKOIS	Magnolia kobus 'Isis'	EHStd: RB	450-625cm	16-18cm	19
PYCAC	Pyrus calleryana 'Chanticleer'	EHStd: RB	450-625cm	16-18cm	7
QUEPA	Quercus palustris	EHStd: RB	450-625cm	16-18cm	1
SOARJR	Sorbus aucuparia 'Joseph Rock'	EHStd: RB	450-625cm	16-18cm	15
TILCOGR	Tilia cordata 'Greenspire'	EHStd: RB	450-625cm	16-18cm	2
BETJACA	Betula utilis jacquemontii	EHStd: RB	450-650cm	18-20cm	3
					Total :398

Specimen Shrubs

Abbr	Species	Pot Size	Height	Habit	Number
PHOAR	Phormium 'Amazing Red'	25L	100-125cm	Trp Crn	7
PHOJE	Phormium 'Jester'	25L	100-125cm	Trp Crn	14
PHOWAVA	Phormium 'Yellow Wave'	25L	100-125cm	Trp Crn	12
PHOFRR	Photinia x fraseri 'Red Robin'	25L	100-125cm	HfStd	1
					Total :34

Single-Species Hedgerows

Abbr	Species	Pot Size	Height	Habit	Density	Length	Number
ELAEB	Elaeagnus ebbingei	10L	80-100cm	Bushy	0.4Ctr	2946.51m	7447
						Total :2946.51m	Total :7447

Shrubs - Plots

Abbr	Species	Pot Size	Height	Habit	Density	Area	Number
CORALE	Cornus alba 'Elegantissima'	3L	60-80cm	Branched	0.8Ctr	47.58m²	85
BRASU	Brachyglottis 'Sunshine'	5L	30-40cm	Bushy	0.6Ctr	10.08m²	31
CEATHR	Ceanothus thyrsiflorus repens	5L	30-40cm	Bushy	0.6Ctr	21.04m²	65
CHOAP	Choisya 'Aztec Pearl'	5L	30-40cm	Bushy	0.6Ctr	60.14m²	185
CHOTES	Choisya ternata 'Sundance'	5L	30-40cm	Bushy	0.6Ctr	106.7m²	324
EUOFOENG	Euonymus fortunei 'Emerald 'n' Gold'	5L	20-30cm	Bushy	0.6Ctr	117.13m²	362
EUOFOEG	Euonymus fortunei 'Emerald Gaiety'	5L	20-30cm	Bushy	0.6Ctr	43.92m²	136
HEBMAR	Hebe 'Marjorie'	5L	30-40cm	Bushy	0.6Ctr	16.39m²	52
HEBMW	Hebe 'Mrs Winder'	5L	30-40cm	Bushy	0.6Ctr	37.46m²	118
HEBPQ	Hebe 'Purple Queen'	5L	30-40cm	Bushy	0.6Ctr	60.35m²	182
HEBALRE	Hebe albicans 'Red Edge'	5L	20-30cm	Bushy	0.6Ctr	113.57m²	347
LAVANHI	Lavandula angustifolia 'Hidcote'	5L	20-30cm	Bushy	0.6Ctr	54.78m²	167
LAVANMU	Lavandula angustifolia 'Munstead'	5L	20-30cm	Bushy	0.6Ctr	7.8m²	24
PITTETT	Pittosporum tenuifolium 'Tom Thumb'	5L	20-30cm	Bushy	0.6Ctr	5.91m²	18
PRULAOL	Prunus laurocerasus 'Otto Luyken'	5L	40-60cm	Bushy	0.6Ctr	68.23m²	213
SARHOHU	Sarcococca humilis	5L	20-30cm	Bushy	0.6Ctr	45.02m²	137
SKIJARU	Skimmia japonica 'Rubella'	5L	30-40cm	Bushy	0.6Ctr	35.25m²	105
VIBDA	Viburnum davidii	5L	30-40cm	Bushy	0.6Ctr	23.01m²	73
AUCJA	Aucuba japonica	10L	60-80cm	Bushy	0.8Ctr	28.09m²	49
AUCJACR	Aucuba japonica 'Crotonifolia'	10L	60-80cm	Bushy	0.8Ctr	3.76m²	7
AUCJACR	Aucuba japonica 'Crotonifolia'	10L	40-60cm	Bushy	0.8Ctr	19.49m²	36
BRASU	Brachyglottis 'Sunshine'	10L	40-60cm	Bushy	0.7Ctr	82.62m²	196
CEATHR	Ceanothus thyrsiflorus repens	10L	40-60cm	Bushy	0.7Ctr	82.73m²	191
CHOAP	Choisya 'Aztec Pearl'	10L	40-60cm	Bushy	0.7Ctr	113.47m²	259
CHOTE	Choisya ternata	10L	40-60cm	Bushy	0.8Ctr	10.47m²	18
CHOTES	Choisya ternata 'Sundance'	10L	40-60cm	Bushy	0.7Ctr	215.09m²	503
ELAPUMA	Elaeagnus pungens 'Maculata'	10L	80-100cm	Bushy	0.8Ctr	51.34m²	92
EUOFOENG	Euonymus fortunei 'Emerald 'n' Gold'	10L	30-40cm	Bushy	0.7Ctr	329.06m²	764
EUOFOEG	Euonymus fortunei 'Emerald Gaiety'	10L	30-40cm	Bushy	0.7Ctr	112.47m²	257
FATJA	Fatsia japonica	10L	60-80cm	Bushy	0.8Ctr	28.09m²	49
HEBMAR	Hebe 'Marjorie'	10L	40-60cm	Bushy	0.8Ctr	31.15m²	56
HEBMW	Hebe 'Mrs Winder'	10L	40-60cm	Bushy	0.7Ctr	89.76m²	209
HEBPQ	Hebe 'Purple Queen'	10L	40-60cm	Bushy	0.7Ctr	70.51m²	167
HEBALRE	Hebe albicans 'Red Edge'	10L	30-40cm	Bushy	0.7Ctr	245.57m²	564
HEBPIS	Hebe pinguifolia 'Sutherlandii'	10L	30-40cm	Bushy	0.7Ctr	132.25m²	309
HYPHI	Hypericum 'Hidcote'	10L	40-60cm	Bushy	0.8Ctr	35.83m²	65
LAVANHI	Lavandula angustifolia 'Hidcote'	10L	30-40cm	Bushy	0.7Ctr	156.46m²	363
LAVANMU	Lavandula angustifolia 'Munstead'	10L	30-40cm	Bushy	0.7Ctr	62.6m²	146
PHOFLRR	Photinia x fraseri 'Little Red Robin'	10L	60-80cm	Bushy	0.7Ctr	16.1m²	35
PHOFRRER	Photinia x fraseri 'Red Robin'	10L	80-100cm	Bushy	0.8Ctr	19.49m²	36
PITTETT	Pittosporum tenuifolium 'Tom Thumb'	10L	30-40cm	Bushy	0.7Ctr	51.67m²	122
PRULAOL	Prunus laurocerasus 'Otto Luyken'	10L	60-80cm	Bushy	0.7Ctr	185.99m²	440
PRULAOL	Prunus laurocerasus 'Otto Luyken'	10L	60-80cm	Bushy	0.8Ctr	26.7m²	48
SARHOHU	Sarcococca humilis	10L	30-40cm	Bushy	0.7Ctr	101.31m²	231
SKIJARU	Skimmia japonica 'Rubella'	10L	40-60cm	Bushy	0.7Ctr	77.72m²	182
VIBDA	Viburnum davidii	10L	40-60cm	Bushy	0.7Ctr	70.01m²	170
VIBTIEVP	Viburnum tinus 'Eve Price'	10L	40-60cm	Bushy	0.8Ctr	5.45m²	9
						Total :3329.61m²	Total :8197

Grasses - On Plot

Abbr	Species	Pot Size	Height	Habit	Number
CALACKF	Calamagrostis acutiflora 'Karl Foerster'	2L		Full Pot	19
STIPGIG	Stipa gigantea	2L		Full Pot	3
					Total :22

Herbaceous - On Plot

Abbr	Species	Pot Size	Height	Habit	Number
ACHTE	Achillea 'Terracotta'	2L		Fullt Pot	15
GERSAA	Geranium sanguineum 'Album'	2L		Fullt Pot	6
PERLS	Perovskia 'Little Spire'	2L		Fullt Pot	20
PHLRU	Phlomis russeliana	2L		Fullt Pot	12
RUDFLG	Rudbeckia fulgida 'Little Goldstar'	2L		Fullt Pot	18
SEDSP	Sedum spectabile	2L		Fullt Pot	24
					Total :95

Shrubs - POS

Abbr	Species	Pot Size	Height	Habit	Density	Area	Number
CALACKF	Calamagrostis acutiflora 'Karl Foerster'	3L		Full Pot	0.6Ctr	14.96m²	44
CORALE	Cornus alba 'Elegantissima'	3L	60-80cm	Branched	0.8Ctr	38.89m²	63
CORALK	Cornus alba 'Kesselringii'	3L	60-80cm	Branched	0.8Ctr	38.89m²	63
CORALS	Cornus alba 'Sibirica'	3L	60-80cm	Branched	0.8Ctr	3.19m²	5
CORALV	Cornus alba 'Variegata'	3L	60-80cm	Branched	0.8Ctr	77.1m²	130
CORSAMF	Cornus sanguinea 'Midwinter Fire'	3L	60-80cm	Branched	0.8Ctr	6.43m²	11
CORSAWB	Cornus sanguinea 'Winter Beauty'	3L	60-80cm	Branched	0.8Ctr	38.89m²	63
CORSTF	Cornus stolonifera 'Flaviramea'	3L	60-80cm	Branched	0.8Ctr	67.45m²	111
ASTRS	Astilbe 'Red Sentinel'	5L		Full Pot	0.6Ctr	7.81m²	24
CAROSE	Carex oshimensis 'Evergold'	5L	20-30cm	full Pot	0.4Ctr	3.21m²	21
HYPMOTR	Hypericum moserianum 'Tricolor'	5L	30-40cm	Bushy	0.6Ctr	22.96m²	66
KNIPY	Kniphofia 'Pyromania'	5L		Full Pot	0.6Ctr	7.01m²	21
POTFRBS	Potentilla fruticosa 'bella sol'	5L	30-40cm	Bushy	0.6Ctr	36.41m²	106
BRASU	Brachyglottis 'Sunshine'	10L	40-60cm	Bushy	0.7Ctr	23.23m²	50
CHOTES	Choisya ternata 'Sundance'	10L	40-60cm	Bushy	0.7Ctr	31.25m²	69
EUOFOEG	Euonymus fortunei 'Emerald Gaiety'	10L	30-40cm	Bushy	0.7Ctr	54.82m²	121
HEBALRE	Hebe albicans 'Red Edge'	10L	40-60cm	Bushy	0.7Ctr	71.97m²	157
HEBPIS	Hebe pinguifolia 'Sutherlandii'	10L	30-40cm	Bushy	0.7Ctr	40.25m²	88
HYPHI	Hypericum 'Hidcote'	10L	40-60cm	Bushy	0.8Ctr	8.5m²	14
HYPMOTR	Hypericum moserianum 'Tricolor'	10L	40-60cm	Bushy	0.7Ctr	58.31m²	125
LAVANHI	Lavandula angustifolia 'Hidcote'	10L	30-40cm	Bushy	0.7Ctr	24.95m²	56
PHOWAVA	Phormium 'Yellow Wave'	10L	60-80cm	Trp Crn	0.8Ctr	40.35m²	68
VIBDA	Viburnum davidii	10L	40-60cm	Bushy	0.7Ctr	34.13m²	73
						Total :750.96m²	Total :1549

Native Hedgerow - Species-Rich (Transplants)

Abbr	Species	Supply	Height	Density	Mix %	Length	Number
CORSA	Cornus sanguinea	T1+1: 3 Brks	60-80cm	0.3Ctr Double Staggered at 0.3m offset	10%	11.48m	77
CRAMON	Crataegus monogyna	T1+1: 3 Brks	60-80cm	0.3Ctr Double Staggered at 0.3m offset	35%	40.18m	268
EUOEPS	Euonymus europaeus	T1+1: 3 Brks	60-80cm	0.3Ctr Double Staggered at 0.3m offset	10%	11.48m	77
ILEAQ	Ilex aquifolium	2L: 3 Brks	40-60cm	0.3Ctr Double Staggered at 0.3m offset	15%	17.22m	115
LIGVU	Ligustrum vulgare	T1+1: 3 Brks	60-80cm	0.3Ctr Double Staggered at 0.3m offset	15%	17.22m	115
ROSCA	Rosa canina	T1+1: 3 Brks	60-80cm	0.3Ctr Double Staggered at 0.3m offset	5%	5.74m	39
VIBOP	Viburnum opulus	T1+1: 3 Brks	60-80cm	0.3Ctr Double Staggered at 0.3m offset	10%	11.48m	77
						Total :114.8m	Total :768

Native Fruiting Hedgerow - Species-Rich (Transplants)

Abbr	Species	Supply	Height	Density	Mix %	Length	Number
CORAV	Corylus avellana	1+1: 3 Brks BR	60-80cm	0.3Ctr Double Staggered at 0.3m offset	10%	7.71m	52
CRAMON	Crataegus monogyna	1+1: 3 Brks BR	60-80cm	0.3Ctr Double Staggered at 0.3m offset	30%	23.13m	156
EUOEPS	Euonymus europaeus	1+1: 3 Brks BR	60-80cm	0.3Ctr Double Staggered at 0.3m offset	5%	3.86m	26
ILEAQ	Ilex aquifolium	2L: 3 Brks	40-60cm	0.3Ctr Double Staggered at 0.3m offset	5%	3.86m	26
LIGVU	Ligustrum vulgare	1+1: 3 Brks BR	60-80cm	0.3Ctr Double Staggered at 0.3m offset	10%	7.71m	52
MALSY	Malus sylvestris	1+1: 3 Brks BR	60-80cm	0.3Ctr Double Staggered at 0.3m offset	15%	11.57m	78
PRUDOM	Prunus domestica	T1+1: 3 Brks	60-80cm	0.3Ctr Double Staggered at 0.3m offset	20%	15.42m	104
ROSCA	Rosa canina	1+1: 3 Brks BR	60-80cm	0.3Ctr Double Staggered at 0.3m offset	5%	3.86m	26
						Total :77.12m	Total :520

Native Scrub - Species-Rich - 4m Offset

Abbr	Species	Supply	Height	Mix %	Density	Area	Number
CORAL	Cornus alba	1+!: 3 Brks	60-80cm	15%	1/m²	640.4m²	643
CORSA	Cornus sanguinea	1+1: 3 Brks BR	60-80cm	15%	1/m²	640.4m²	643
CORAV	Corylus avellana	1+1: 3 Brks BR	60-80cm	30%	1/m²	1280.8m²	1283
EUOEPS	Euonymus europaeus	1+1: 3 Brks BR	60-80cm	10%	1/m²	426.93m²	430
LIGVU	Ligustrum vulgare	1+1: 3 Brks BR	60-80cm	10%	1/m²	426.93m²	430
ROSCA	Rosa canina	1+1: 3 Brks BR	60-80cm	10%	1/m²	426.93m²	430
VIBOP	Viburnum opulus	1+1: 3 Brks BR	60-80cm	10%	1/m²	426.93m²	430
						Total :4269.32m²	Total :4289

Native Scrub - Species-Rich - 6m Offset

Abbr	Species	Supply	Height	Mix %	Density	Area	Number
CORSA	Cornus sanguinea	1+1: 3 Brks BR	60-80cm	15%	1/m²	60.34m²	63
CORAV	Corylus avellana	1+1: 3 Brks BR	60-80cm	35%	1/m²	140.79m²	143
EUOEPS	Euonymus europaeus	1+1: 3 Brks BR	60-80cm	10%	1/m²	40.23m²	43
ILEAQ	Ilex aquifolium	2L: 3 Brks	40-60cm	15%	1/m²	60.34m²	63
LIGVU	Ligustrum vulgare	1+1: 3 Brks BR	60-80cm	5%	1/m²	20.12m²	23
ROSCA	Rosa canina	1+1: 3 Brks BR	60-80cm	10%	1/m²	40.23m²	43
VIBOP	Viburnum opulus	1+1: 3 Brks BR	60-80cm	10%	1/m²	40.23m²	43
						Total :402.28m²	Total :421

Native Scrub - Species-Rich - 13m Offset

Abbr	Species	Supply	Height	Mix %	Density	Area	Number
CORSA	Cornus sanguinea	1+1: 3 Brks BR	60-80cm	15%	1/m²	60.34m²	63
CORAV	Corylus avellana	1+1: 3 Brks BR	60-80cm	35%	1/m²	140.79m²	143
EUOEPS	Euonymus europaeus	1+1: 3 Brks BR	60-80cm	10%	1/m²	40.23m²	43
ILEAQ	Ilex aquifolium	2L: 3 Brks	40-60cm	15%	1/m²	60.34m²	63
LIGVU	Ligustrum vulgare	1+1: 3 Brks BR	60-80cm	5%	1/m²	20.12m²	23
ROSCA	Rosa canina	1+1: 3 Brks BR	60-80cm	10%	1/m²	40.23m²	43
VIBOP	Viburnum opulus	1+1: 3 Brks BR	60-80cm	10%	1/m²	40.23m²	43
						Total :402.28m²	Total :421

Turf & Seeding

Turf
Turf to gardens to be laid as Rolawn 'Medallion', or similar approved.

Amenity Grass
A22 low maintenance seed mixture, as supplied by Germinal (www.germinalamenity.com) or similar approved.

Meadow Grassland
EM1, seed mixture for meadows, as supplied by Emorsgate Seeds (www.wildseed.co.uk) or similar approved.

Drawing to be read in conjunction with GLY0043 SP 01 Landscape Specification.

Key

Application site boundary.

Existing vegetation to be retained.

Existing/Proposed easements

Existing vegetation to be removed.

Maintenance access track surfacing to suit the requirements of the adopting Water Authority

Surface Treatments

P1 – Tarmac Paving
Tarmac path with standard pcc edge. (Colour: Black). Associated construction build ups to the Project Engineers specification.

P2 – Block Paving
Marshalls Tegula (Colour: Traditional) in 120x160, 160x160 & 240x160mm sizes. Laid in a radial pattern to match the arc of the paths shown. Paver thickness and associated construction build ups to the Project Engineers specification.

Gravel
20-40mm loose gravel laid over a standard weedproof membrane.

Street Furniture

S – Seat
Caerphilly Steel Framed Timber Seat with back & armrests (ref: BX14 4280-S), as supplied by Broxap (www.broxap.com), or similar approved. Supplied with FSC Hardwood timber & painted steelwork (Colour Holly green - BS4800 14 C 39)

B – Bench
Caerphilly Steel Framed Timber Bench (ref: BX14 4280-B), as supplied by Broxap (www.broxap.com), or similar approved. Supplied with FSC Hardwood timber & painted steelwork (Colour Holly green - BS4800 14 C 39)

PB – Picnic Bench
Caerphilly Steel Framed Timber Picnic Unit (ref: BX14 4280), as supplied by Broxap (www.broxap.com), or similar approved. Supplied with FSC Hardwood timber & painted steelwork (Colour Holly green - BS4800 14 C 39)

PBA – Picnic Bench - Accessible
Caerphilly Steel Framed Timber Picnic Unit with bench to one side only to allow for wheelchair accessibility (ref: BX14 4280), as supplied by Broxap (www.broxap.com), or similar approved. Supplied with FSC Hardwood timber & painted steelwork (Colour Holly green - BS4800 14 C 39)

B – Litter Bin
Derby Standard Litter Bin 120L (ref: BX45G 2550), as supplied by Broxap (www.broxap.com), or similar approved. Bin to be labeled as accepting both refuse and dog waste.

BR – Cycle Stands
Sheffield Cycle Stands (ref: BXMW/GS/Sheffield Stand), as supplied by Broxap (www.broxap.com), or similar approved. Set on an asphalt surround with standard pcc pin kerb edge.

G – Timber Gate Posts.
0.3m x 0.3m FSC Hardwood timber posts set either side of footpaths where shown on plan. Post to be set 1.2m high with pyramid top with planed faces.

Notes:
All furniture to be root fixed to supplier specification.

Boundary Treatments

Drystone Wall
Refer to Architects drawings for further details,

Knee Rail
Refer to Architects drawings for further details,

Acoustic Fence
Refer to Architects drawings for further details,

Notes:
Refer to Boundary Treatments Plan for full details of site-wide proposed boundaries.

Scale Bar
0m 5m 10m 15m 20m 25m

north

Landscape Institute Registered Practice

tel: 01530 265688 | email: info@golbyandluck.co.uk | web: www.golbyandluck.co.uk
This drawing has been produced by GOLBY AND LUCK LTD © all rights reserved. Ordnance Survey Licence No. AC0000816156 registered with ProMAP
Office: 207 Leicester Road, Ibstock, Leicestershire, LE67 6HP

Location Plan

Rev	Date	Notes	Int.
A	30/05/25	Revised to Latest Layout	APF
B	26-08-25	Revised to latest layout and in response to planners comments.	APF
C	16-10-25	Revised to latest layout and in response to planners comments.	APF

Project
Site Name, Location

Drawing title
Landscape Proposals
(Sheet 4 of 13)

Status
PLANNING

Client
Client

Scale	Drawn By	Checked By
1:250 @ A0	APF	DC

Date	Reference
15/05/2025	GLY0043 LP-V 04C

golby+luck landscape architects