

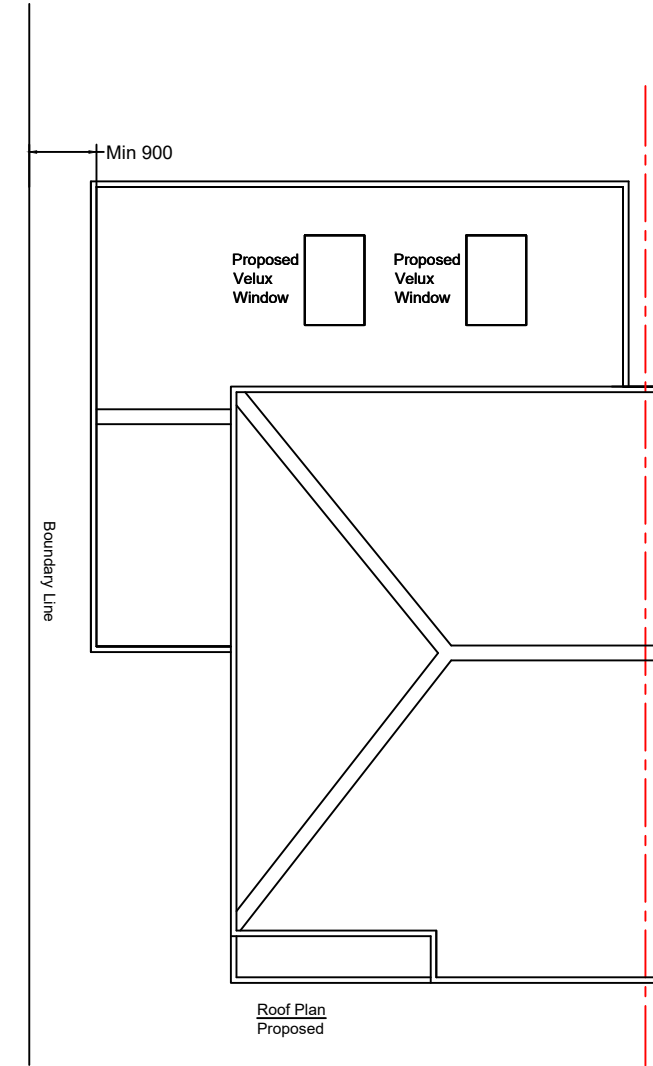
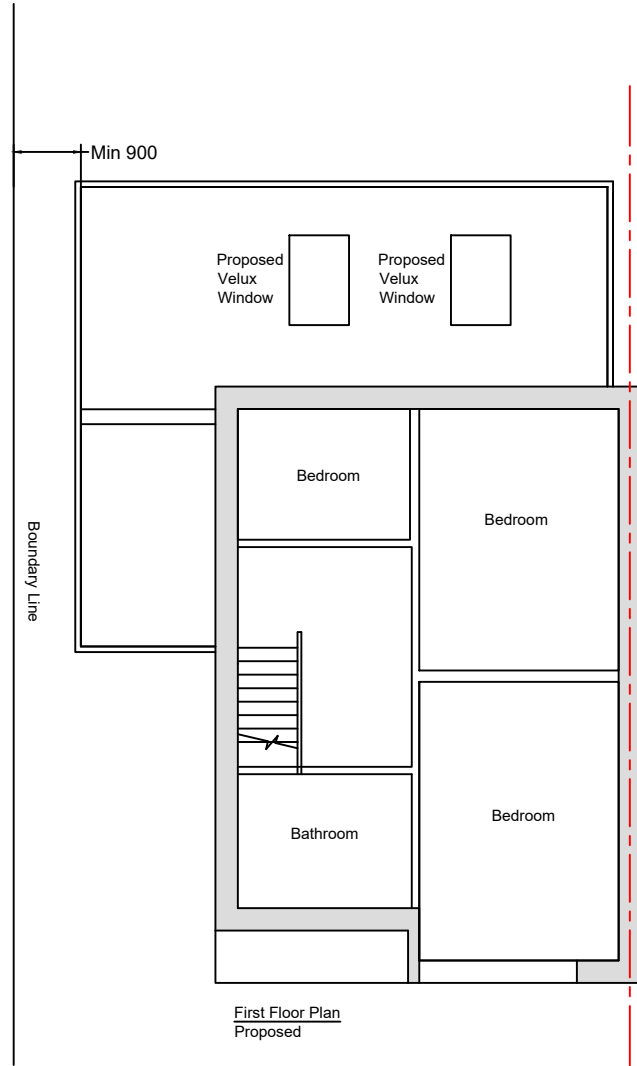
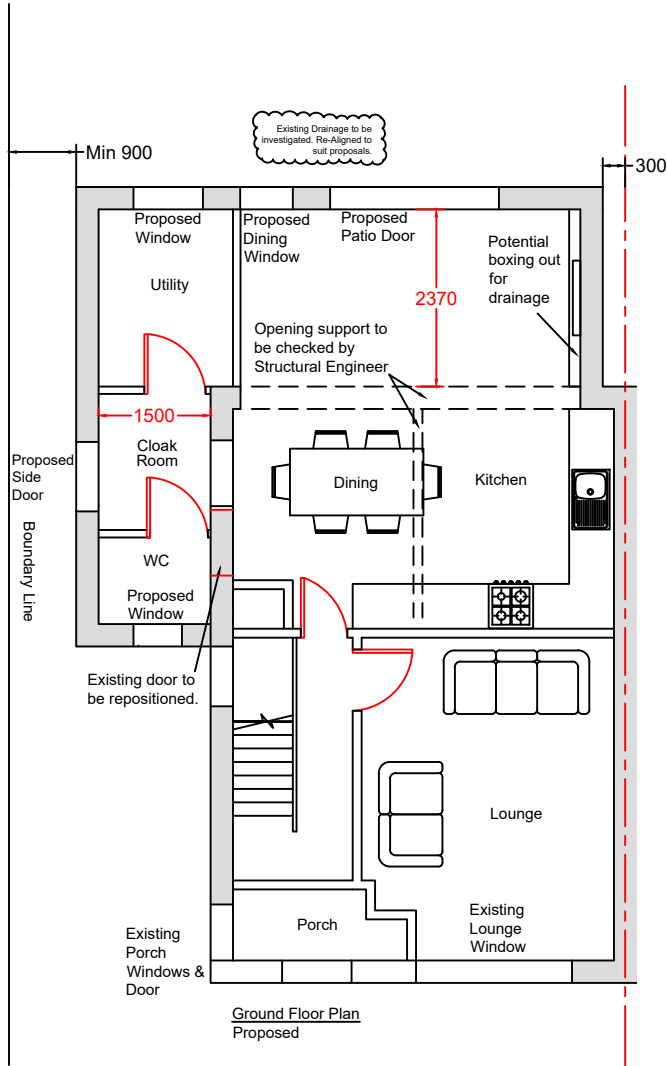


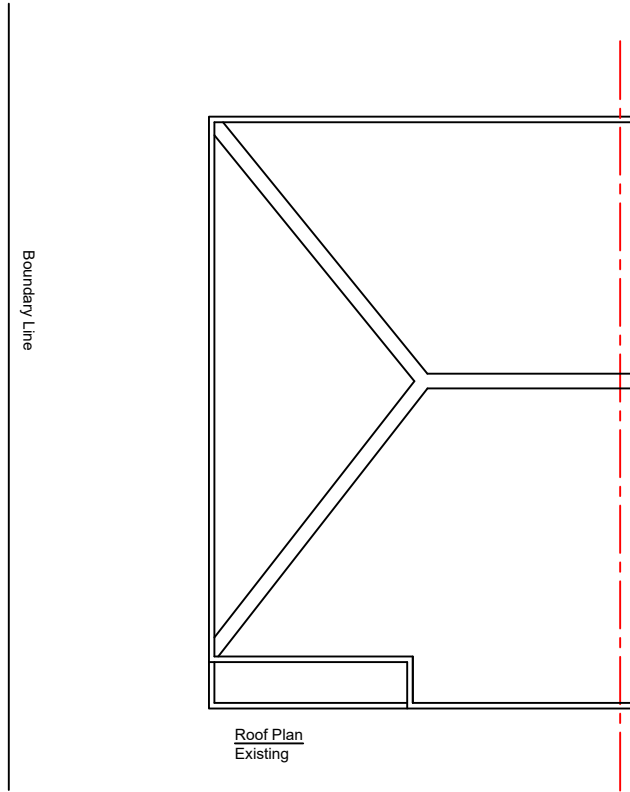

Rev:

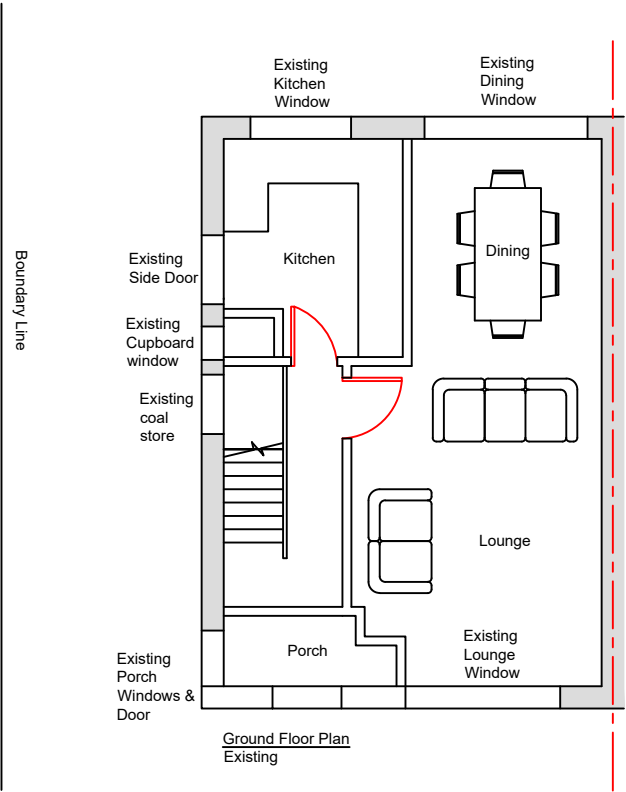

Drawings are to scale indicated for planning purposes
No scaling permitted for construction purposes.
Information on this drawing is copyright.
All rights reserved.
No part of this work may be reproduced or transmitted
in any form by any means or nature, without the
consent of The Plan Man.

Client
Miss E Wright
12 Kingsley Crescent, Birkenhead

Project
Proposed Ground floor
rear & side extension

Drawing Title
Planning Application – Plans

Scale
1:100
A3
Dwn
JH
Date
Jun'24
Dwg No.
18/100/PA-01