



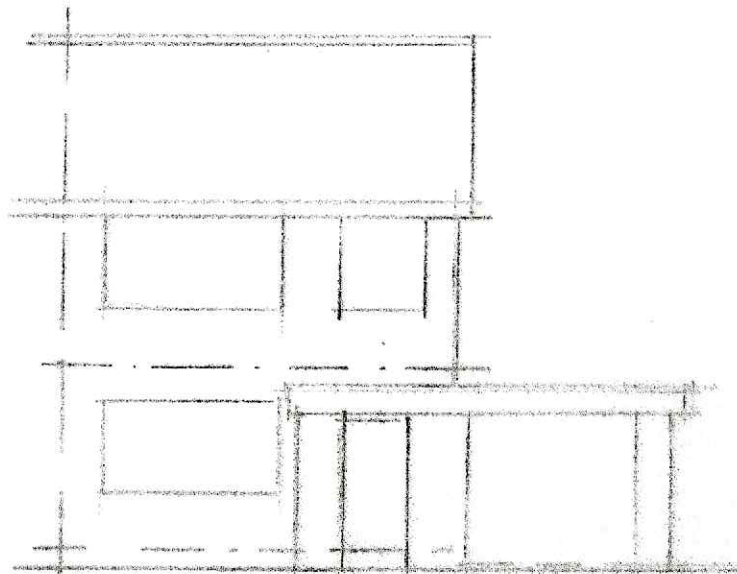

EXISTING FRONT ELEVATION.




EXISTING SIDE ELEVATION.

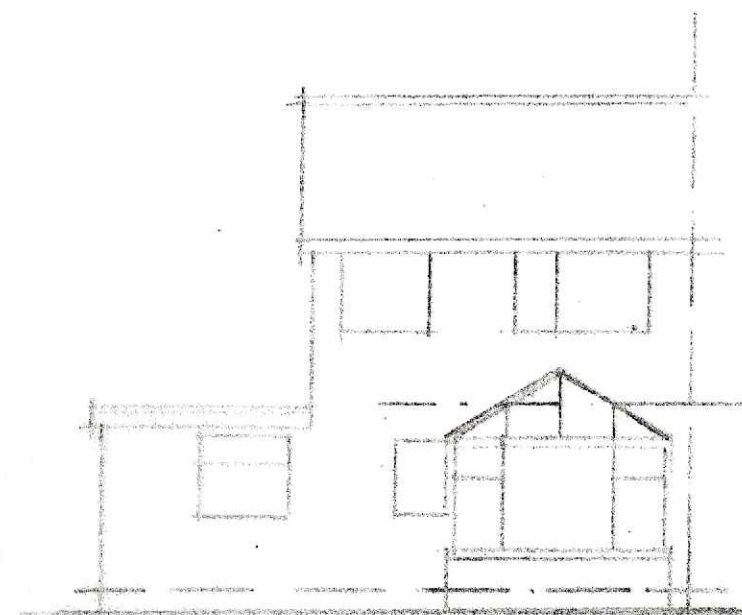

EXISTING REAR ELEVATION.

LOCATION PLAN 1:1250.

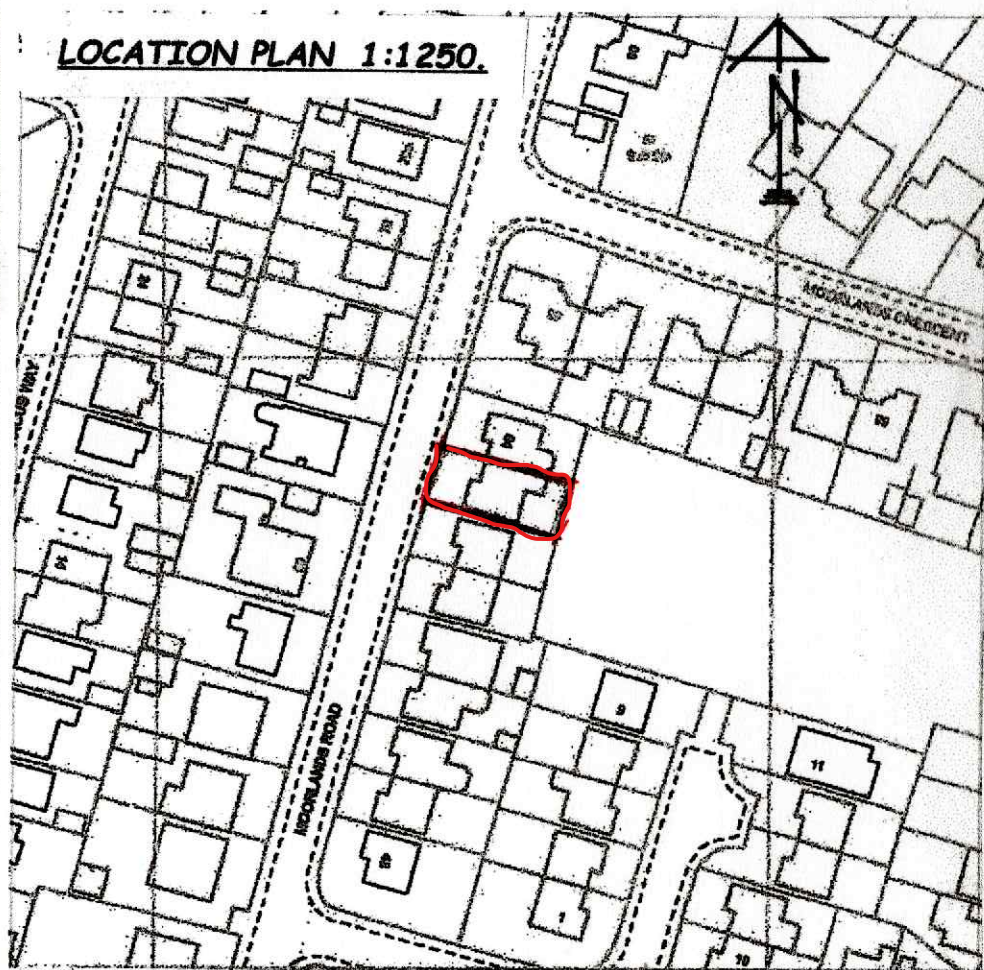

PROPOSED REMOVAL OF FLAT ROOF
AND FORMATION OF PITCHED ROOF
TO SIDE AND FRONT ELEVATIONS :

AT

62, MOORLANDS ROAD.
MOUNT.
HUDDERSFIELD.

SCALE 1:100.