





Front Elevation

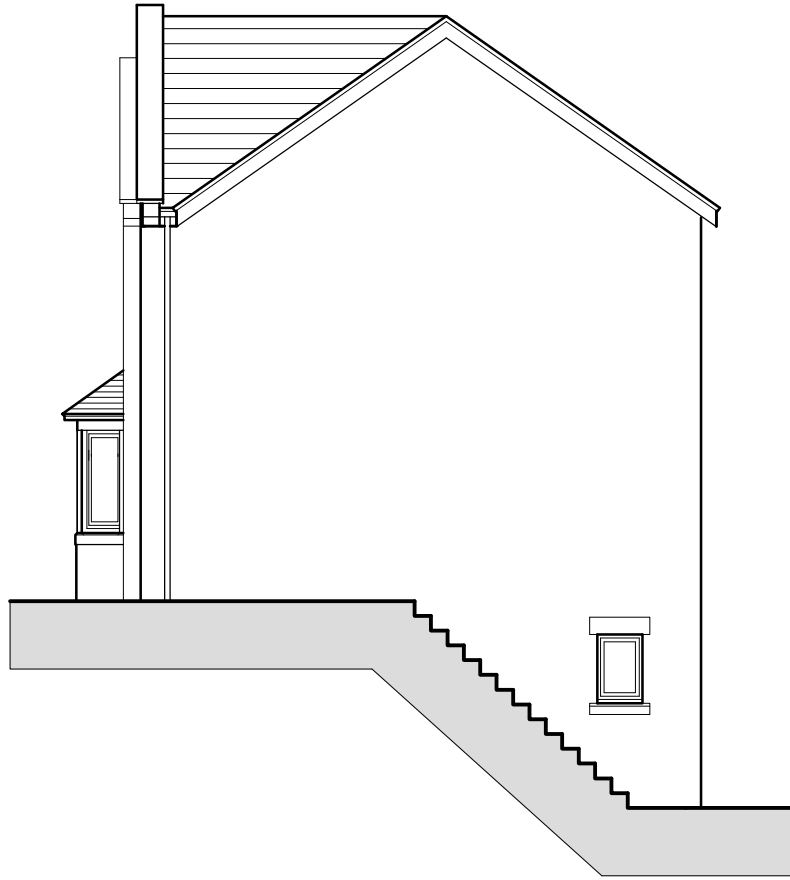


Side Elevation




Rear Elevation

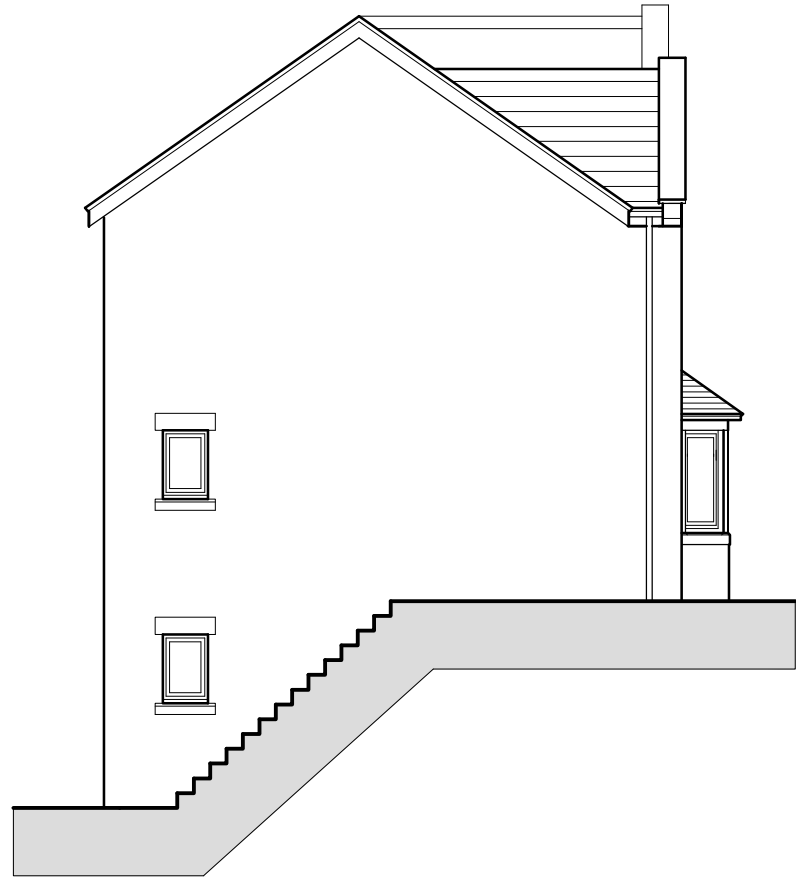


Side Elevation

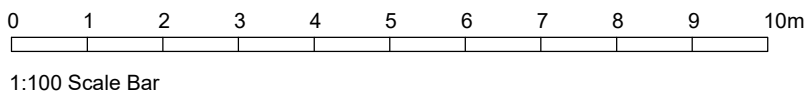


1:100 Scale Bar

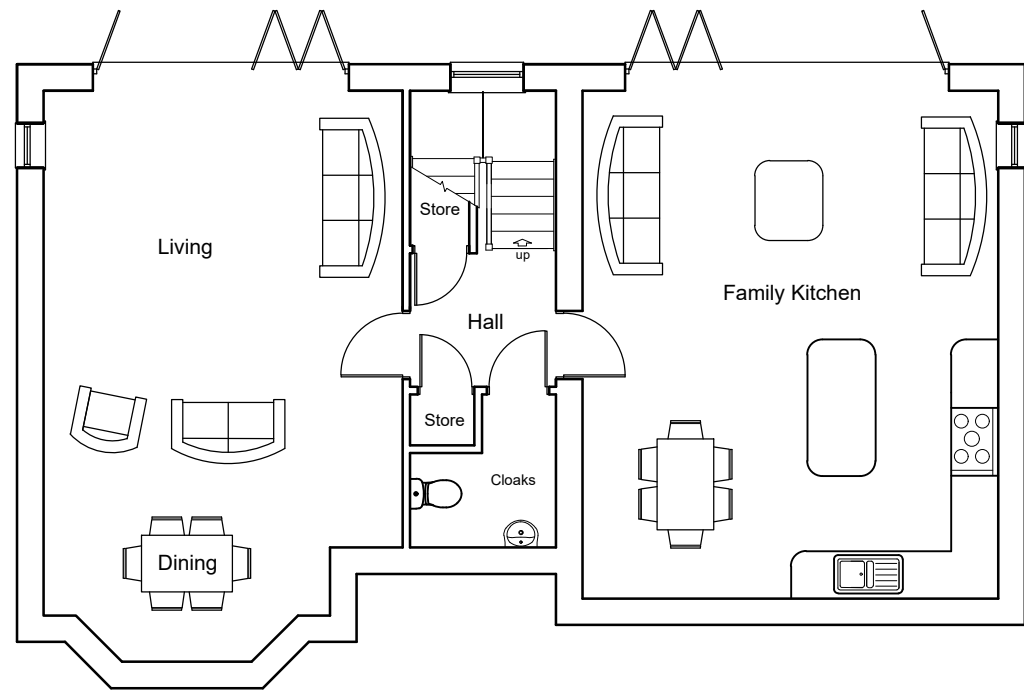

Lower Ground Floor Layout

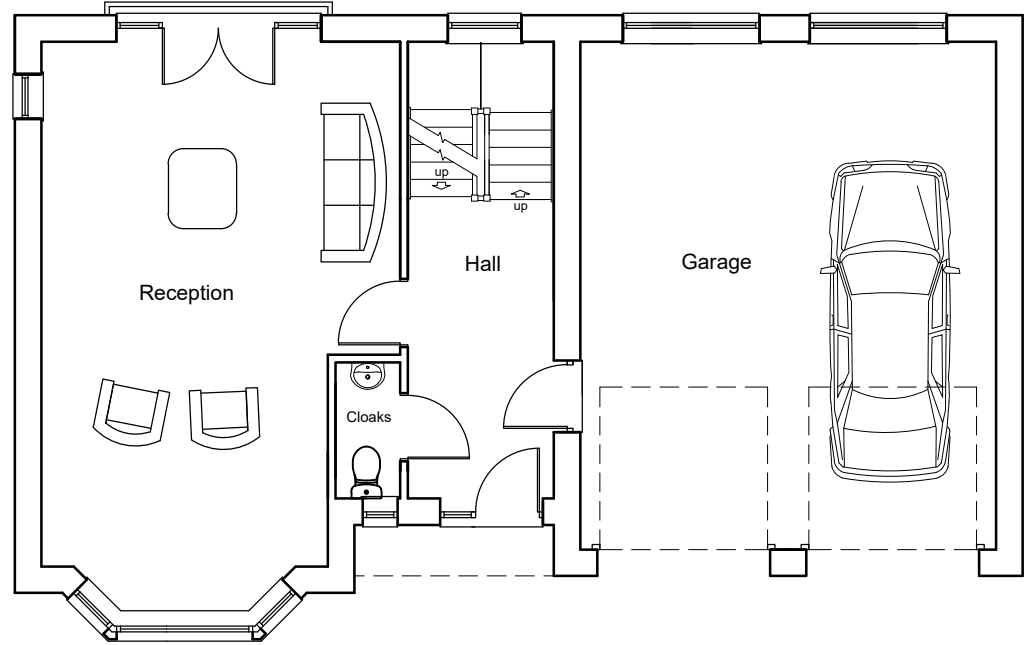

Ground Floor Layout

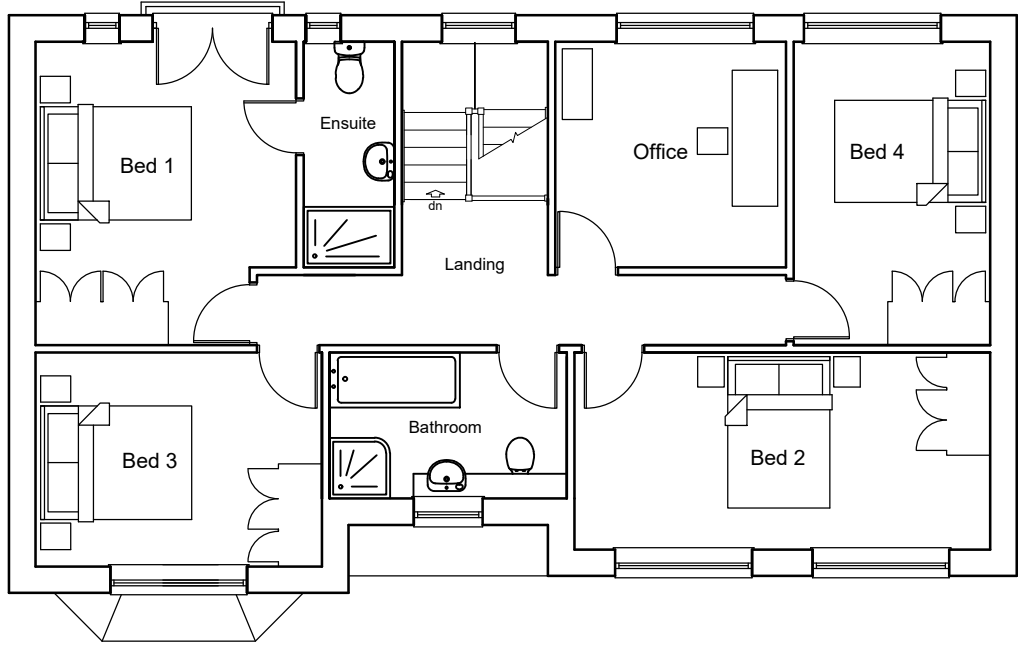


First Floor Layout

Plot 1




Front Elevation

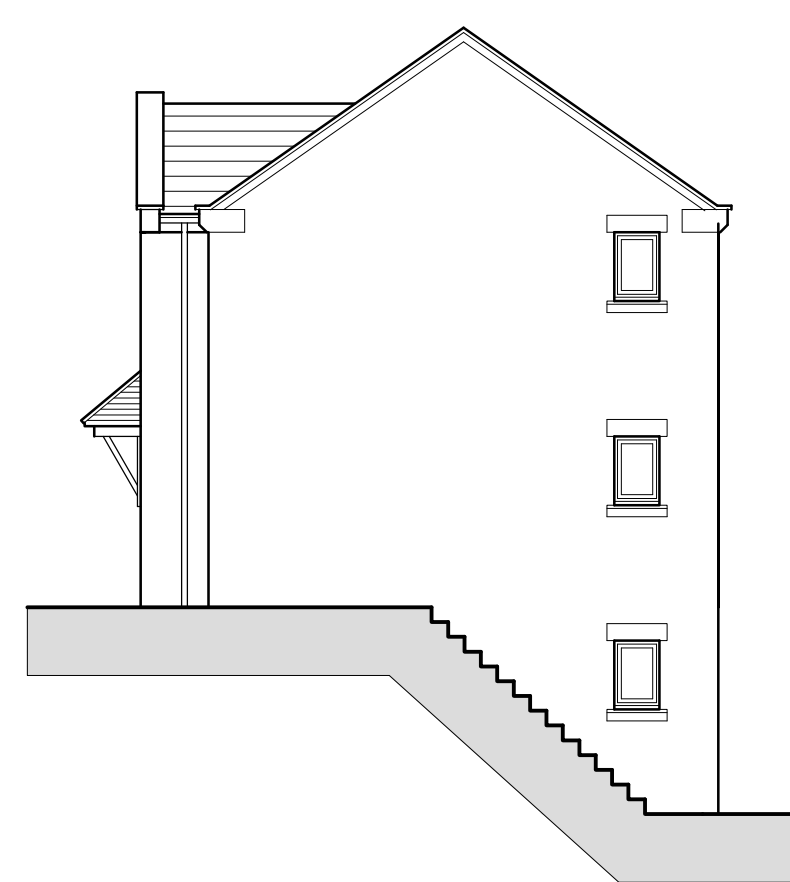


Side Elevation



Rear Elevation

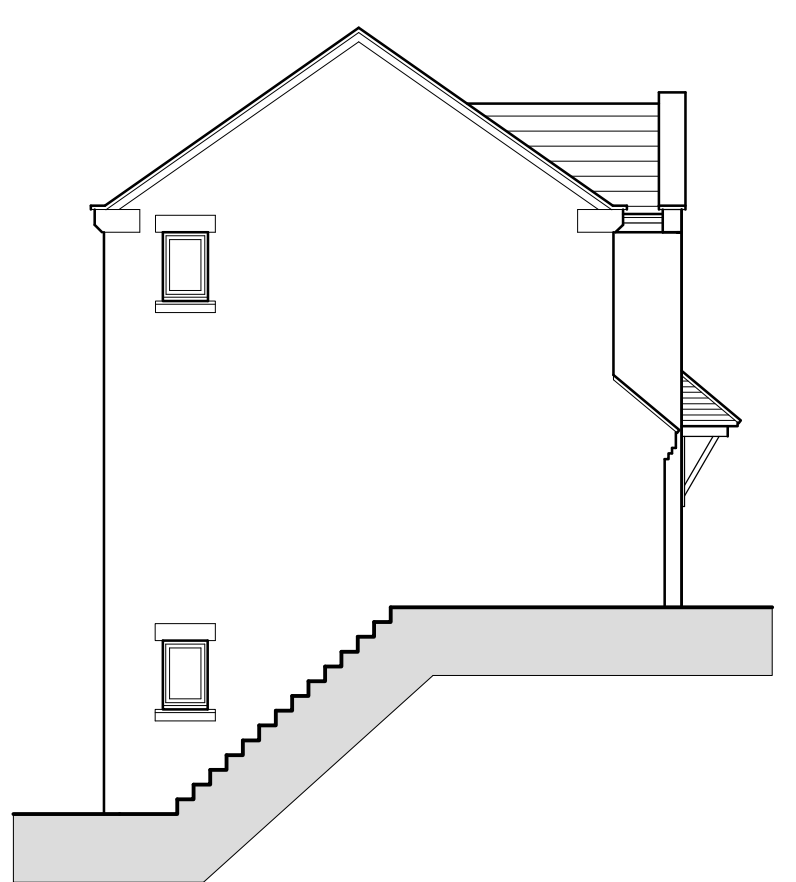


Side Elevation

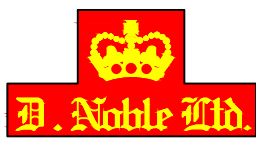


NOBLE HOUSE
PERSEVERANCE STREET, CASTLEFORD, WF10 1LD
Telephone: 01977 556137
Fax: 01977 522700
Email: info@noblehomes.co.uk


NOTE : This drawing is to be used for Planning approval purposes only.

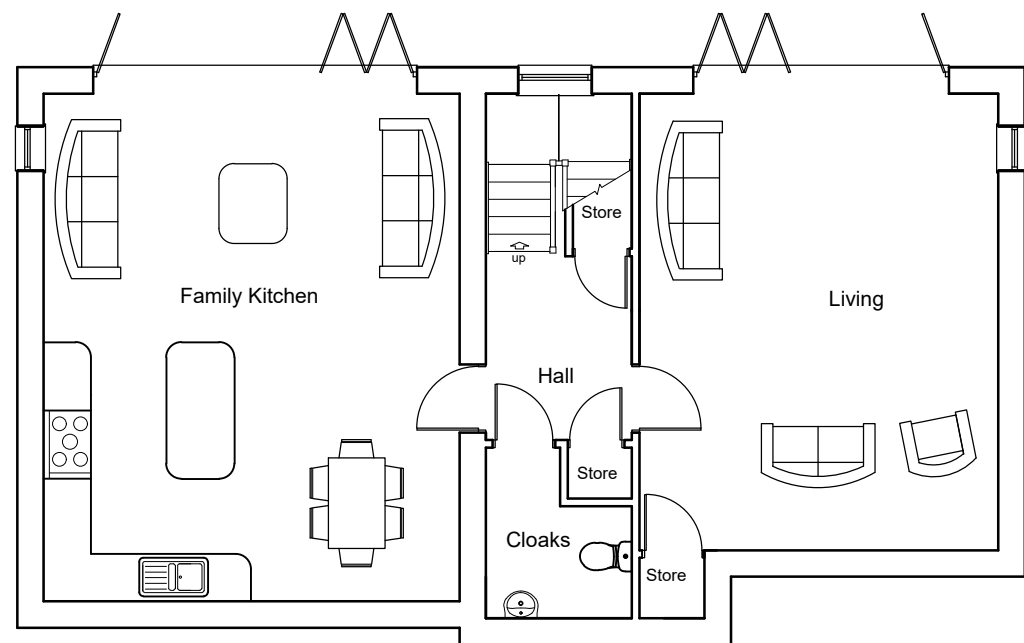

Lower Ground Floor Layout

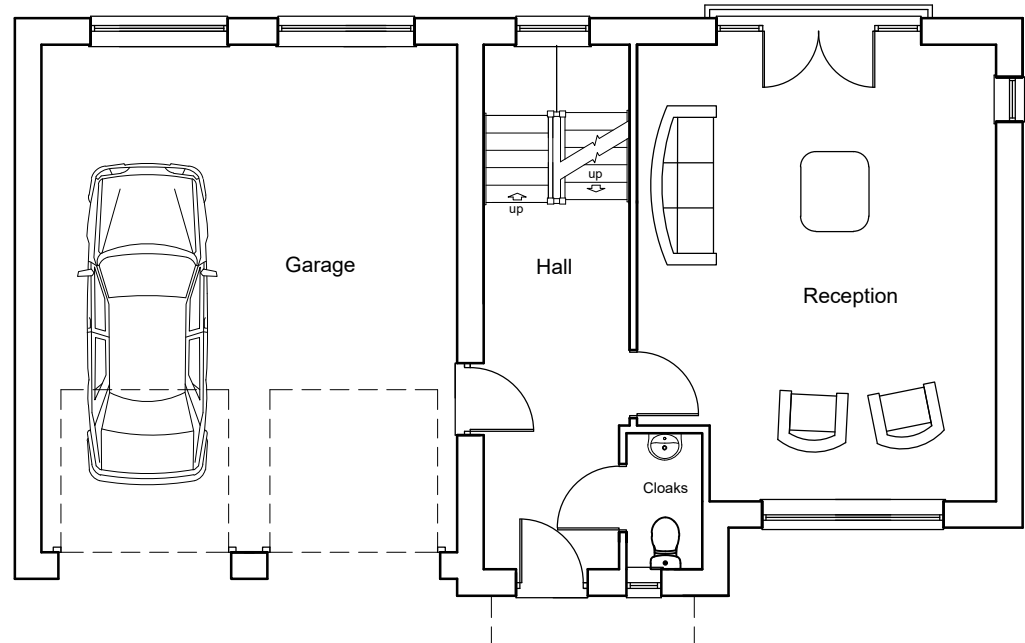

Ground Floor Layout

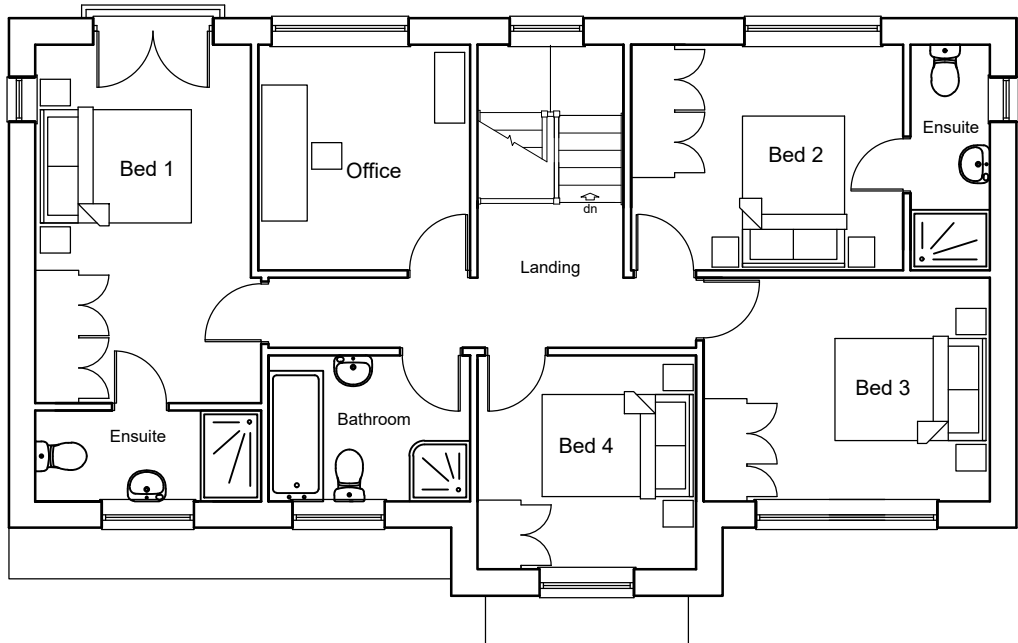

First Floor Layout

Plot 2

Preliminary / Comment	Planning	
Building Regulations	Construction	

Drawing Title
Planning Housetypes
Sheet 1 of 2

Client
D Noble Ltd

Project
Residential Development
Forest Road
Almondbury
Huddersfield, HD5 8EU

Drawing No.	Scale @ A1 1:100	Drawn sjh
2234 / 02	Date July 2024	Checked

Forest Road, Almondbury