



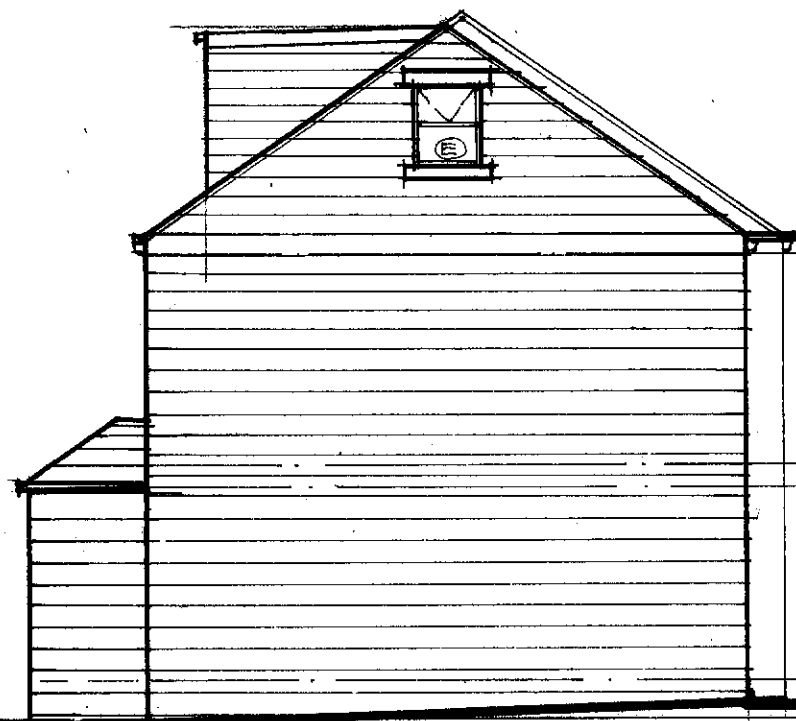


SIDE 1:100

ROOF TILES & DETAILS TO MATCH EXISTING.
 VERTICAL TILE HANGING TO DORMER
 FACE & CHIEKS TO MATCH MAIN ROOF.
 RAINWATER GOODS TO MATCH EXISTING
 DOUBLE GLAZED UPVC WINDOWS
 & DOORS TO MATCH EXISTING
 COURSED STONE TO MATCH EXISTING

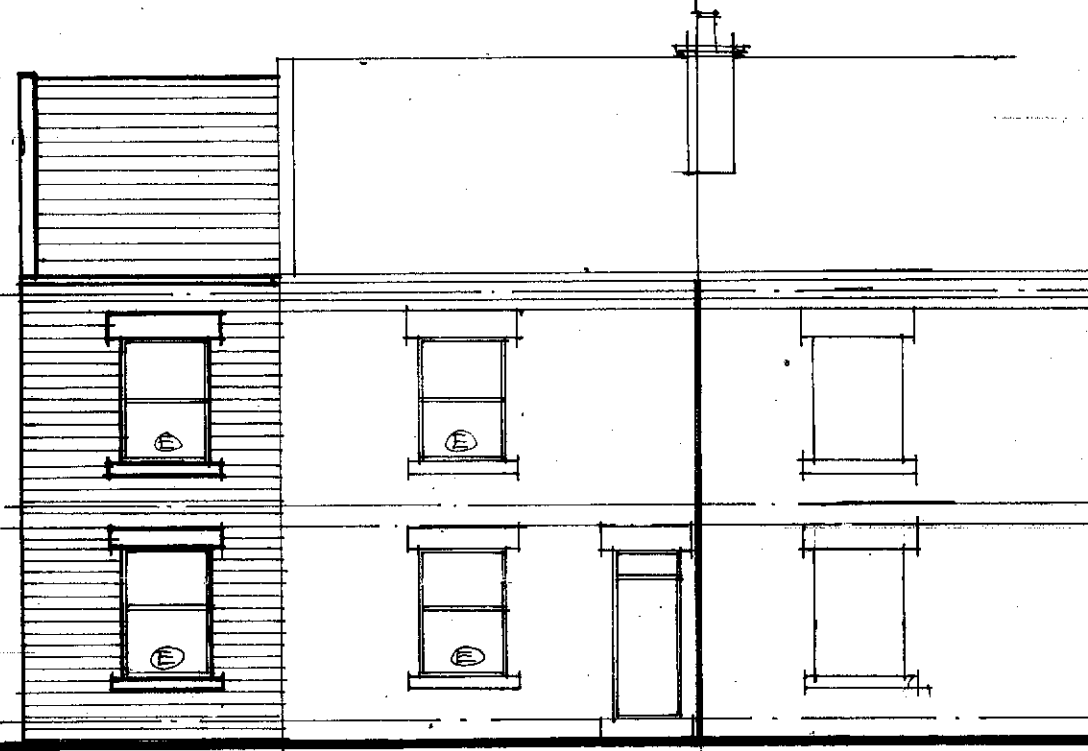

FRONT 1:100

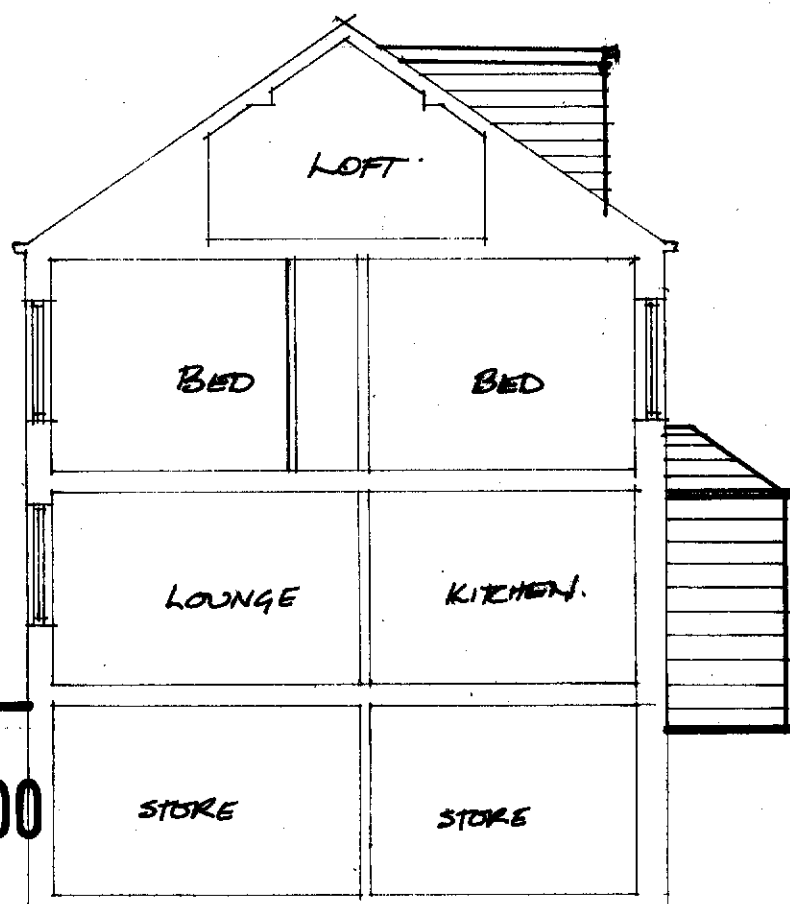

SIDE 1:100



REAR 1:100