

ARCHITECTURE | PLANNING | DESIGN

Malkin Farm
Brow Lane
Holmfirth
HD9 2RJ
07946872499
paul@paulmatthewsarchitectural.co.uk
www.paulmatthewsarchitectural.co.uk

Company Registration Number: 09898149 – Company
Registered in England and Wales



Project
Erection of First Floor Extension and Alterations to
Dwelling at, 159 Lowerhouses Lane, Lowerhouses,
Huddersfield, HD5 8JZ
Client

Mrs Rebecca Pearce-Davies


Drawing Title/Issue

General Arrangement as Existing

scale	date	sheet size	dwg. no.
1:100	09/2024	A2	24/1068/03

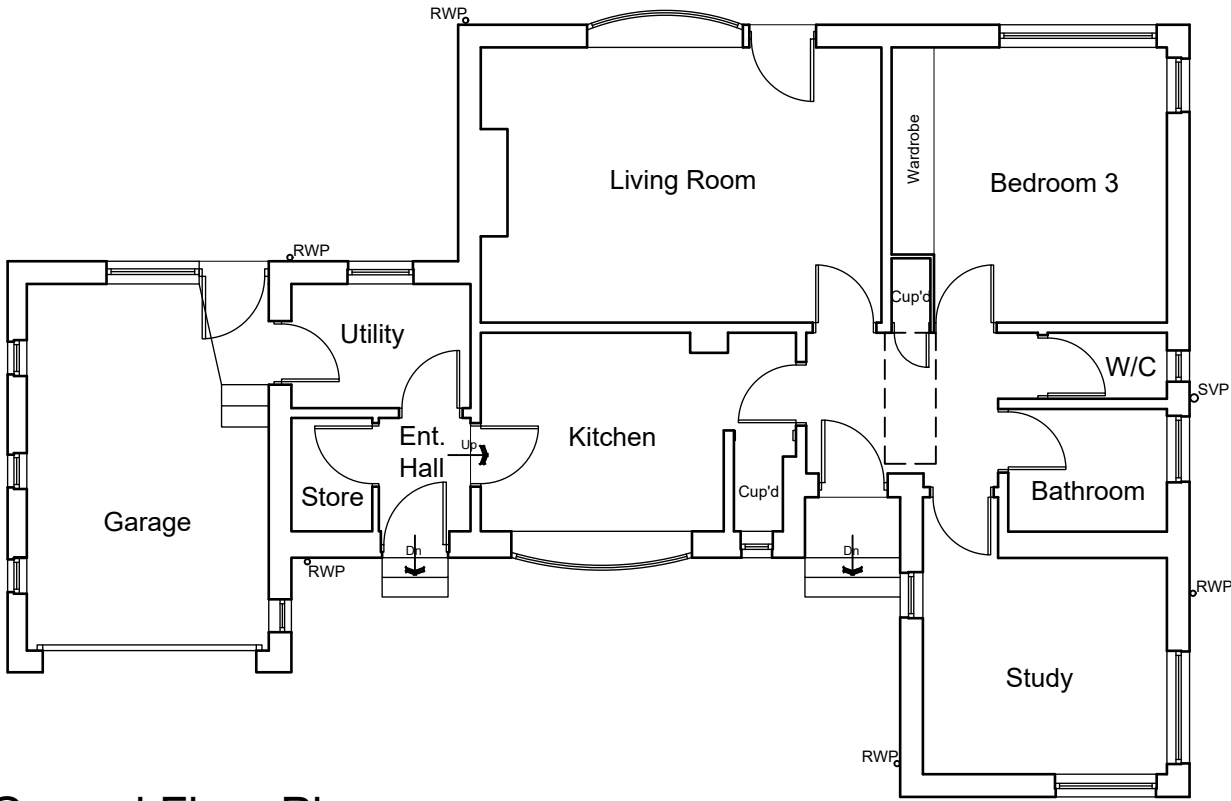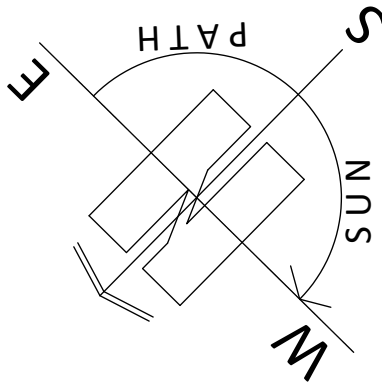

Ground Floor Plan

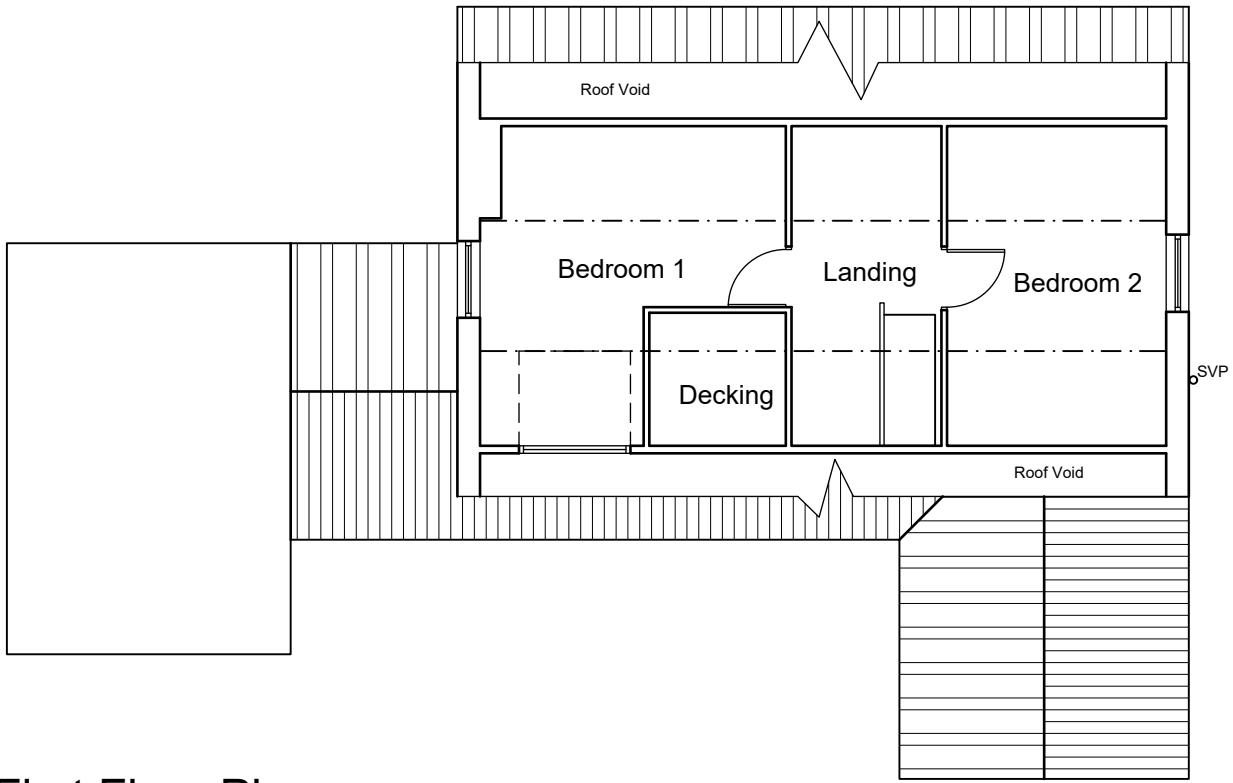

First Floor Plan




South West Elevation
(side)



South East Elevation
(rear)



North West Elevation
(front)

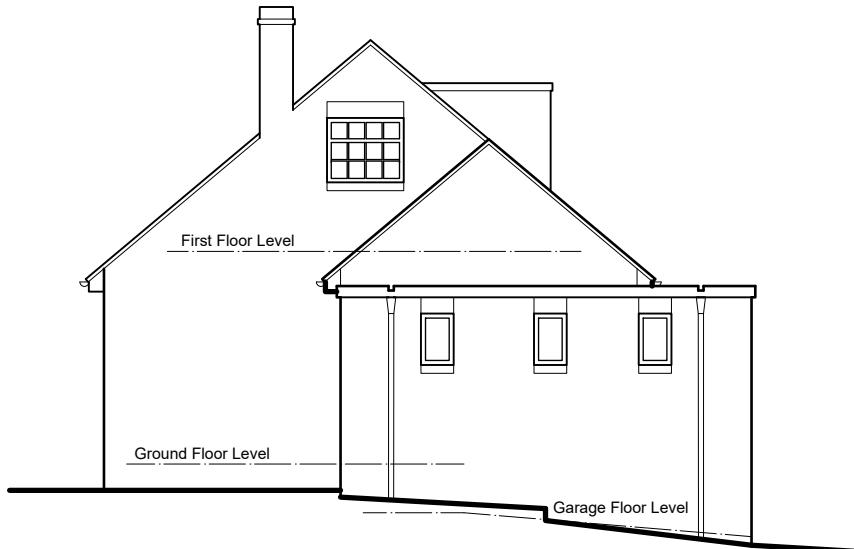

North east Elevation
(side)

