




3m TWO STOREY EXTENSION
APPROVED 2022-93479

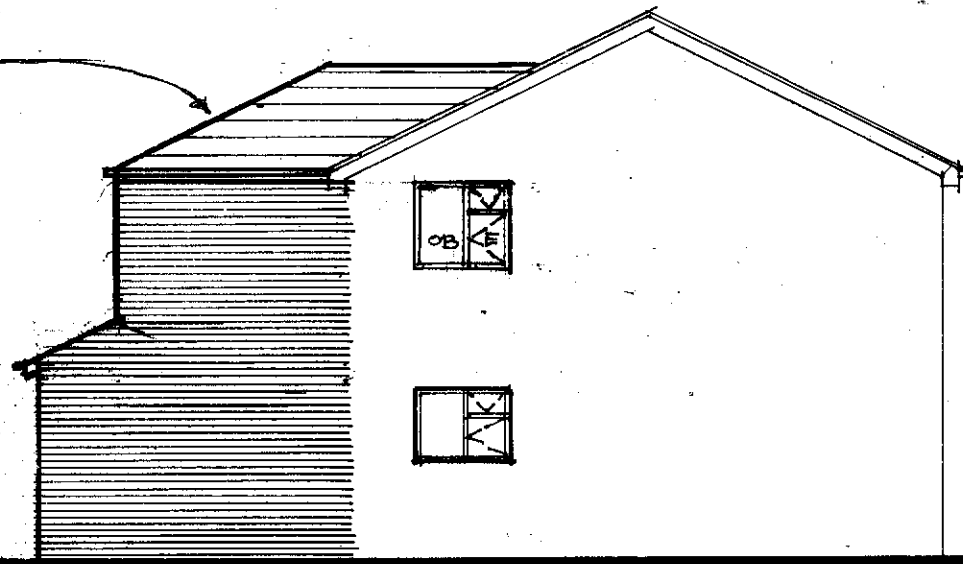

SIDE 1:100

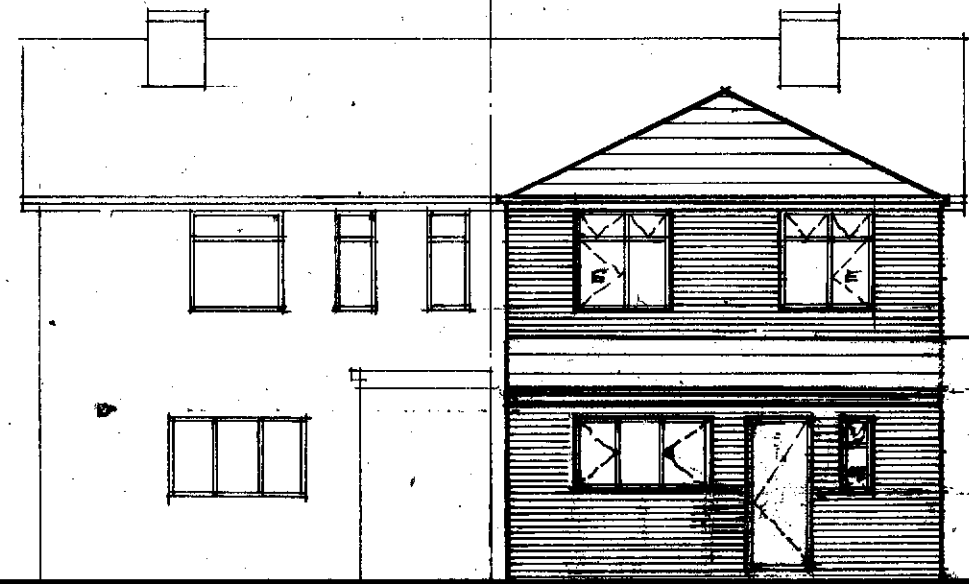


REAR 1:100

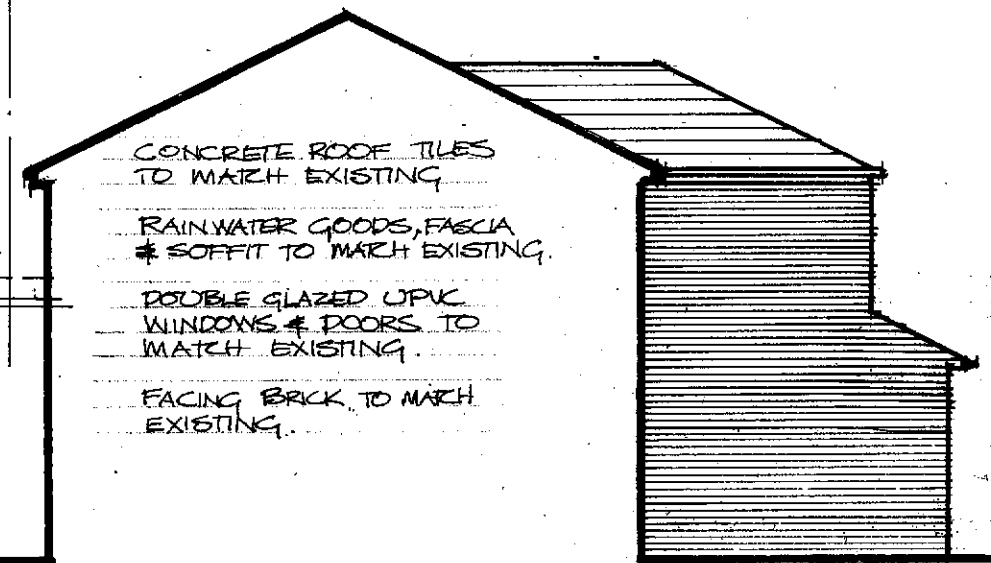


SIDE 1:100


- CONCRETE ROOF TILES TO MATCH EXISTING
- RAINWATER GOODS, FASCIA & SOFFIT TO MATCH EXISTING
- DOUBLE GLAZED UPVC WINDOWS & DOORS TO MATCH EXISTING
- FACING BRICK TO MATCH EXISTING

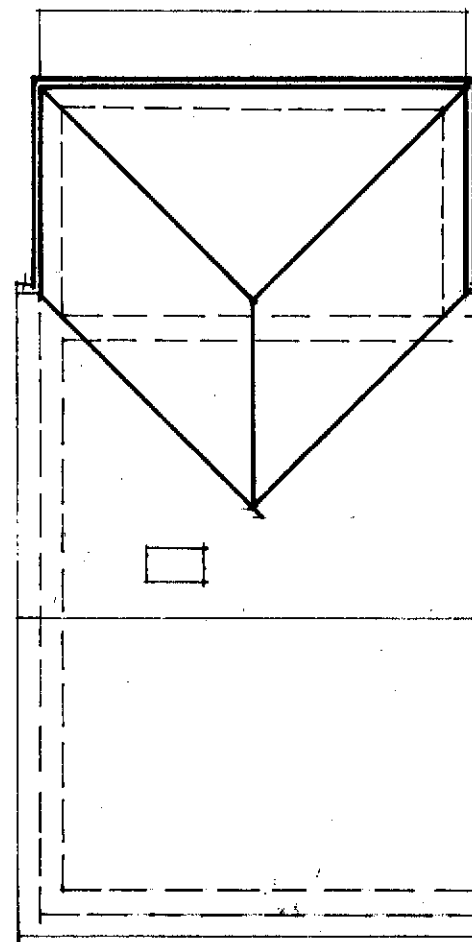

ROOF 1:100

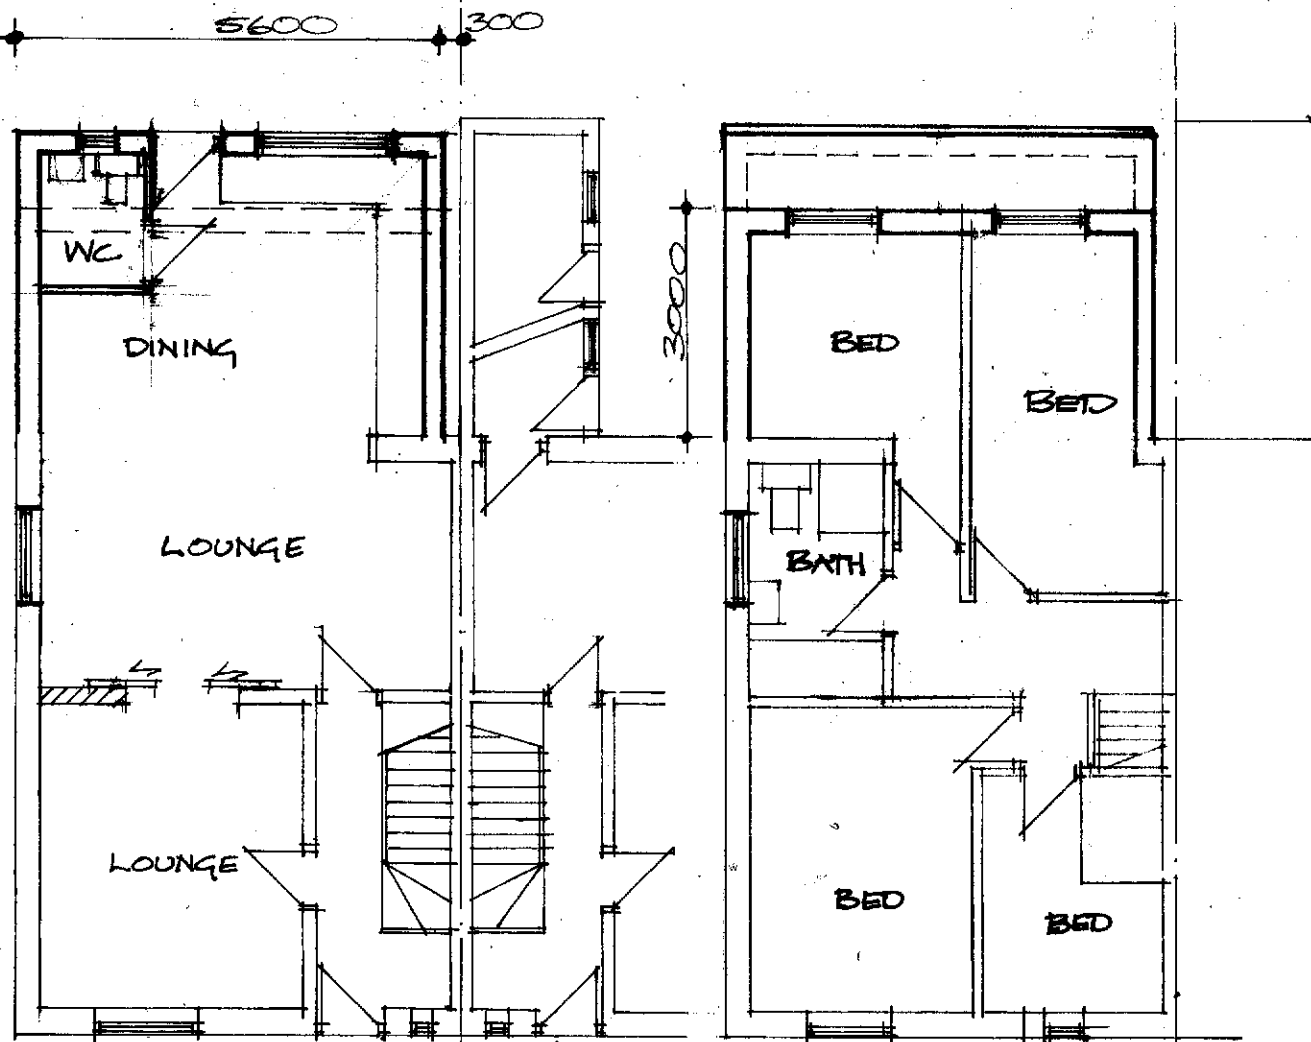

FIRST 1:100

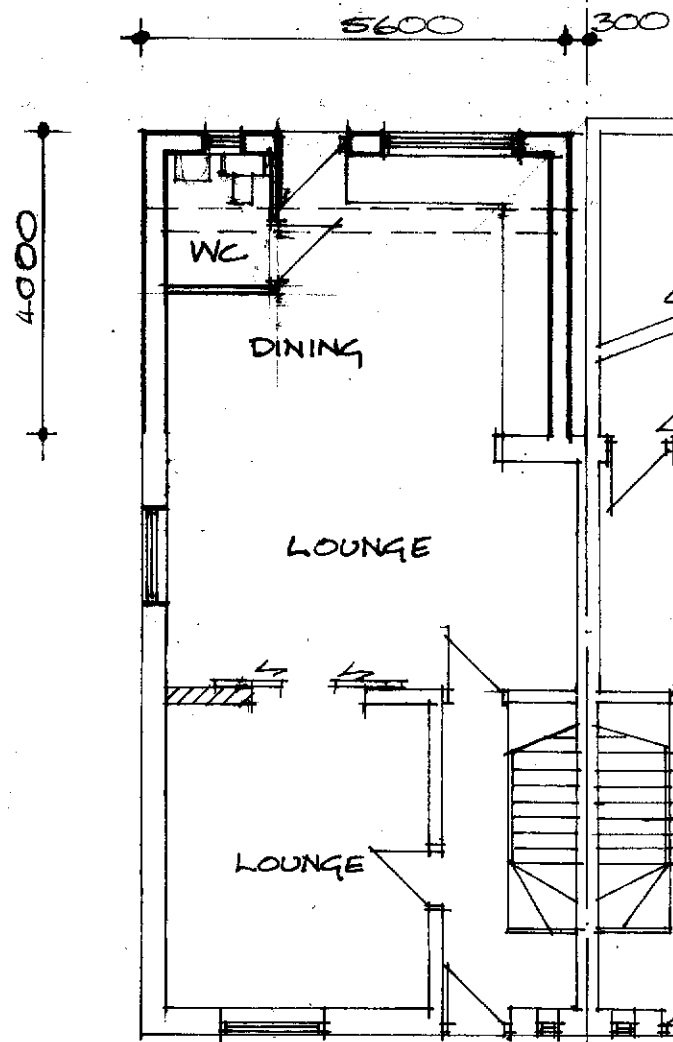

GROUND 1:100