


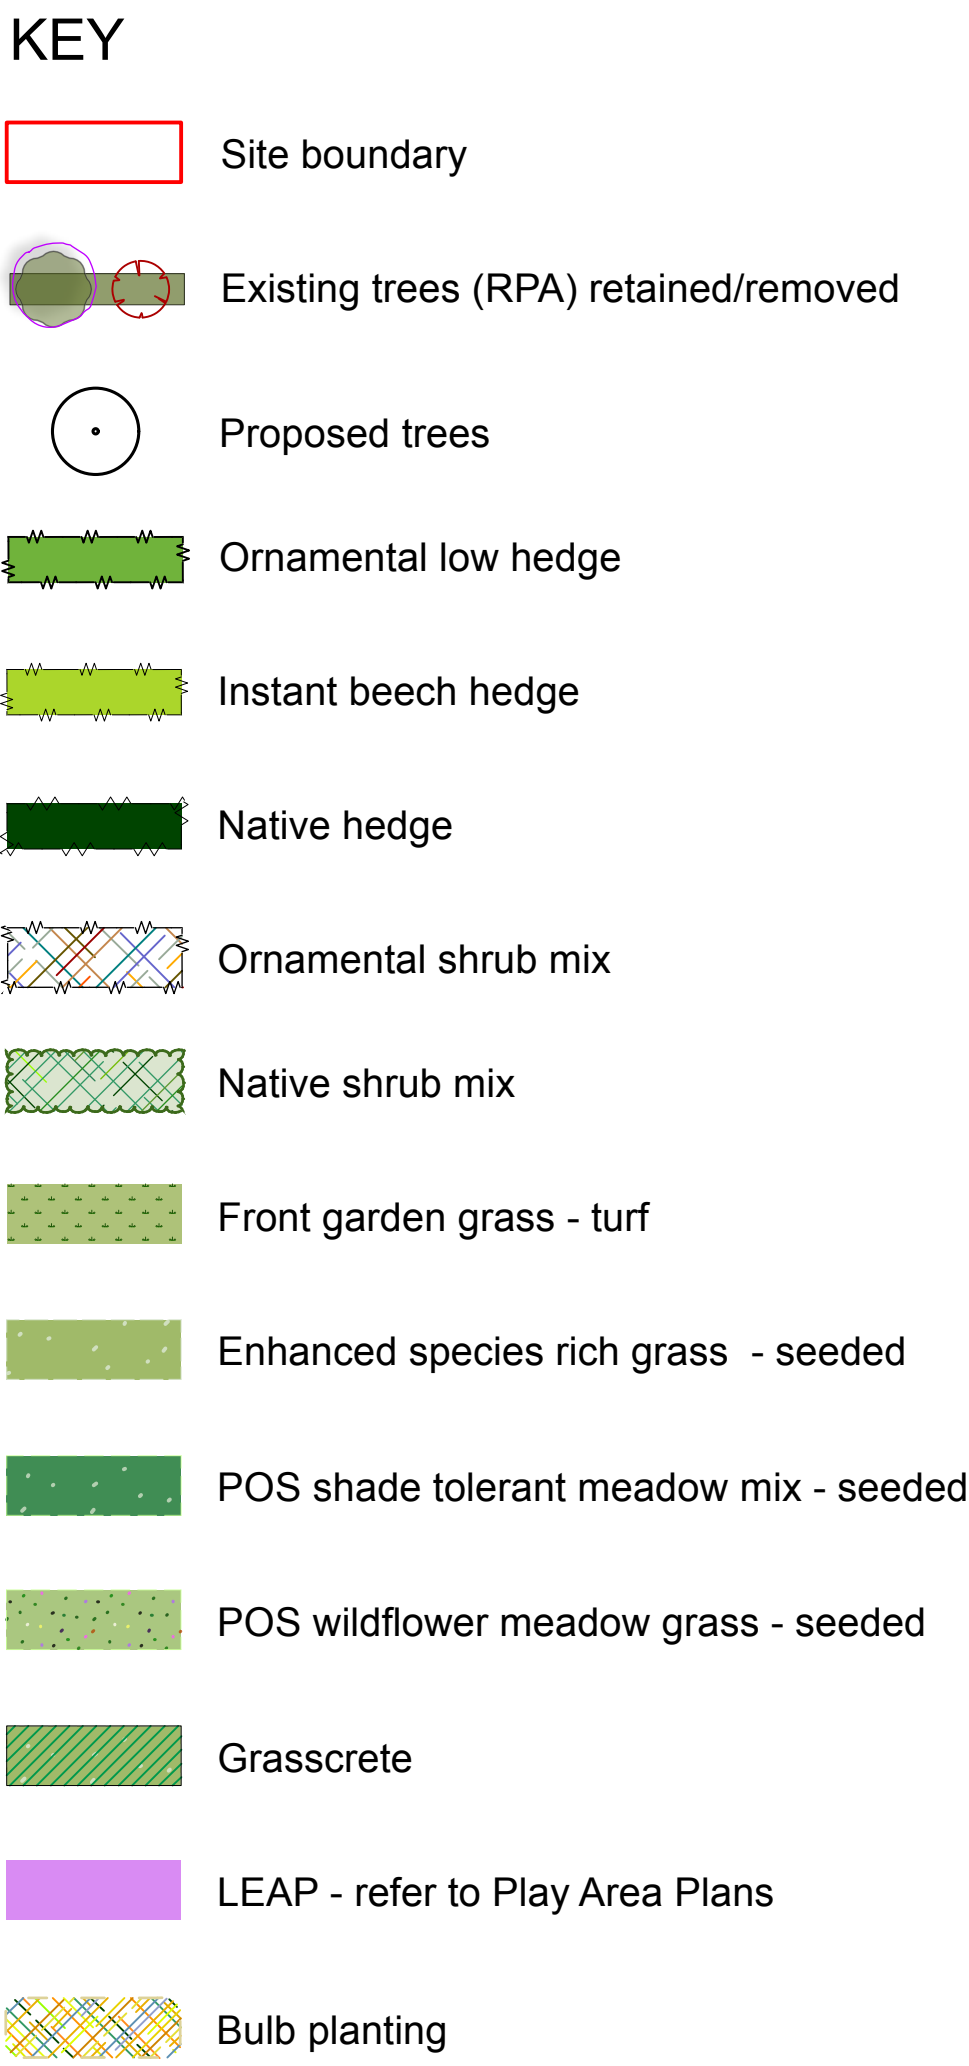

PLANT ORNAMENTAL SHRUBS				
Planted in species groups of 3-5 plants				
ID	Qty	Species	Density/m2	Size
C.F	75	Carex 'Feather Falls'	5	3L cover pot
C.O.E	129	Carex oshimensis 'Evergold'	6	3L cover pot
C.I.A.P	6	Choisyia ternata 'Aztec Pearl'	3	10L pot, 40-60cm
C.I.S	48	Choisyia ternata 'Sundance'	5	5L pot, 40-60cm
C.d.AG	10	Choisyia x dewitteana 'Aztec Gold'	3	10L pot, 40-60cm
E.T.E	62	Euonymus fortunei 'Emerald in Gold'	5	5L pot, 30-40cm
E.U.T	62	Euonymus fortunei 'Emerald Gayety'	5	5L pot, 30-40 cm
H.P.S	19	Hebe pinguifolia 'Sutherlandi'	3	5L pot, 20-30cm
H.A.A	45	Hydrangea arborescens 'Annabelle'	5	5L pot
P.H.R	10	Photinia x fraseri 'Red Robin'	5	5.7-5L, 50-70cm, Branched, 6 breaks
P.L.J.H	50	Pieris japonica 'Little Heath'	3	10L pot, 40-60cm
R.o	20	Rosmarinus officinalis	4	5L Pot, 40-60cm, Bushy, 5 breaks
R.G.S	13	Rhododendric fulgida 'Goldsturm'	5	2L pot
S.h.h	86	Sarcococca hookeriana var. humilis longifolia	5	5L pot, 30-40cm
S.K.C	32	Skimmia x confusa 'Kew Green'	3	10L pot, 40-60cm
S.t	17	Stipa tenuissima	3	10L pot
V.o.p	23	Viburnum opulus	5	5L, 60-80cm ht

Bulbs
Bulbs shall be allowed to die back within grass areas for a period of six weeks following flowering. Following this, mowing of these areas can be carried out (if applicable).