


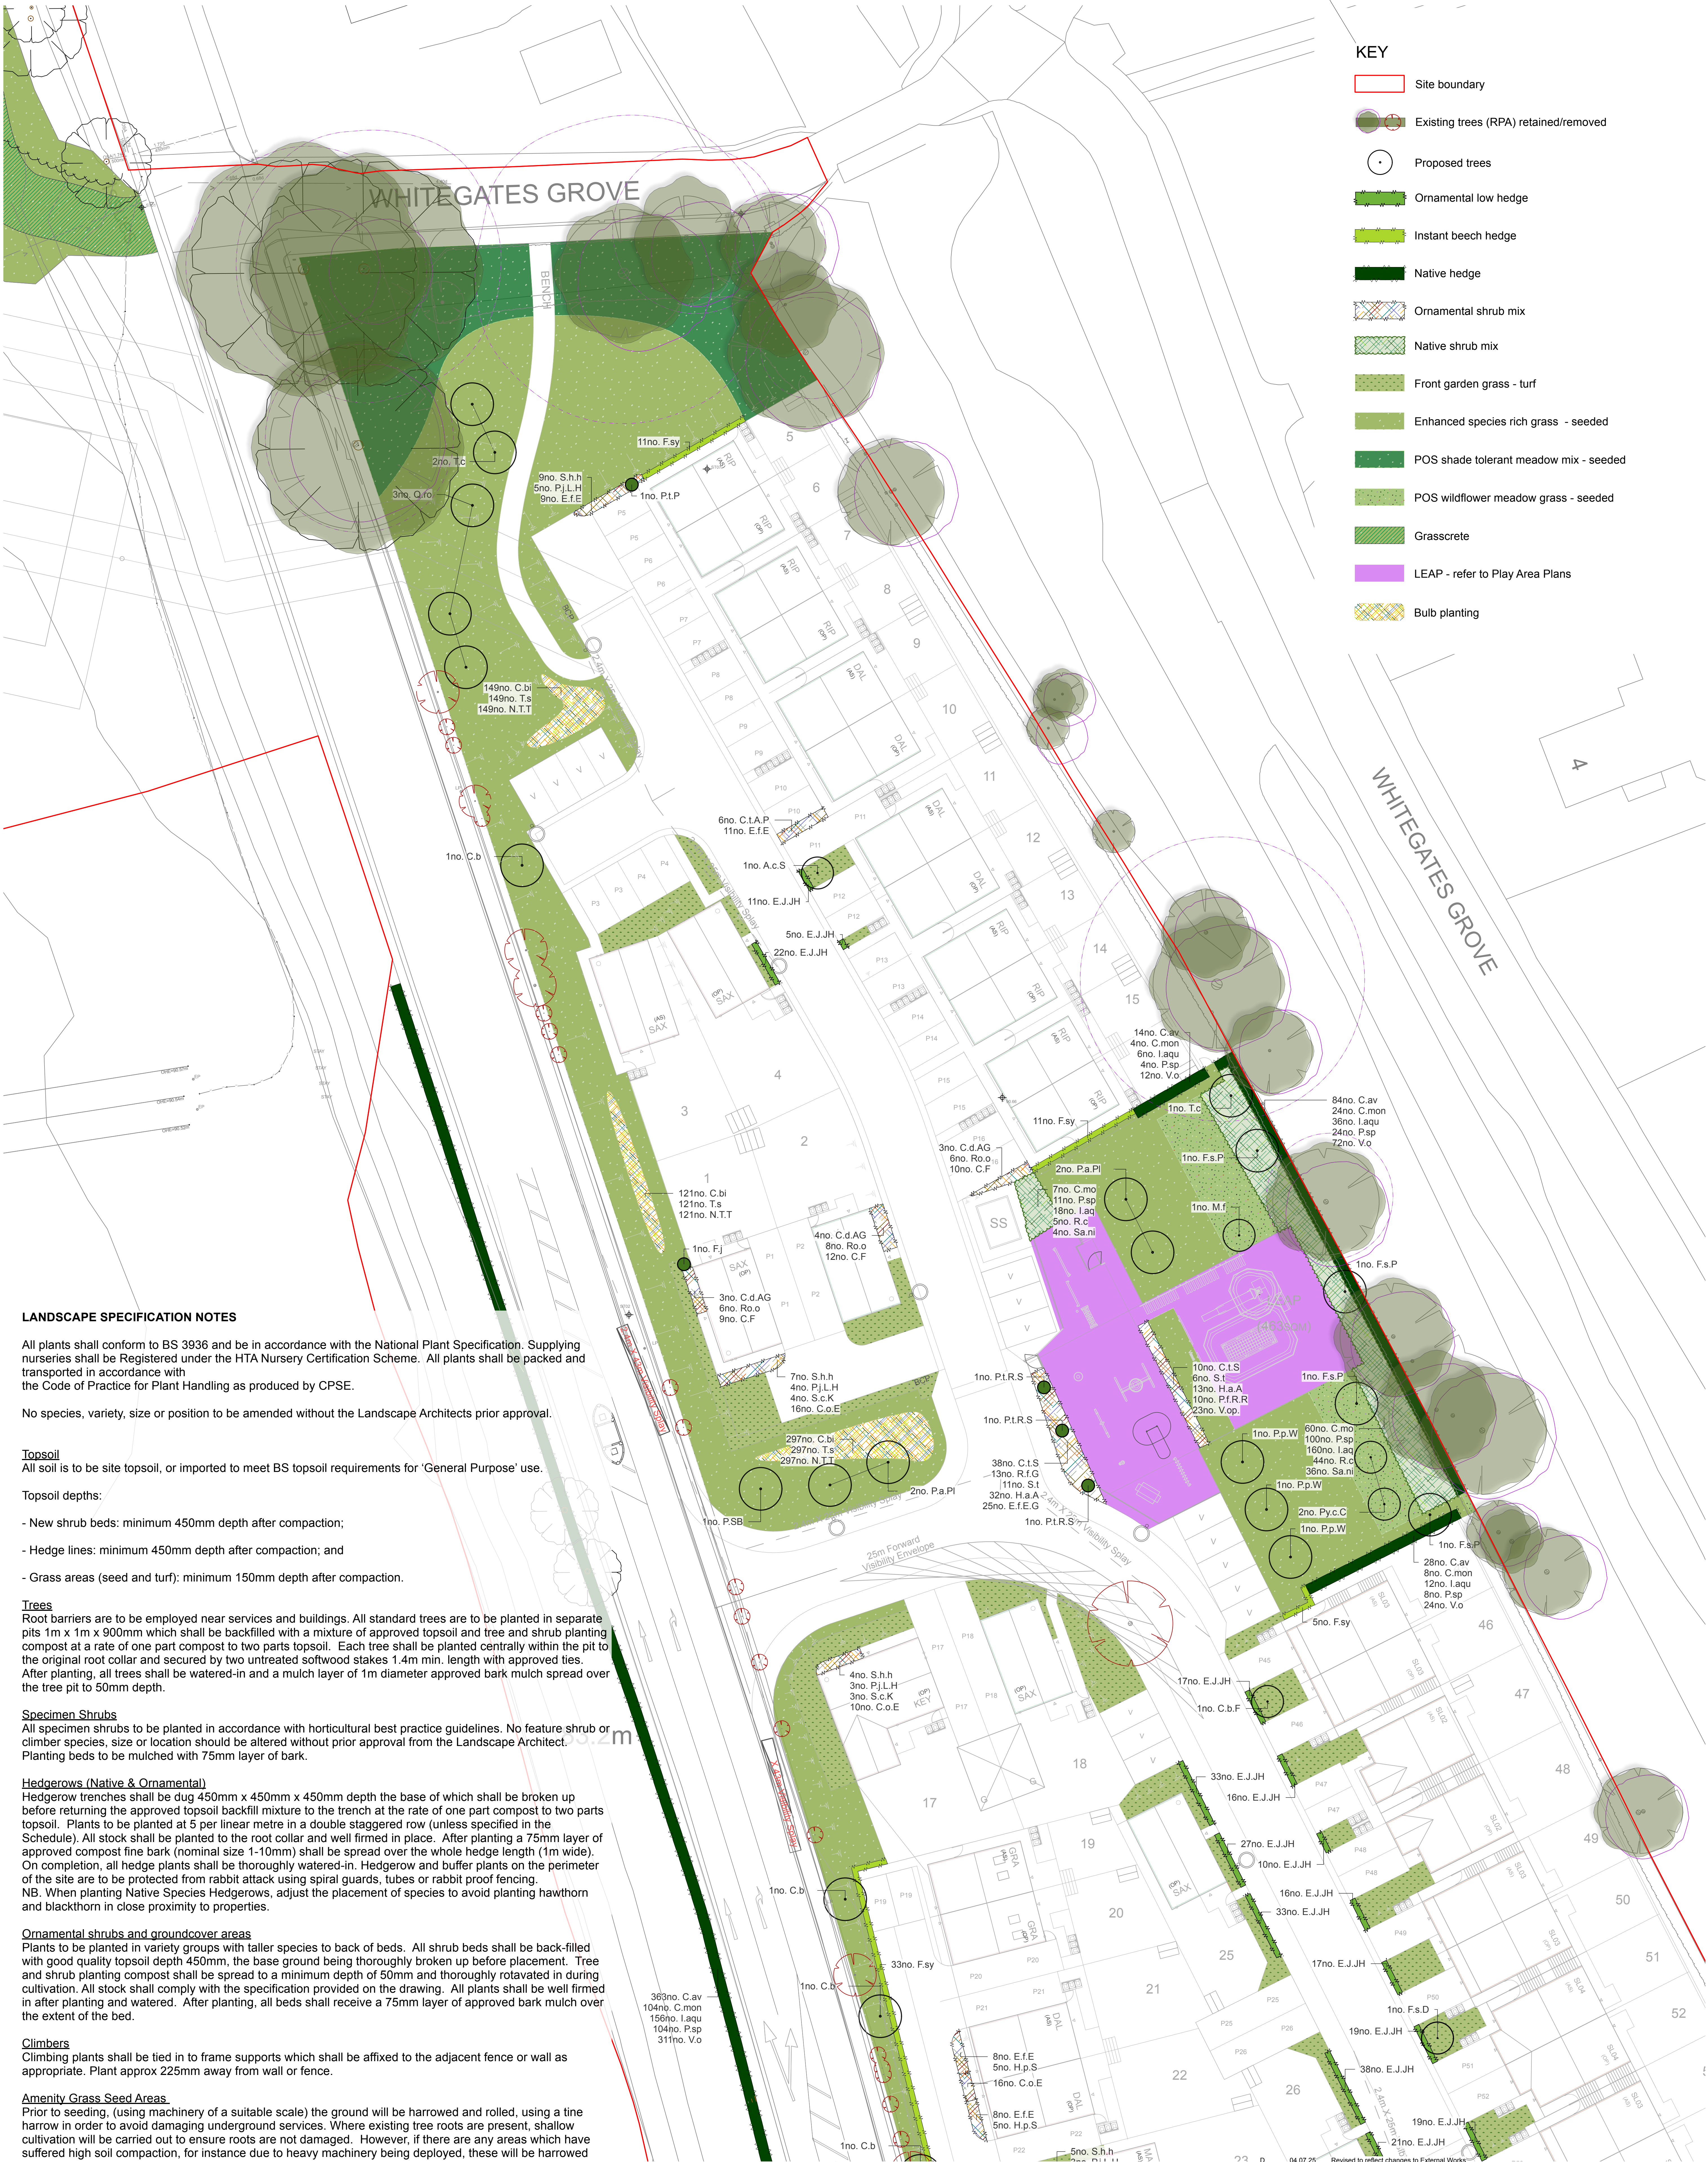

Penistone Road, Fenay Bridge

DETAILED PLOT LANDSCAPE PLAN (Sheet 1 of 3)

DWG Ref: H22-0016_006D | Drawn/Checked By: SW | Scale: 1:200 @ A0 | Date: 04/07/25 | Client: Newett Homes

