




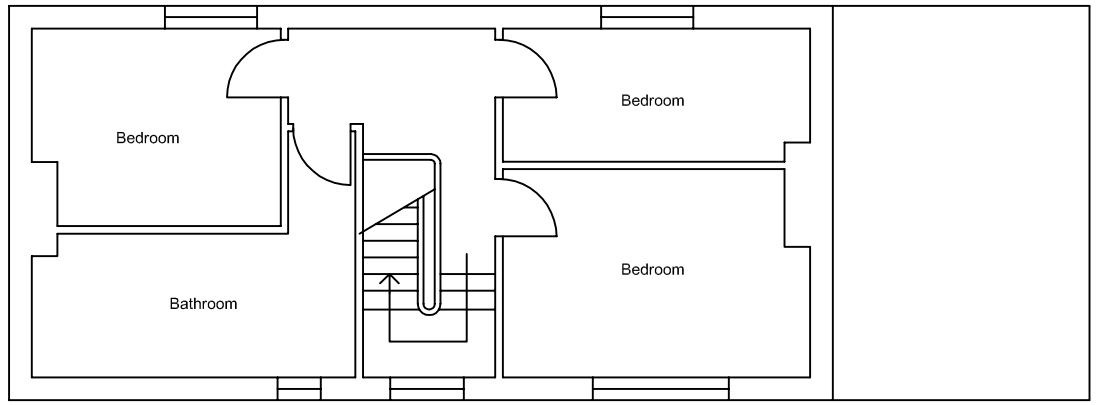


Existing First Floor 1:100@A1

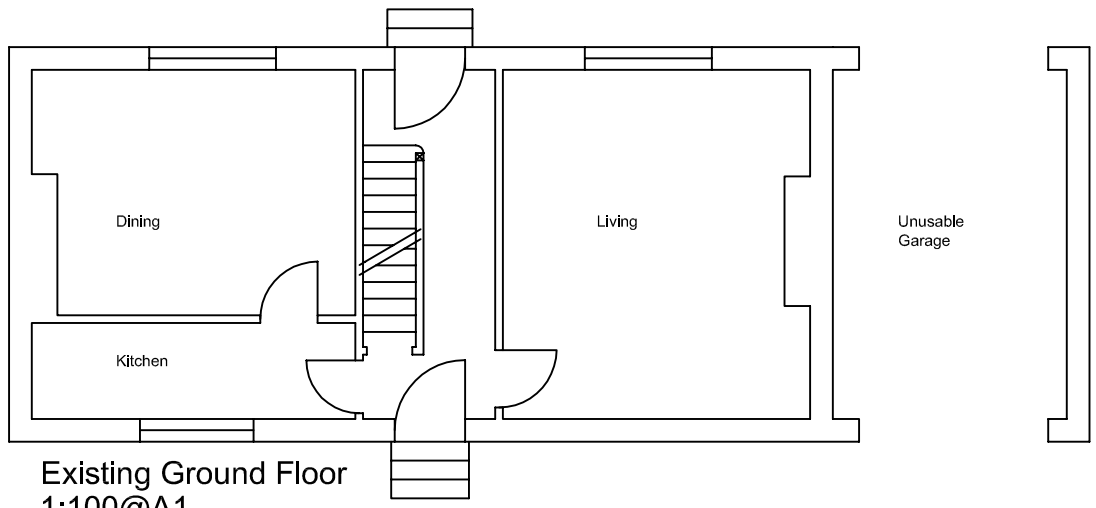


Existing Ground Floor 1:100@A1

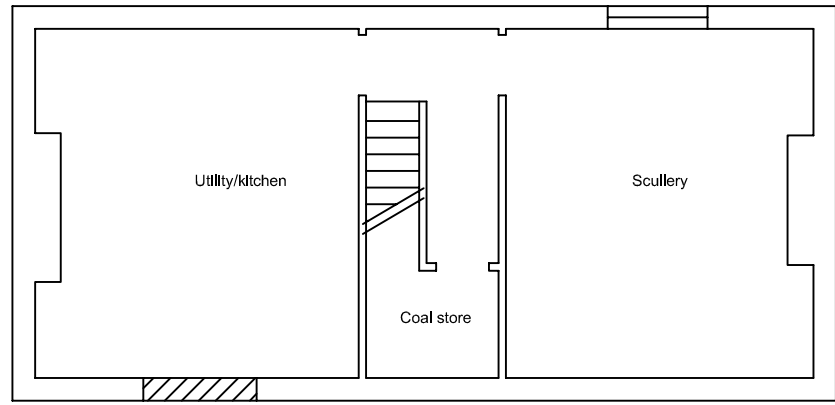

Existing Basement 1:100@A1

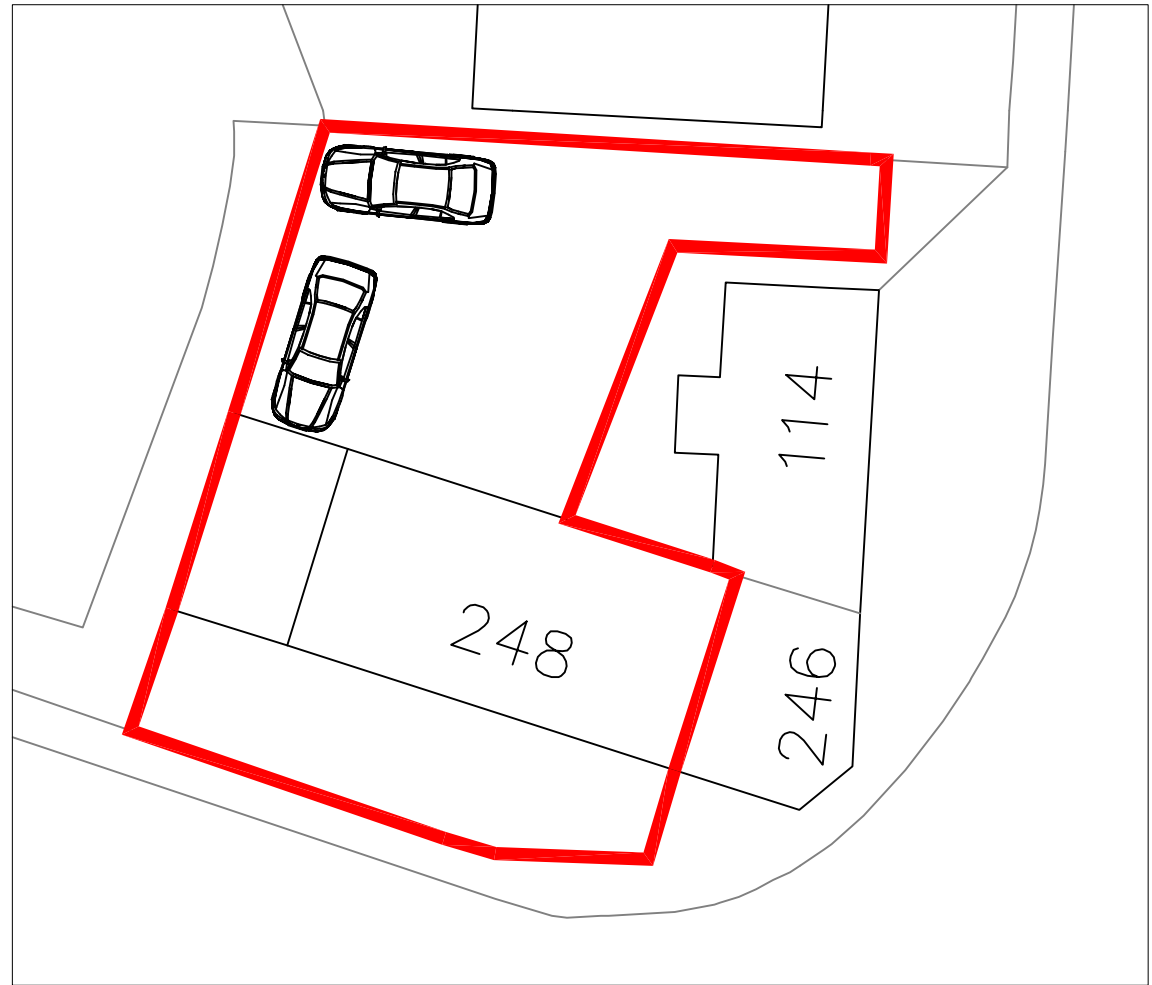


Site Plan 1:200@A1

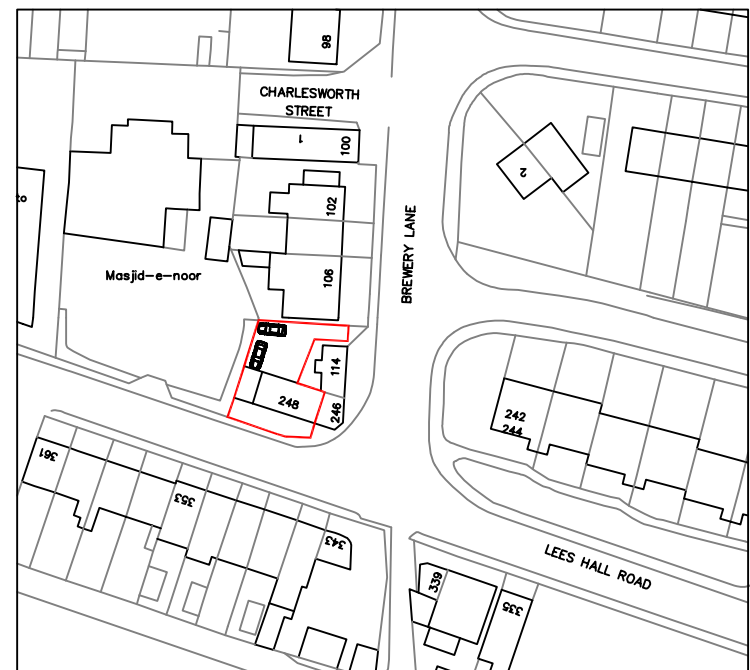

Location Plan 1:1250@A1




Existing Rear Elevation 1:100@A1

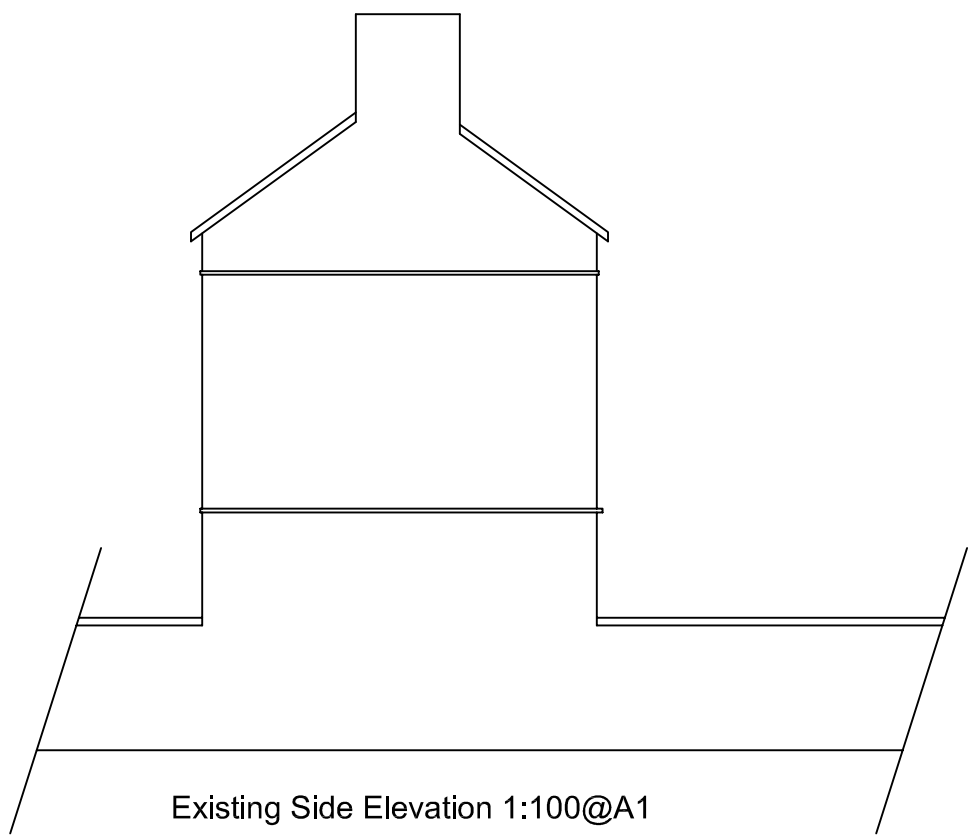

Existing Side Elevation 1:100@A1




Existing Front Elevation 1:100@A1

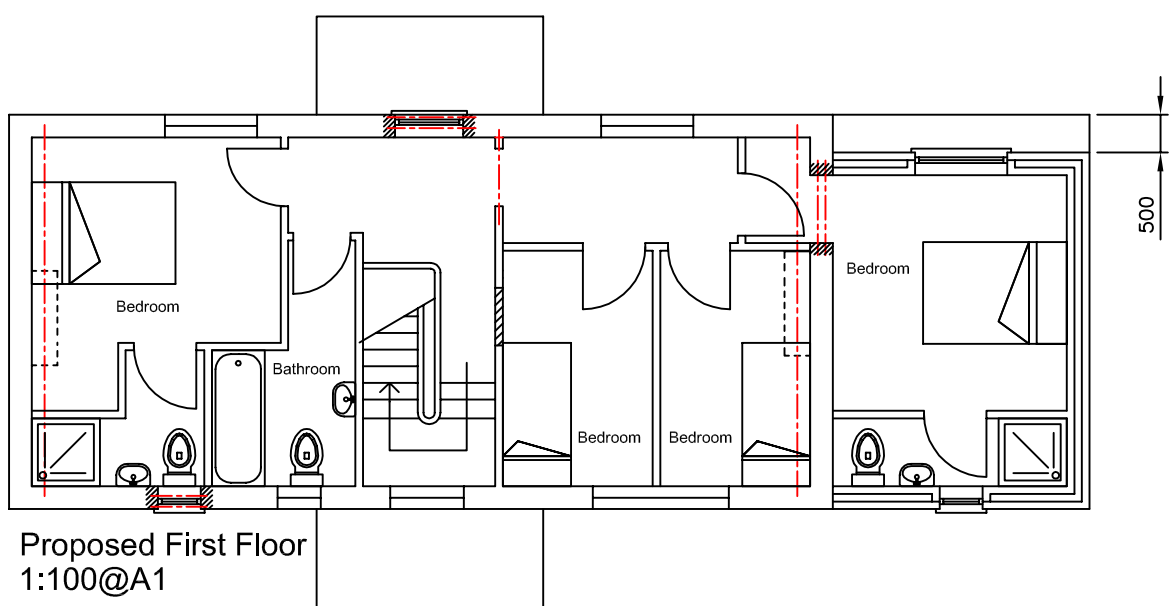


Proposed First Floor 1:100@A1


Materials  
Walls - Stone to match existing  
Roof - Slate to match existing  
Windows and doors - White upvc to match existing

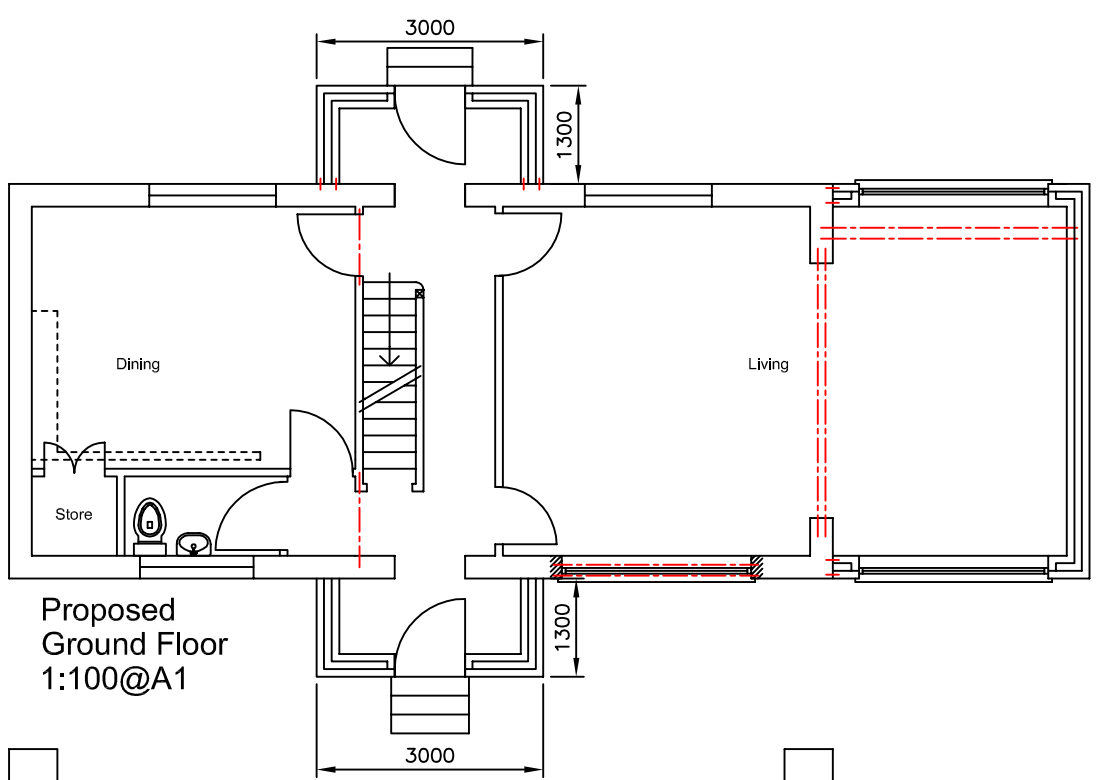

Proposed Ground Floor 1:100@A1

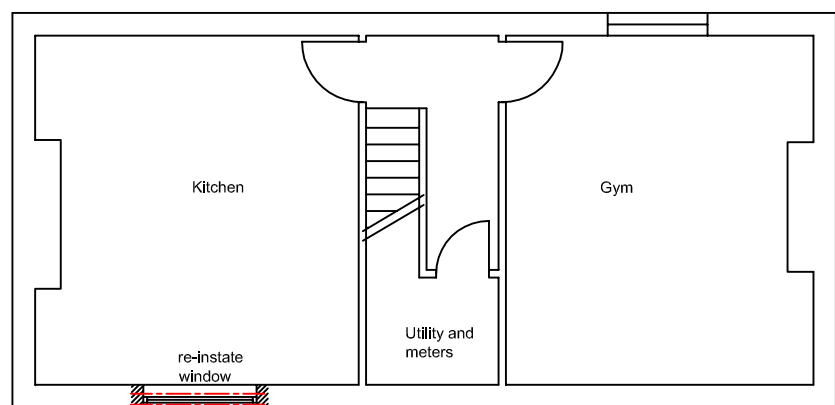


Proposed Basement 1:100@A1

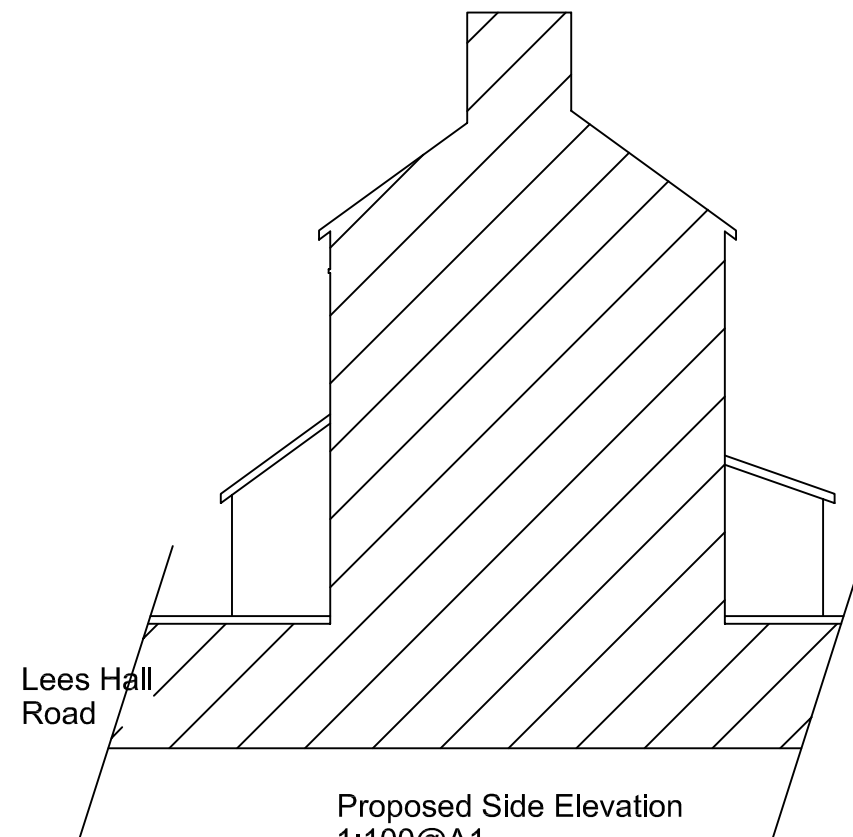

Proposed Side Elevation 1:100@A1



Proposed Rear Elevation 1:100@A1

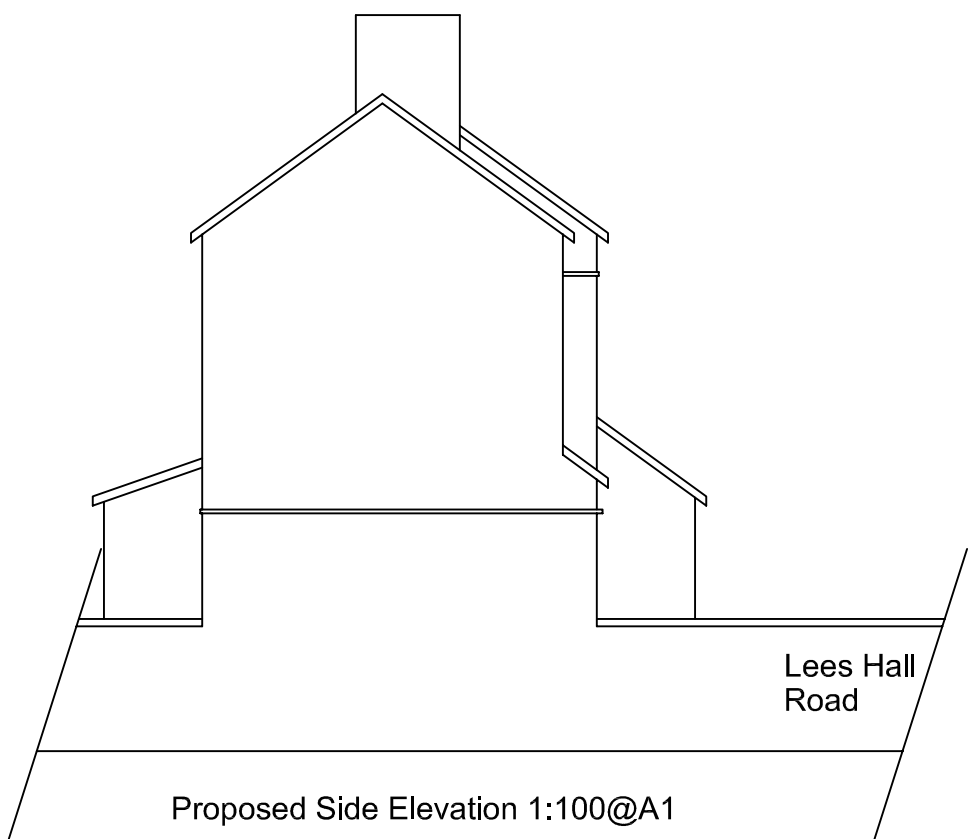

Proposed Side Elevation 1:100@A1



Proposed Front Elevation 1:100@A1

Revision

Date

Project

First floor side extension and conversion with front and rear porches

248 Lees Hall Road

Dewsbury

Wf12 9HF

Dwg Title

General arrangement drawing

For Planning Purposes Only

|                |                       |       |        |
|----------------|-----------------------|-------|--------|
| Date<br>170924 | SCALE<br>As Indicated | Drawn | Chk By |
| Proj No        | Dwg No<br>001         | Rev   |        |