




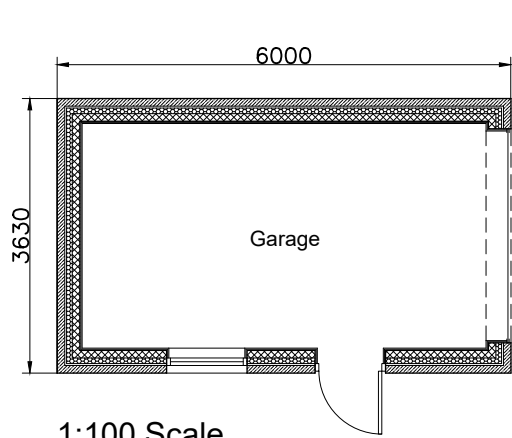


1:100 Scale
Garage Plan as Proposed

 


1:100 Scale
Roof Plan as Proposed

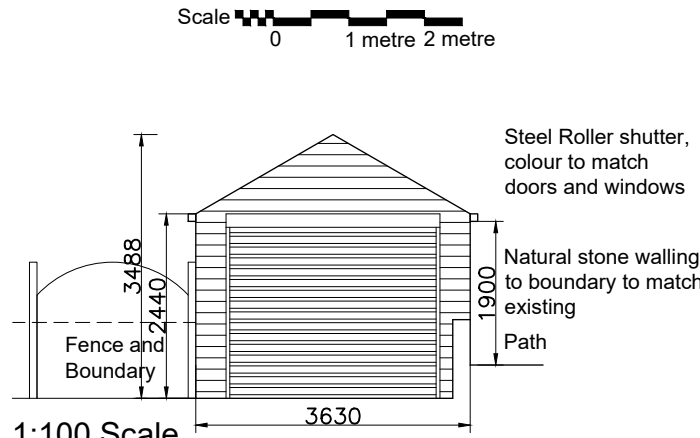


1:100 Scale
Front Elevation as Proposed

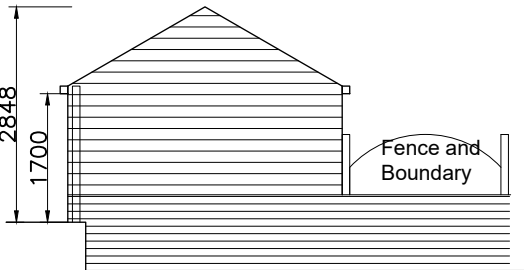

1:100 Scale
Rear Elevation as Proposed

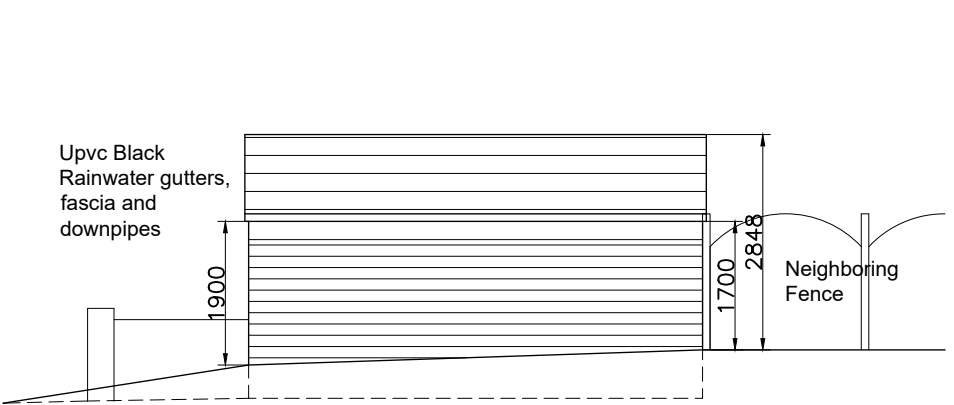


1:100 Scale
Side Elevation as Proposed
(Footpath)

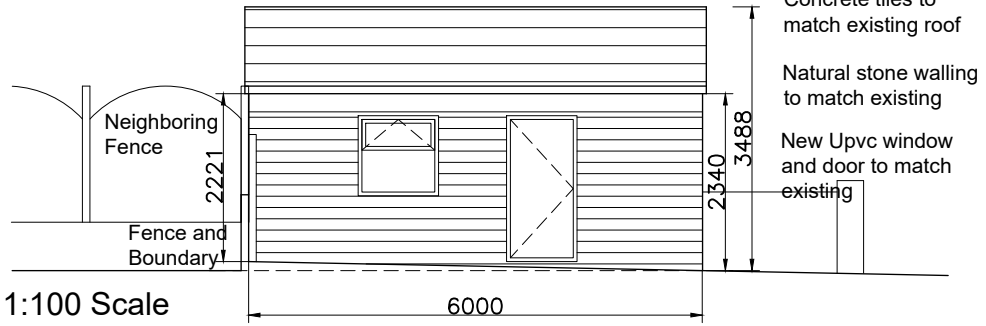


1:100 Scale
Side Elevation as Proposed
(Garden)


- GENERAL NOTES:
1. All dimensions to be verified on site prior to commencement of works
 2. All work and materials to be in accordance with current Building Regulations, British Standards, relevant Codes of Practice and to the satisfaction of the Local Authority Building Control Officer.
 3. All work to be undertaken by competent contractor familiar with all construction details & terminology.

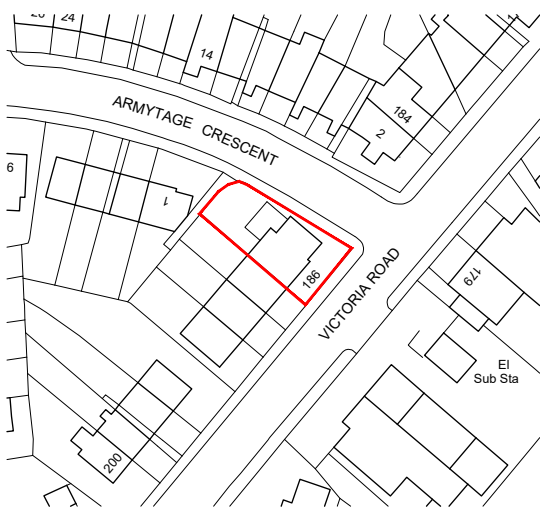

1:1250 Scale Location Plan

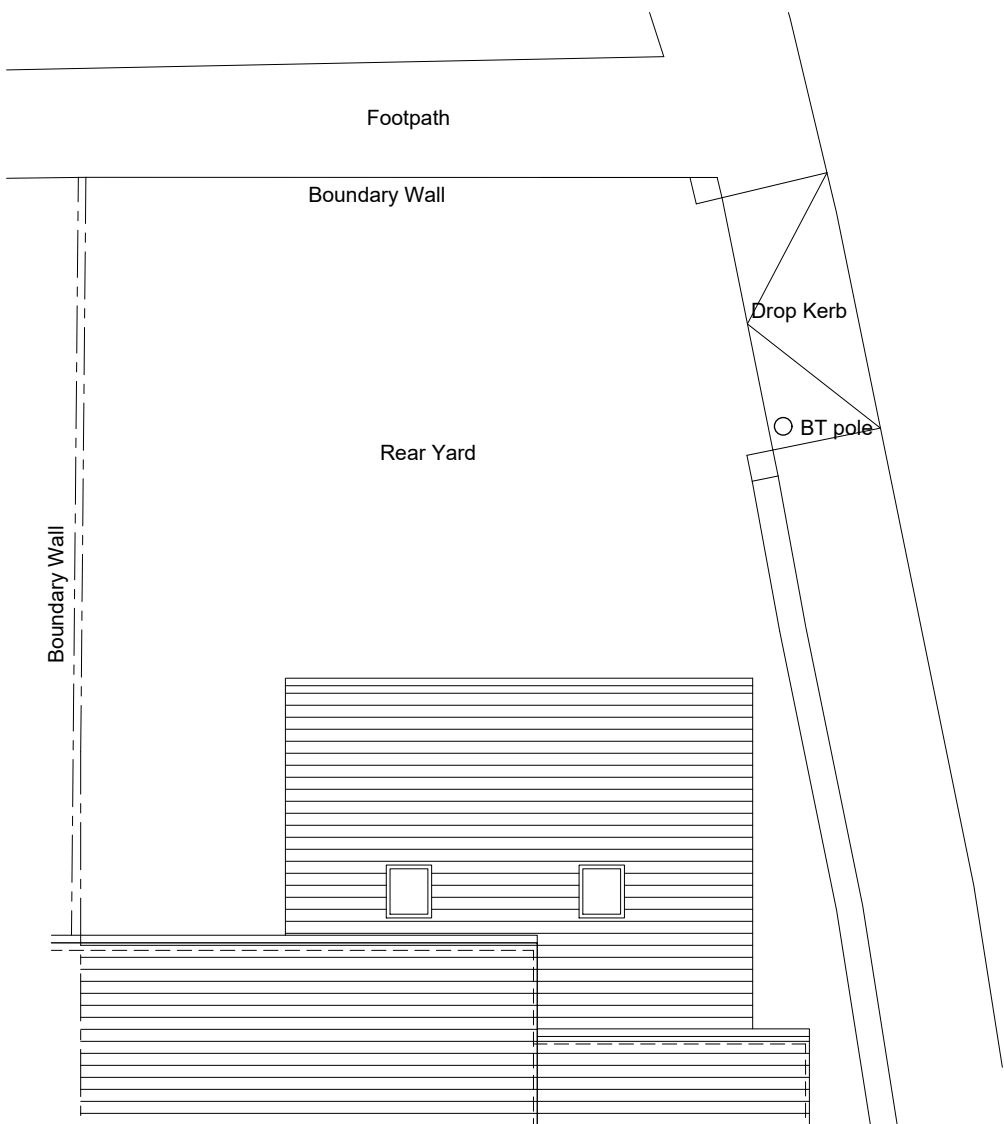

1:100 Scale
Site Plan as Existing

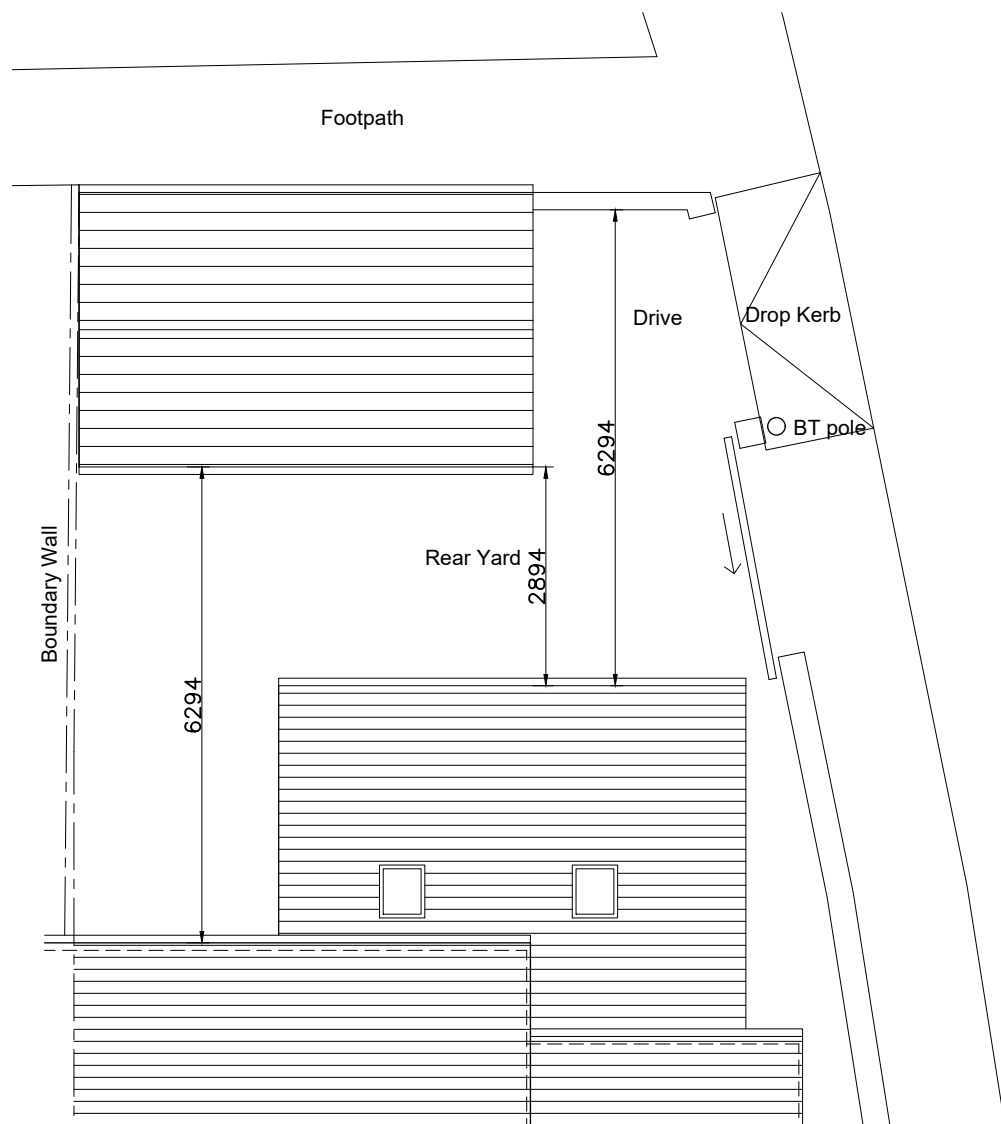

1:100 Scale
Site Plan as Proposed

REV	DATE	DESCRIPTION	DWN	CHK
Building: 186 VICTORIA ROAD, HUDDERSFIELD HD1 3TT				
Project: SINGLE STOREY GARAGE TO REAR				
Title: ELEVATIONS/PLANS AS EXISTING/PROPOSED				
Drawn by:			Date: 13.10.24	Scale: Varies
Drawing Reference				
Project No. 1 of 1 @ A3			No. 13/10/24/1A/001	