

LOWER LEVEL PLAN

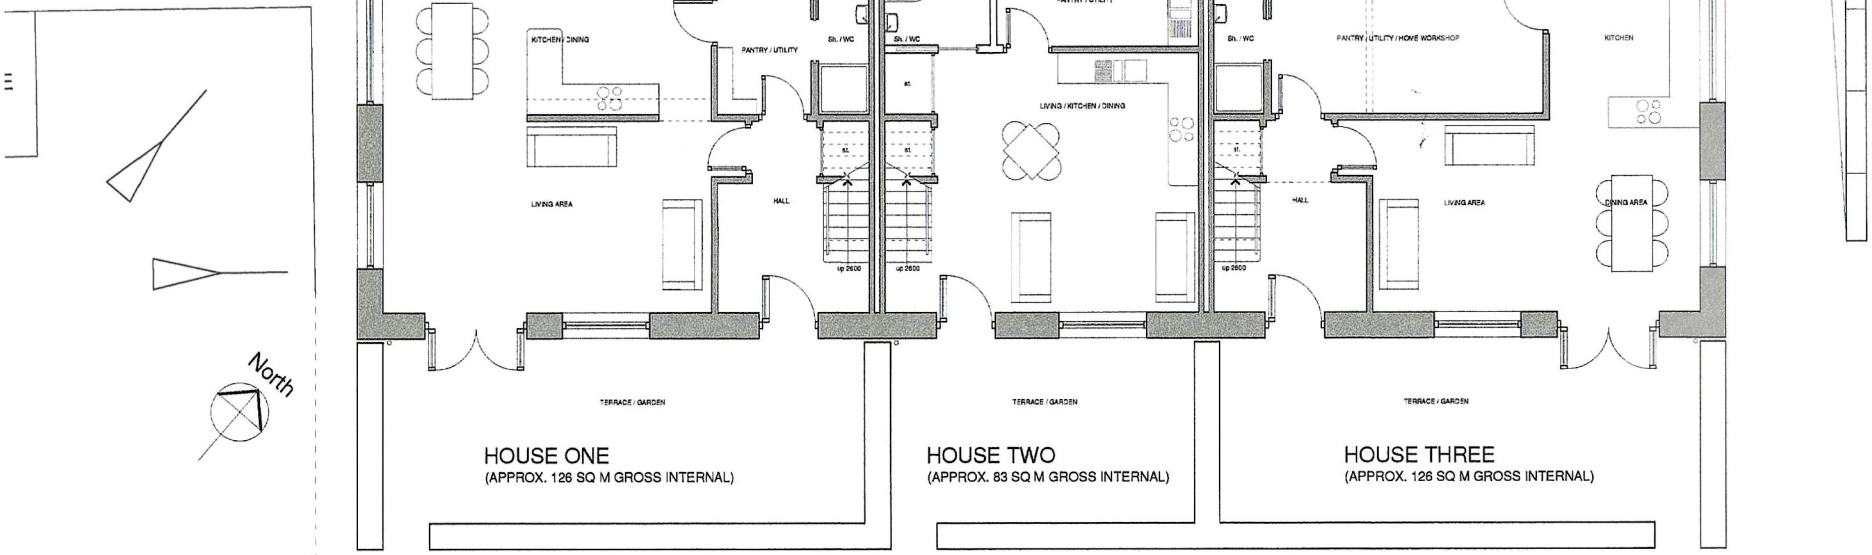

UPPER LEVEL PLAN

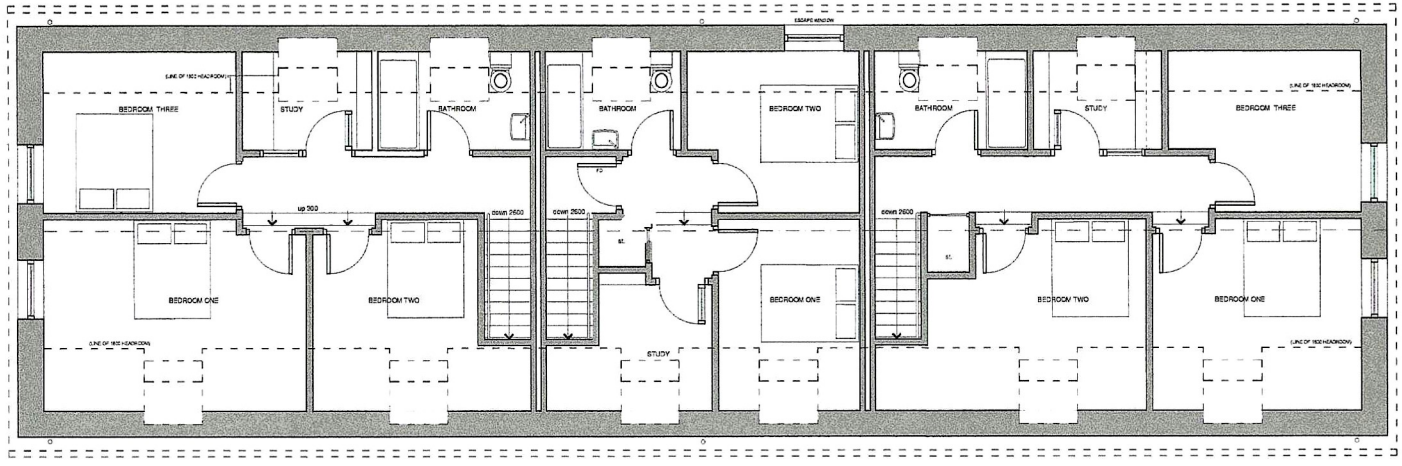

OUTLINE PLANNING APPLICATION

HAWDON RUSSELL ARCHITECTS

Land at Mount Pleasant.

37/2405/04