




LONG SECTION EE

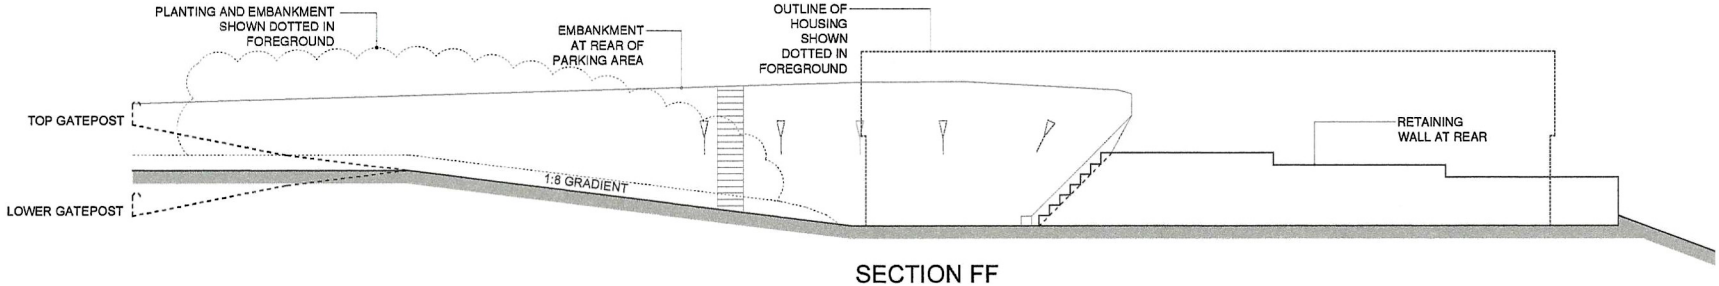


SECTION FF

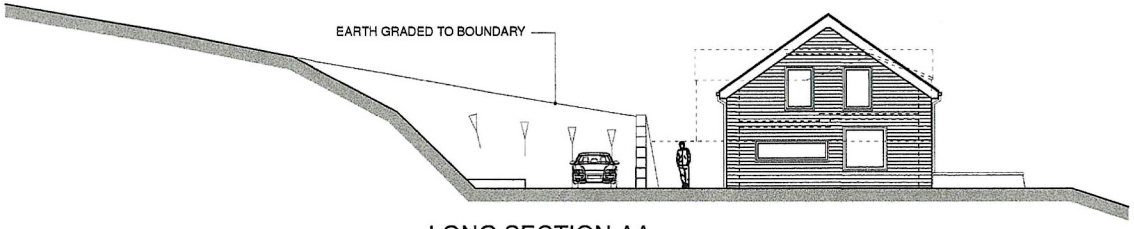

LONG SECTION AA

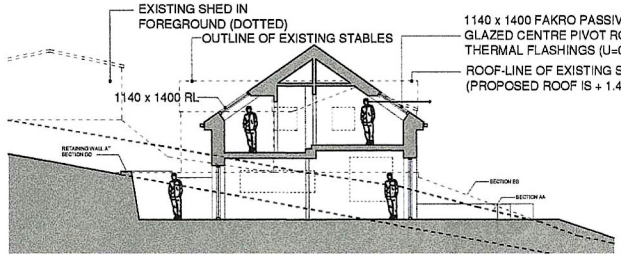

EXPLANATORY / INDICATIVE SECTION

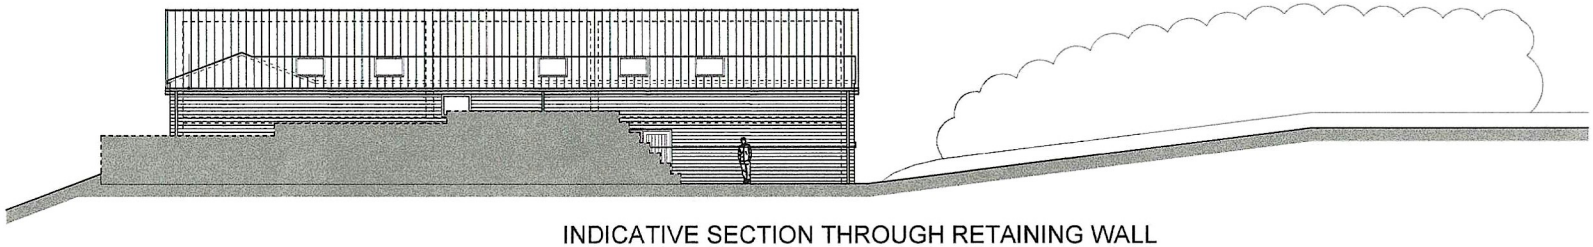

INDICATIVE SECTION THROUGH RETAINING WALL

OUTLINE PLANNING APPLICATION

HAWDON RUSSELL ARCHITECTS

Land at Mount Pleasant,

37/2405/05