


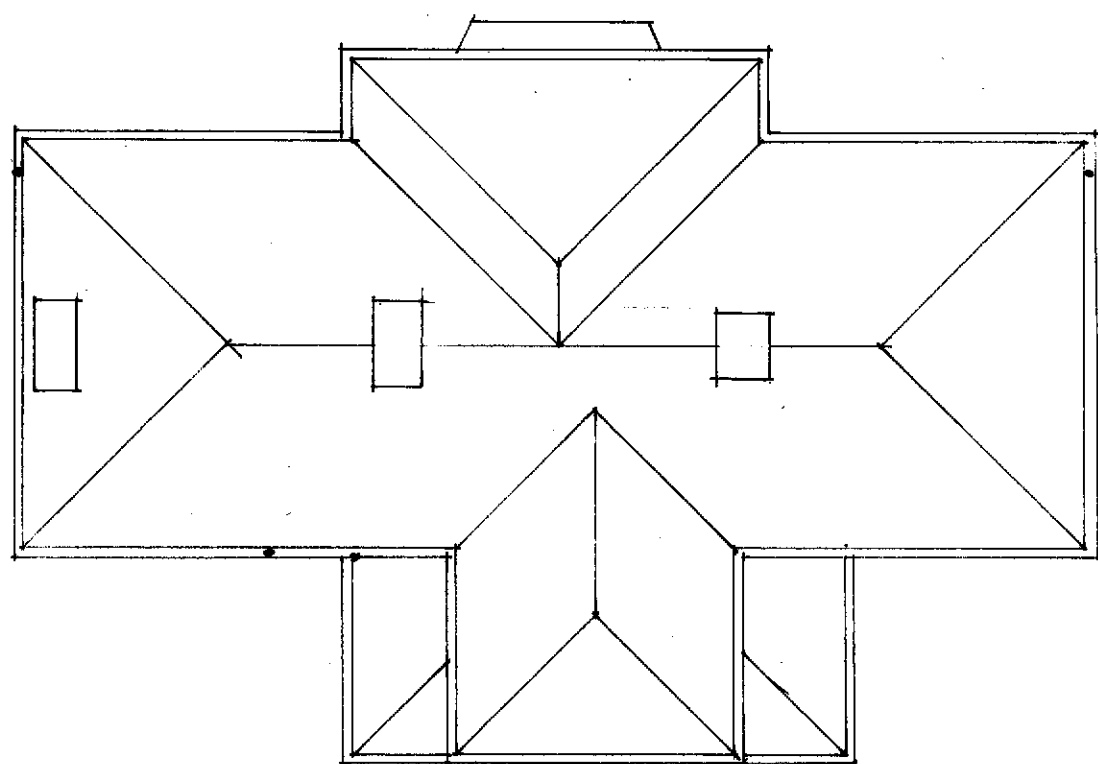


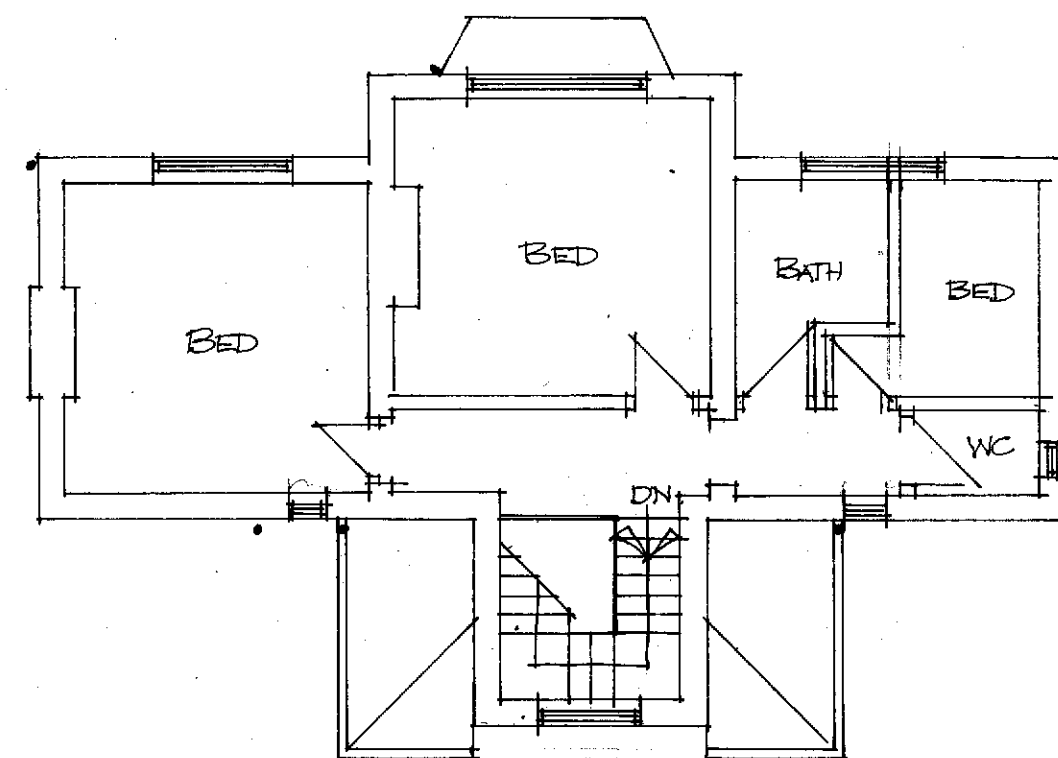


ROOF 1:100

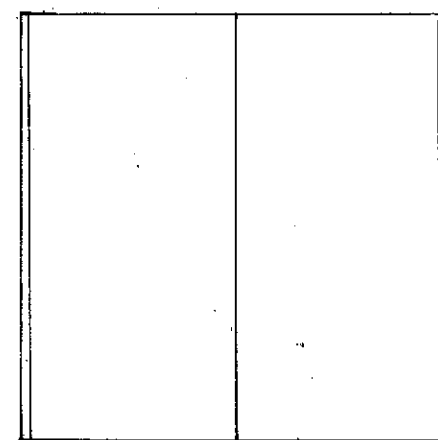


FIRST 1:100

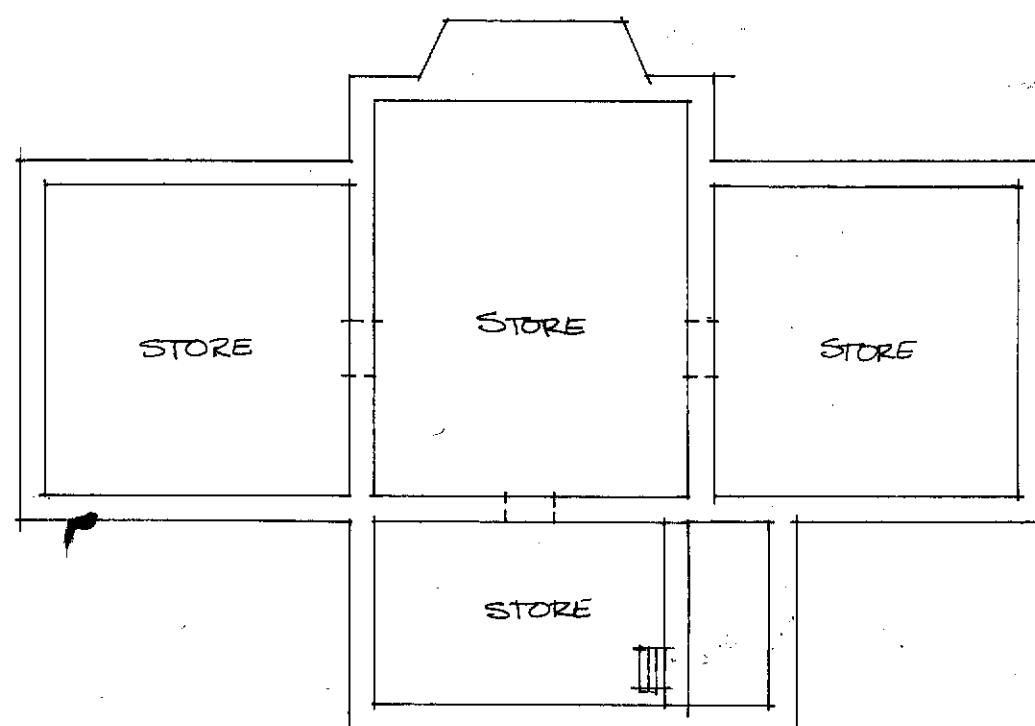

BASEMENT 1:100

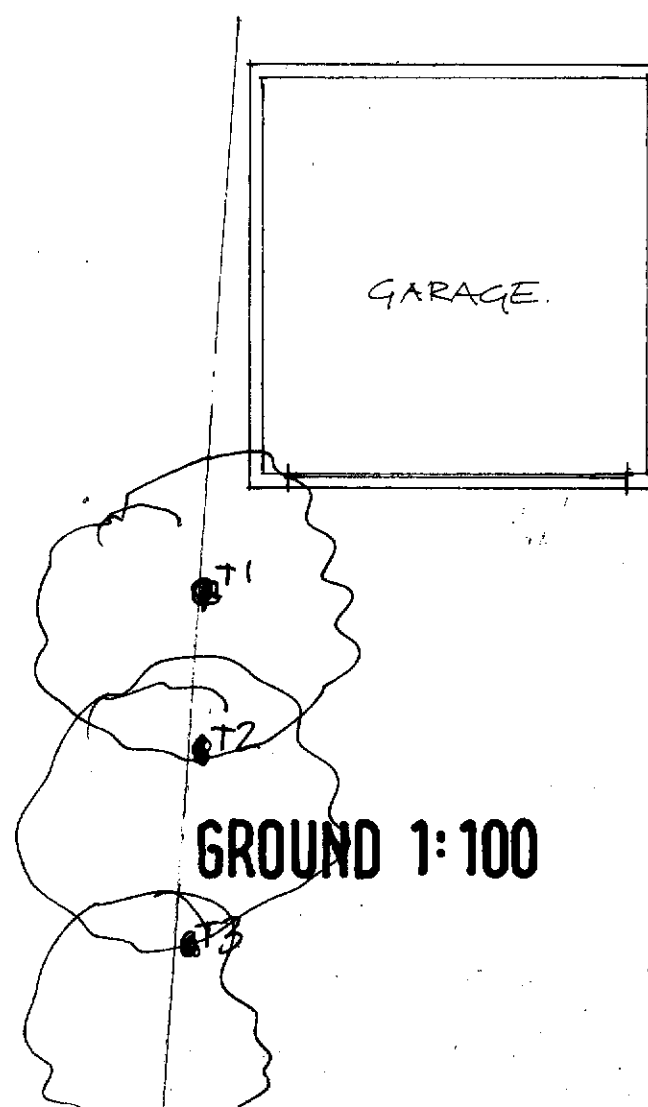

GROUND 1:100

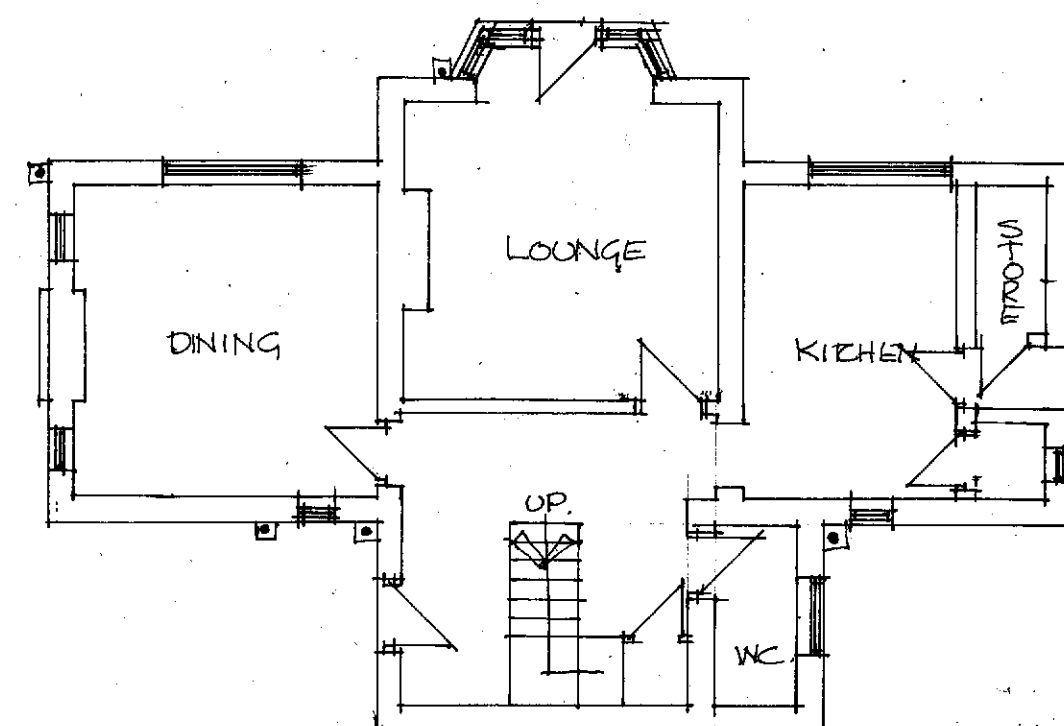

FRONT SIDE & REAR EXTENSIONS TO
12 CAWLEY LANE HECKMONDWIKE
EX PLANS
CLH/301