



VISUAL IMPACT ON
GREENBELT DUE
TO LOCATION OF
OUT-BUILDINGS

VISUAL IMPACT ON
GREENBELT DUE
TO LOCATION OF
OUT-BUILDINGS

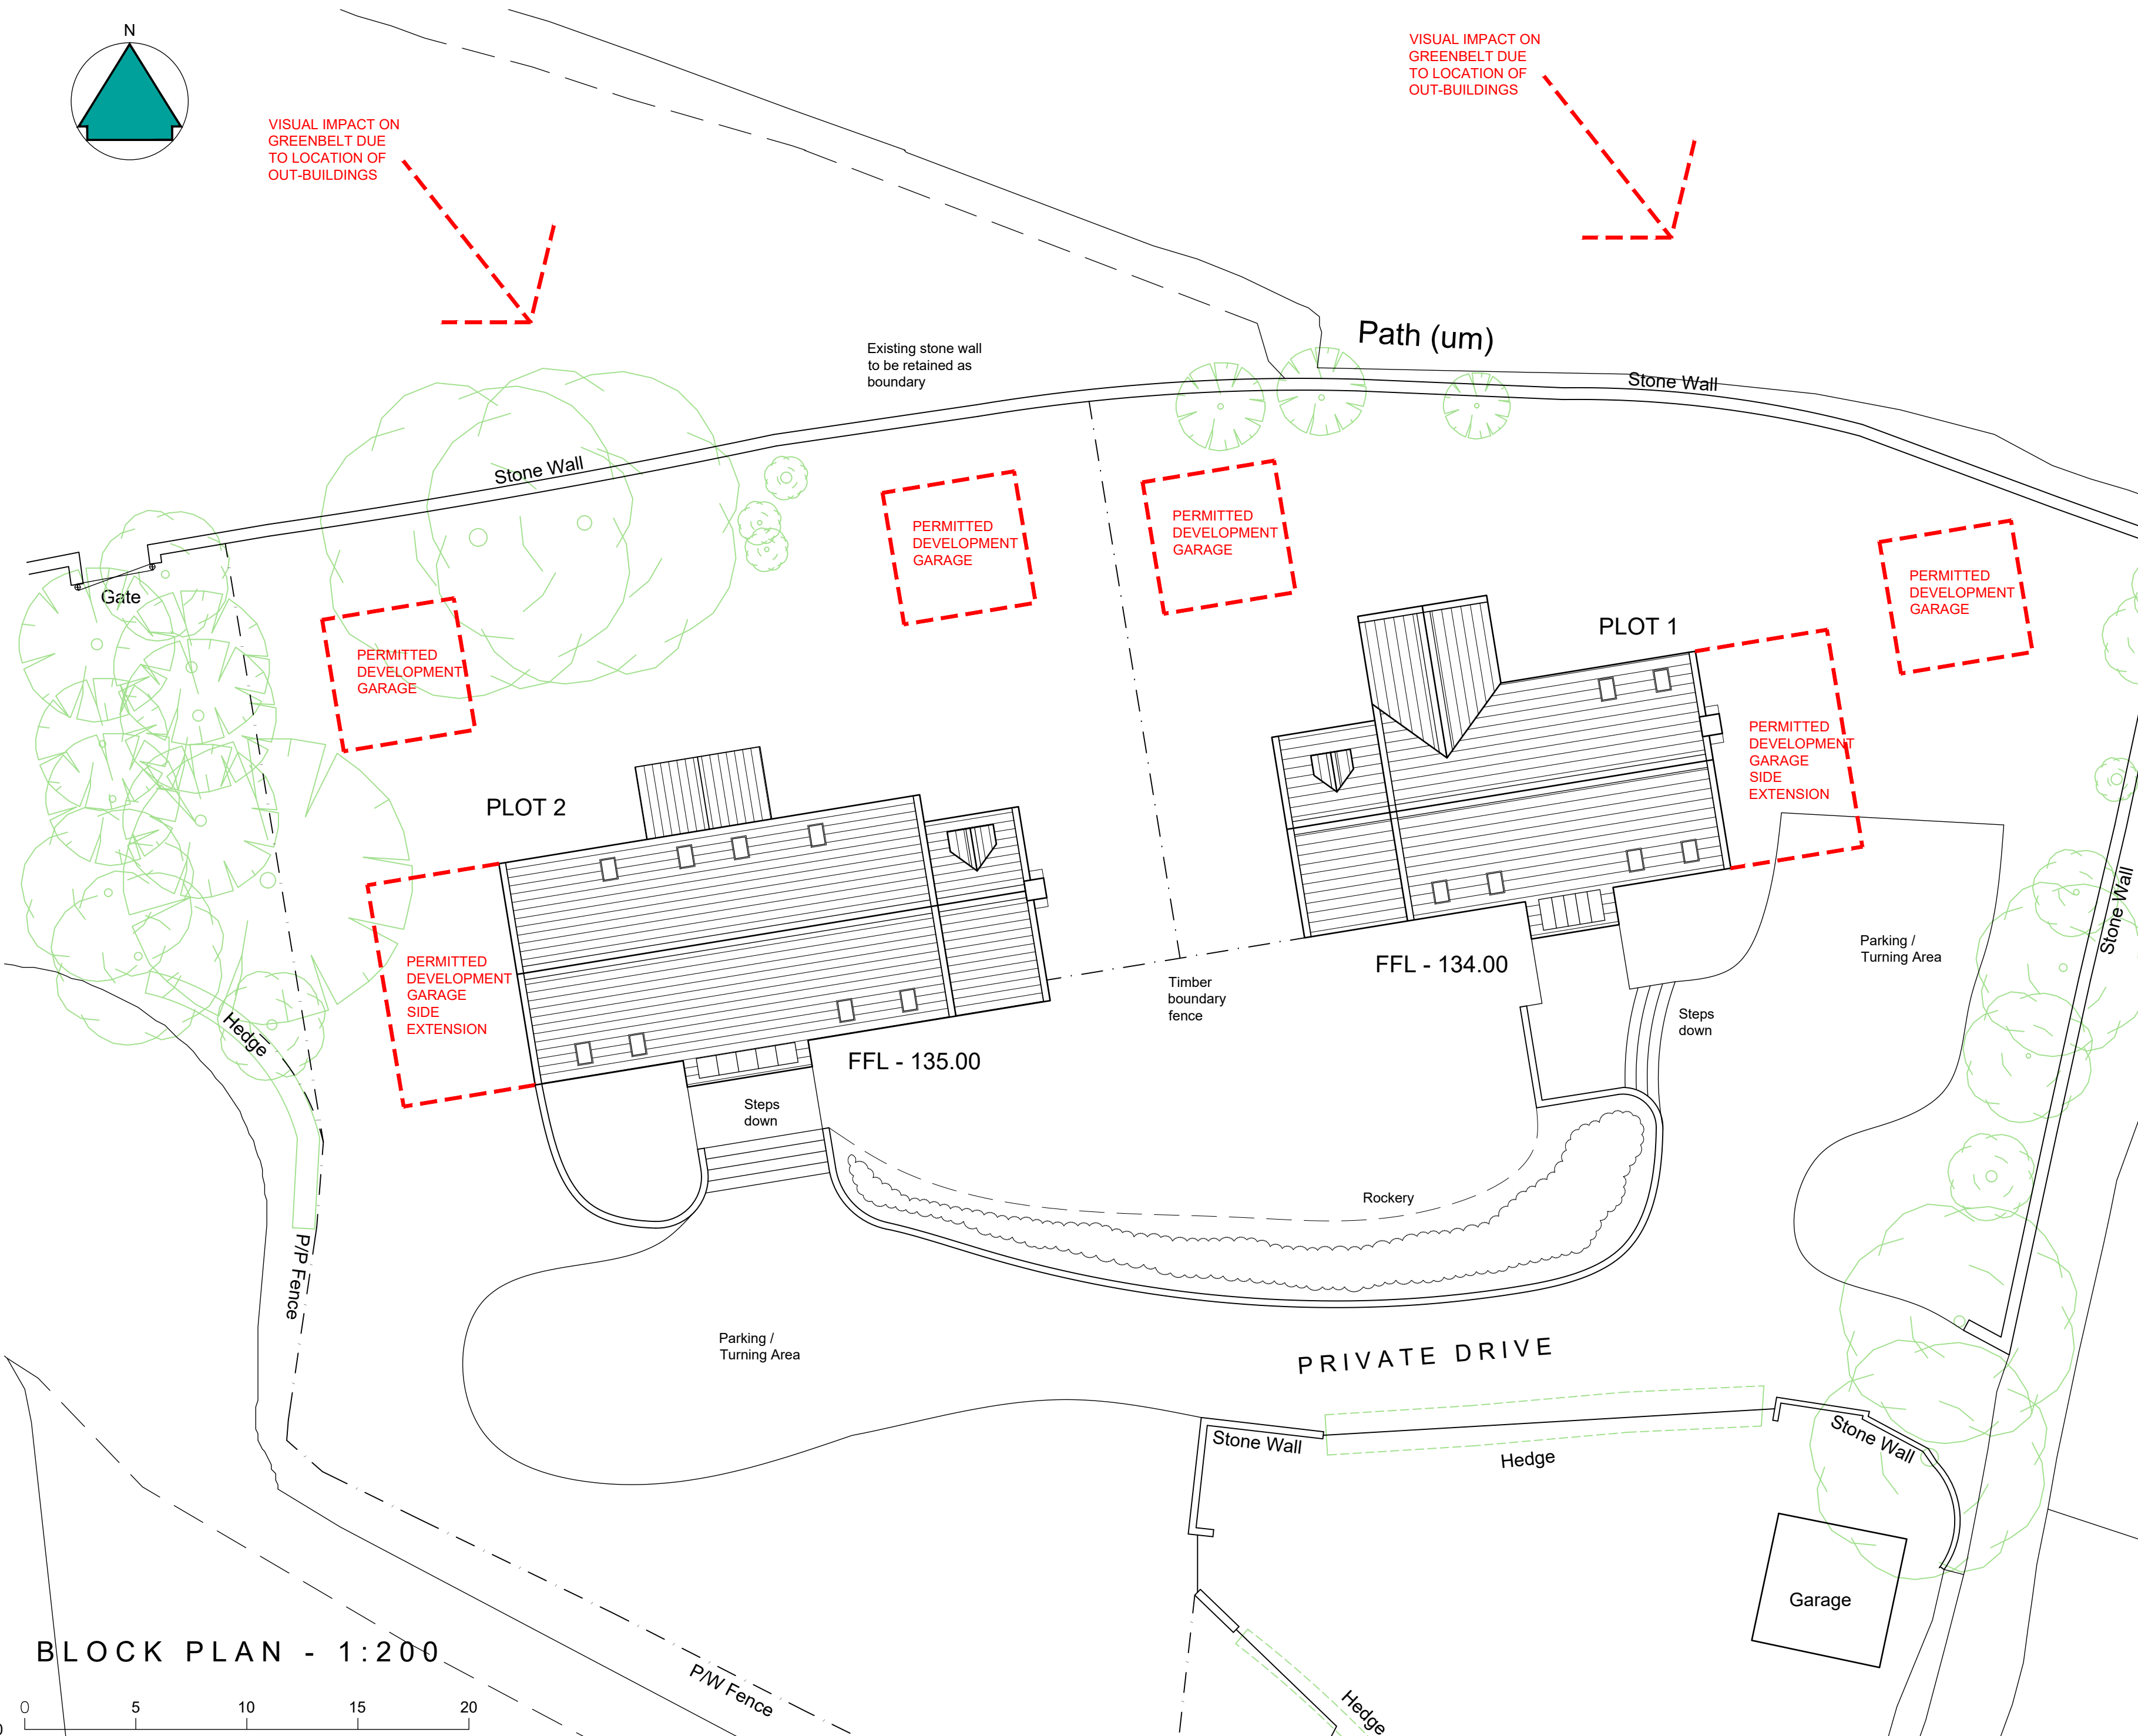

BLOCK PLAN - 1:200

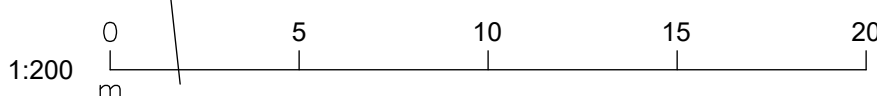

NOTES

This drawing has been prepared specifically for the purpose of obtaining Planning and or Building Regulations Approval. Its suitability for other purposes without additional supplementary details and specifications cannot be guaranteed.

All dimensions are to be checked on site, any discrepancies are to be reported to the designer before work commences. Use only figured dimensions.

All structural components shown are indicative only. Details / calculations of structural members are to be provided by the Structural Engineer.

This drawing is not to be copied or divulged to a third party without written permission.



Revisions	
P01 Preliminary Issue	30.10.24

Project:
Detached Garage
at Northfield Lane
Highburton
Huddersfield
for North Park Homes Ltd
Permitted Development Garage Opportunities

Purpose of issue: PLANNING

Drawn DRH
Date October 2024
Scales As shown @ A2
Drawing No. 2244 - 0704 - P01