


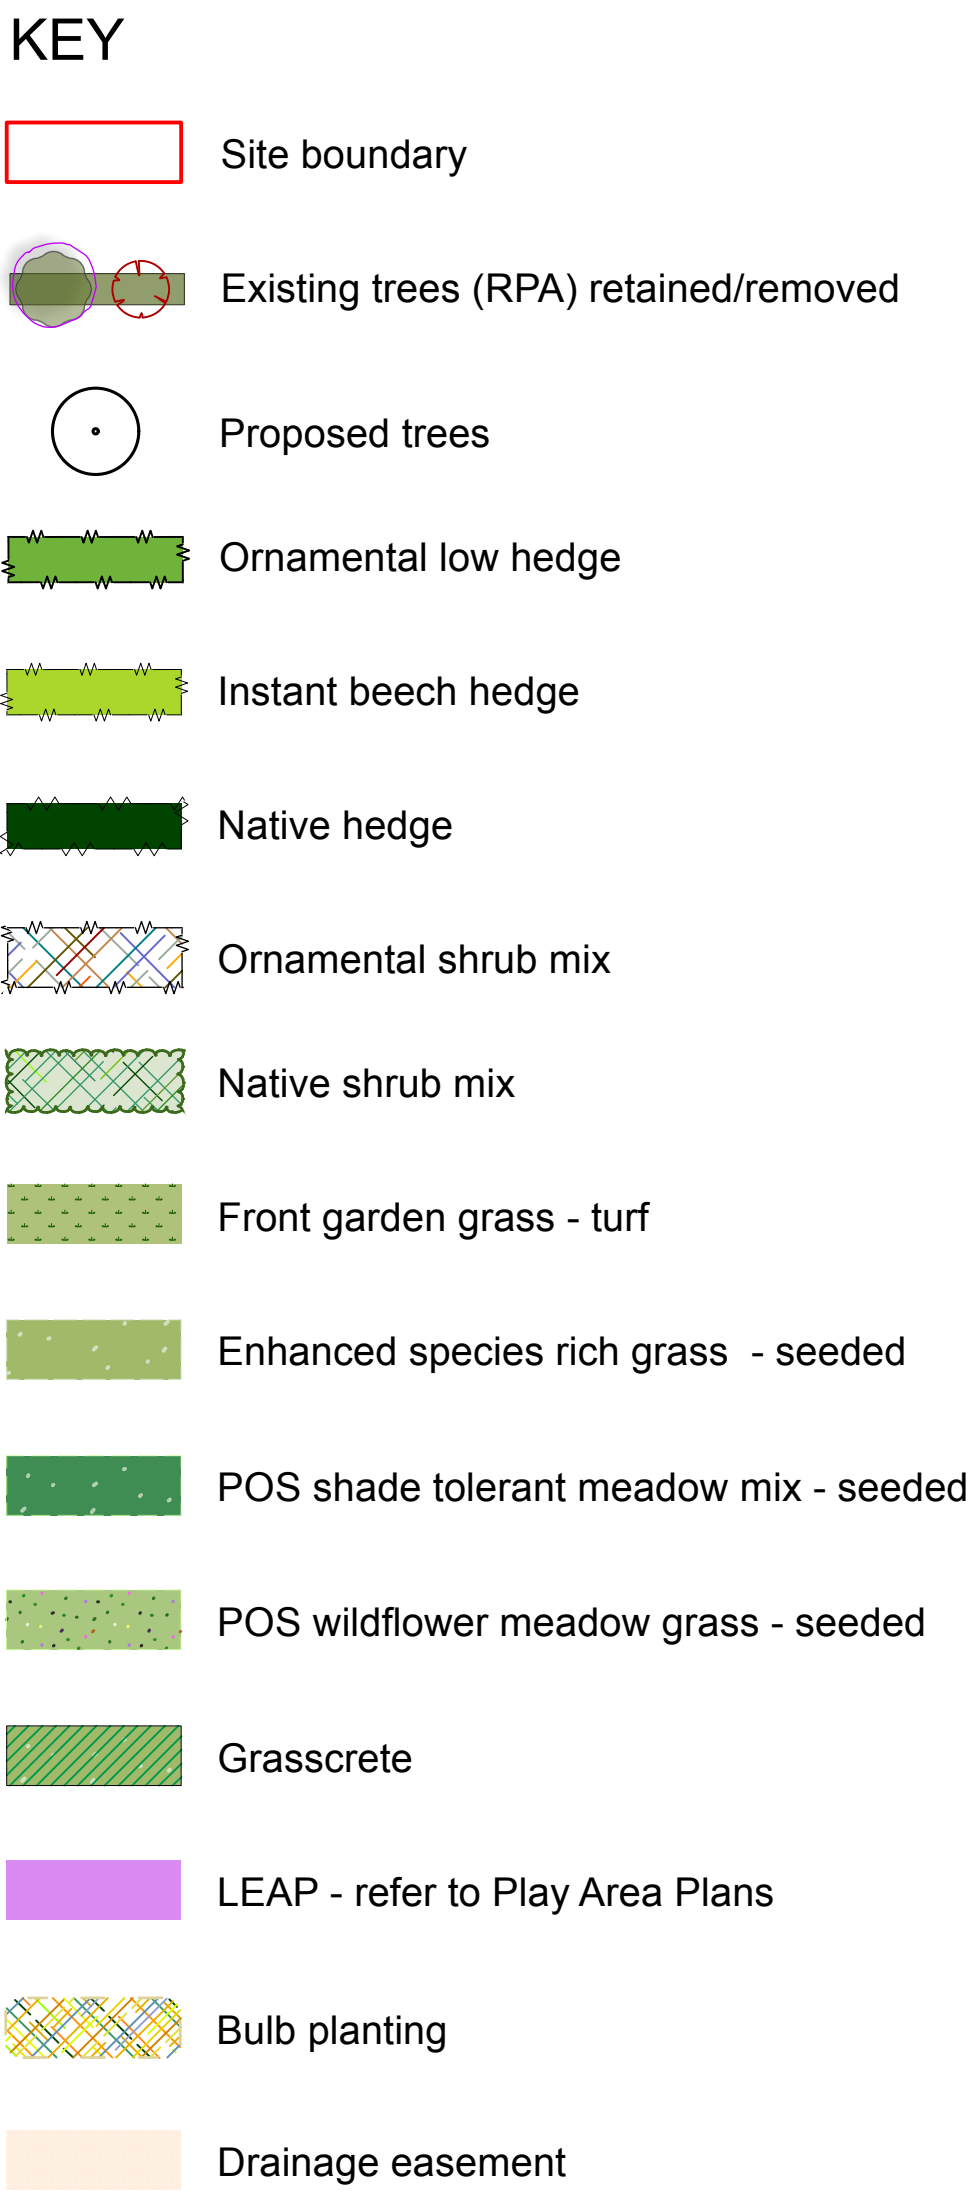

PLANT ORNAMENTAL SHRUBS				
Planted in species groups of 3-5 plants				
ID	Qty	Species	Density/m2	Size
C.F	51	Carex 'Feather Falls'	5	3L cover pot
C.O.E	129	Carex oshimensis 'Evergold'	6	3L cover pot
C.T.A.P	6	Choisya ternata 'Aztec Pearl'	3	10L pot, 40-60cm
C.T.S	48	Choisya ternata 'Sundance'	5	5L pot, 40-60cm
C.O.A.G	7	Choisya x dewittiana 'Aztec Gold'	3	10L pot, 40-60cm
E.T.E.G	25	Eucydonia fortunei 'Emerald In Gold'	5	5L pot, 30-40cm
E.T.E.F	60	Eucydonia fortunei 'Emerald Gaiety'	4	5L pot, 30-40 cm
H.P.S	19	Hebe pingfolia 'Sutherland'	3	5L pot, 20-30cm
H.A.A	45	Hydrangea arborescens 'Annabelle'	5	5L cover pot
P.F.R.R	10	Photinia x fraseri 'Red Robin'	5	7.5L, 50-70cm, Branched, 6 breaks
P.J.L.H	43	Pieris japonica 'Little Heath'	3	10L pot, 40-60cm
R.O	14	Rosmarinus officinalis	4	5L Pot, 40-60cm, Bushy, 5 breaks
R.G	13	Rubus idaeus 'Goldstrum'	2	5L pot
S.h.h	75	Sarcococca hookeriana var. humilis longifolia	3	5L pot, 30-40cm
S.C.K	32	Skimmia x confusa 'Kew Green'	4	10L pot, 40-60cm
S.I	17	Stipa tenuissima	3	10L pot
V.op.	23	Viburnum opulus	5	5L, 60-80cm ht

Bulbs
Bulbs shall be allowed to die back within grass areas for a period of six weeks following flowering. Following this, mowing of these areas can be carried out (if applicable).