iDprojects

ROOF PLAN AS PROPOSED

PROPOSED STORAGE/YARD ROOF
WOOLROW FARM, SHELLEY, HD8 8LR
DWG No. 671–A04 rev––
SCALE 1:250@A3 JULY 2024
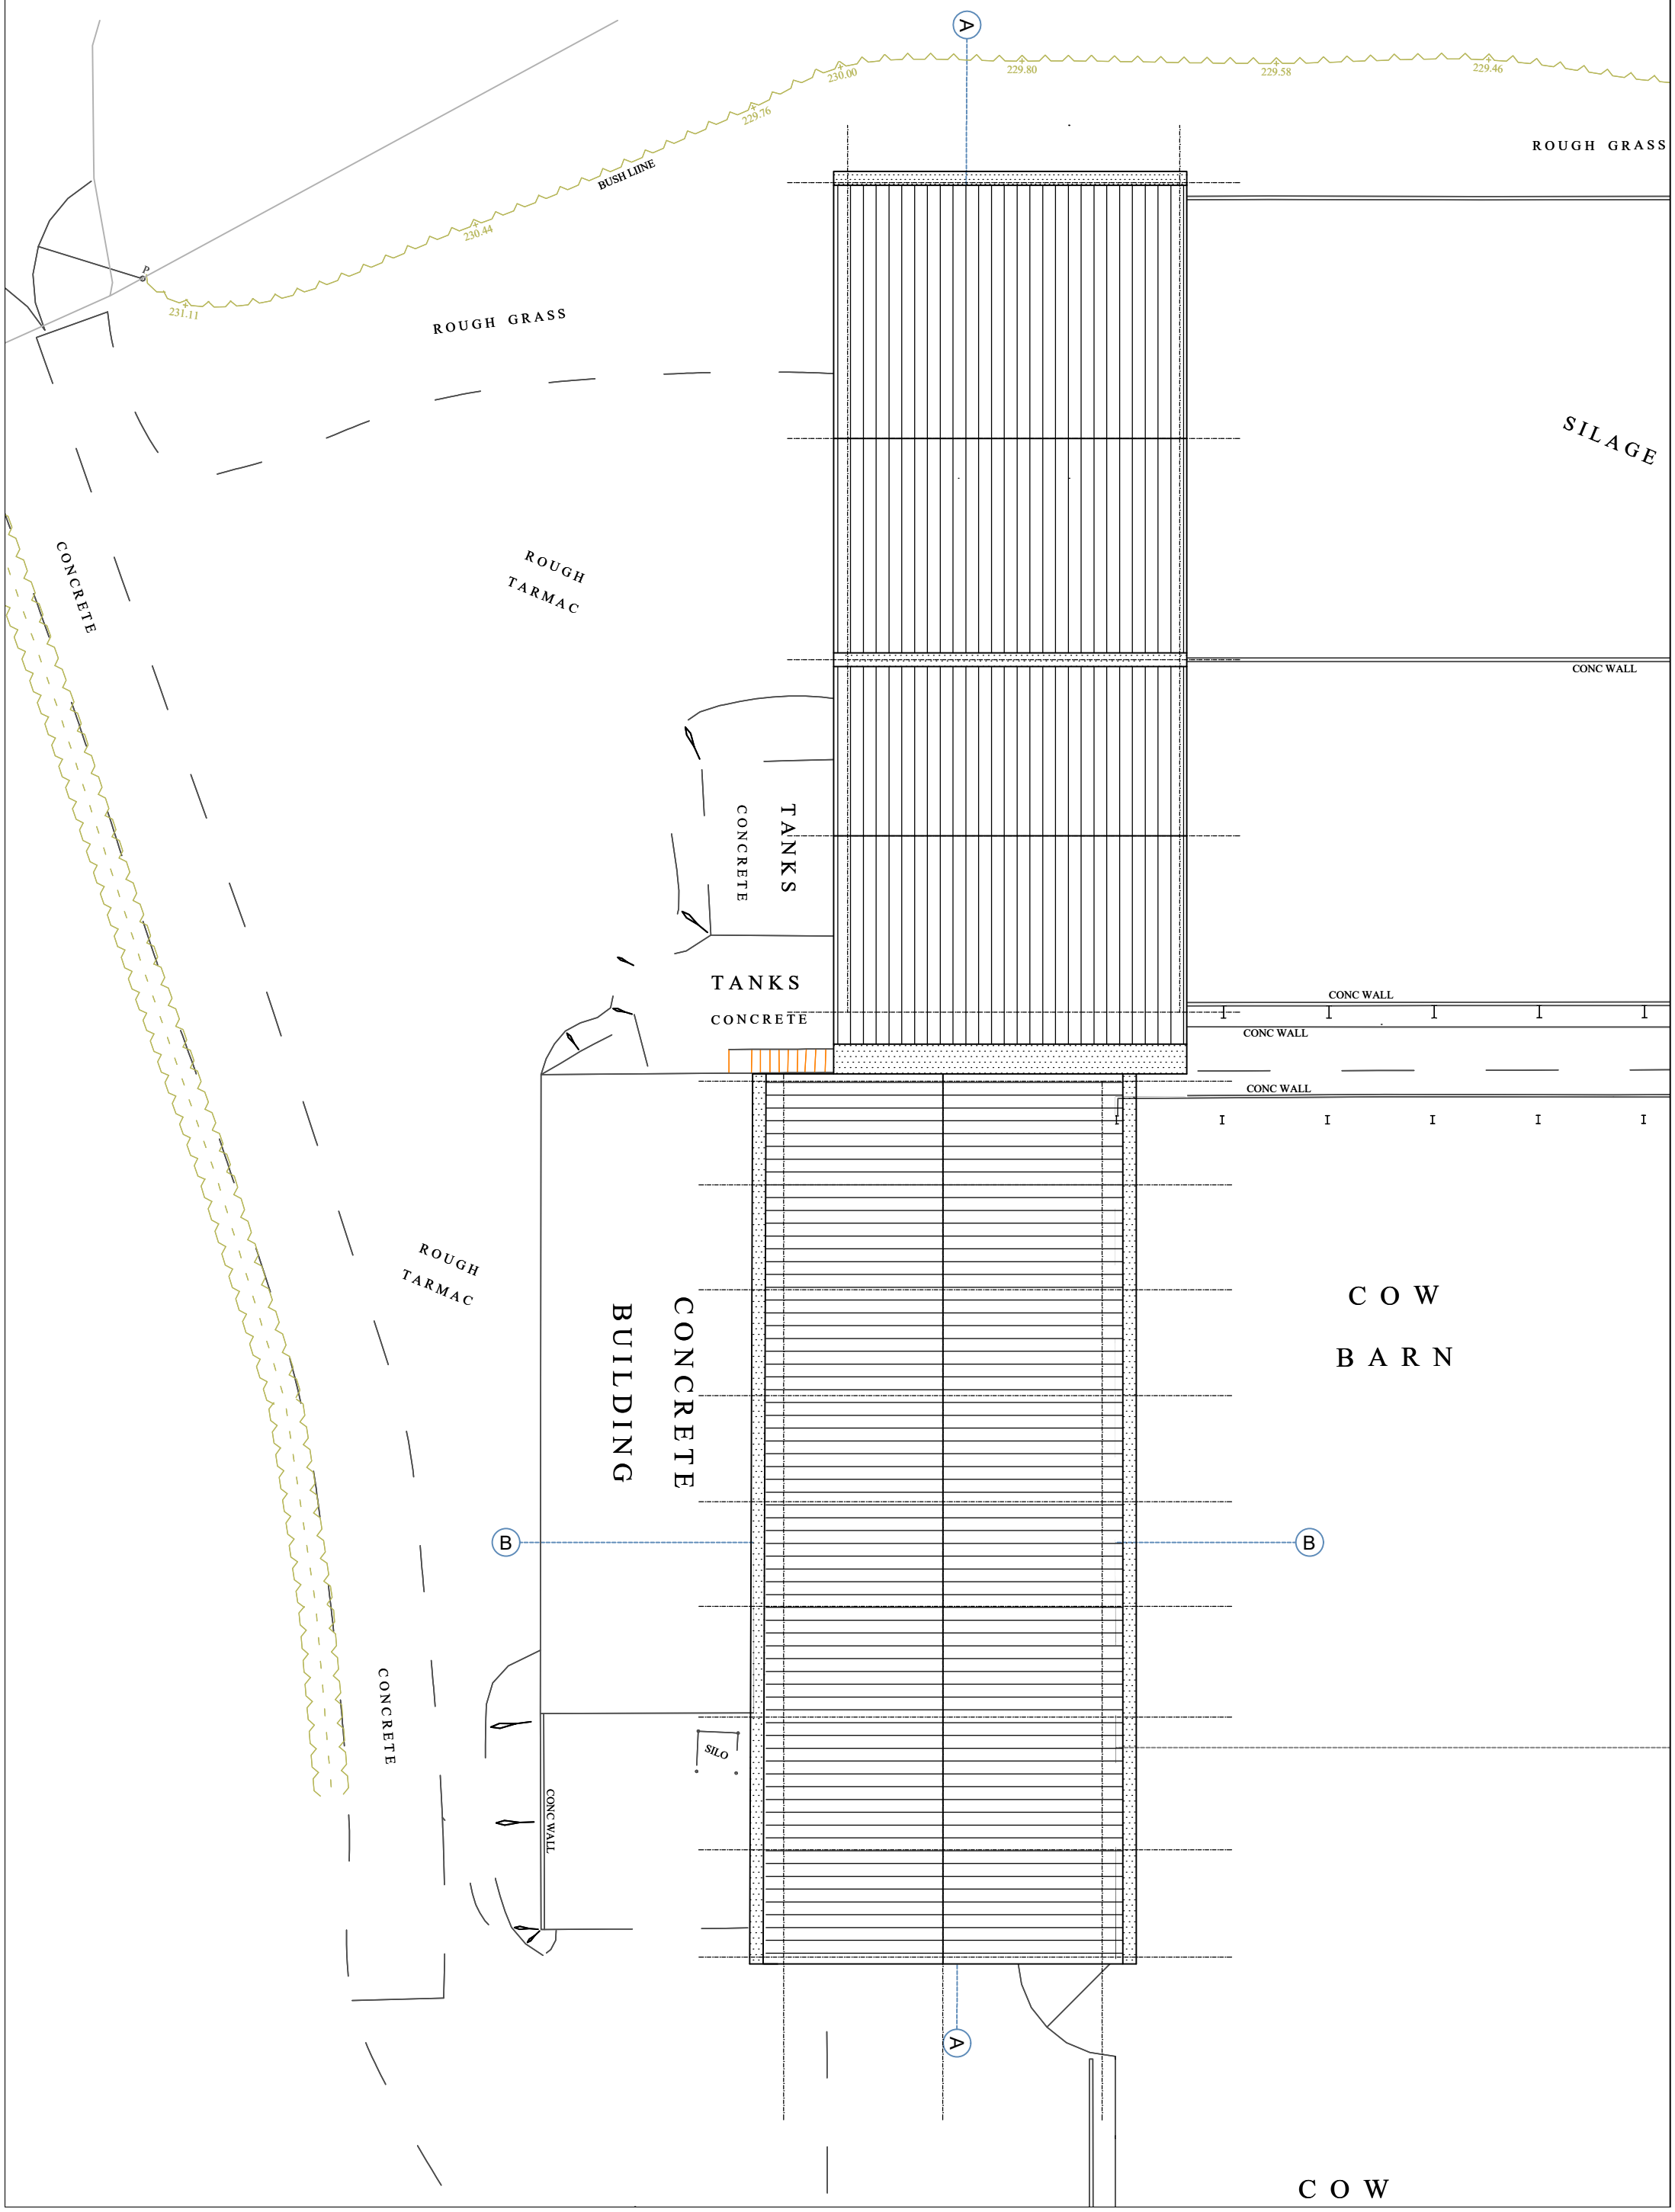
REV	DATE	ITEM	AUTH