




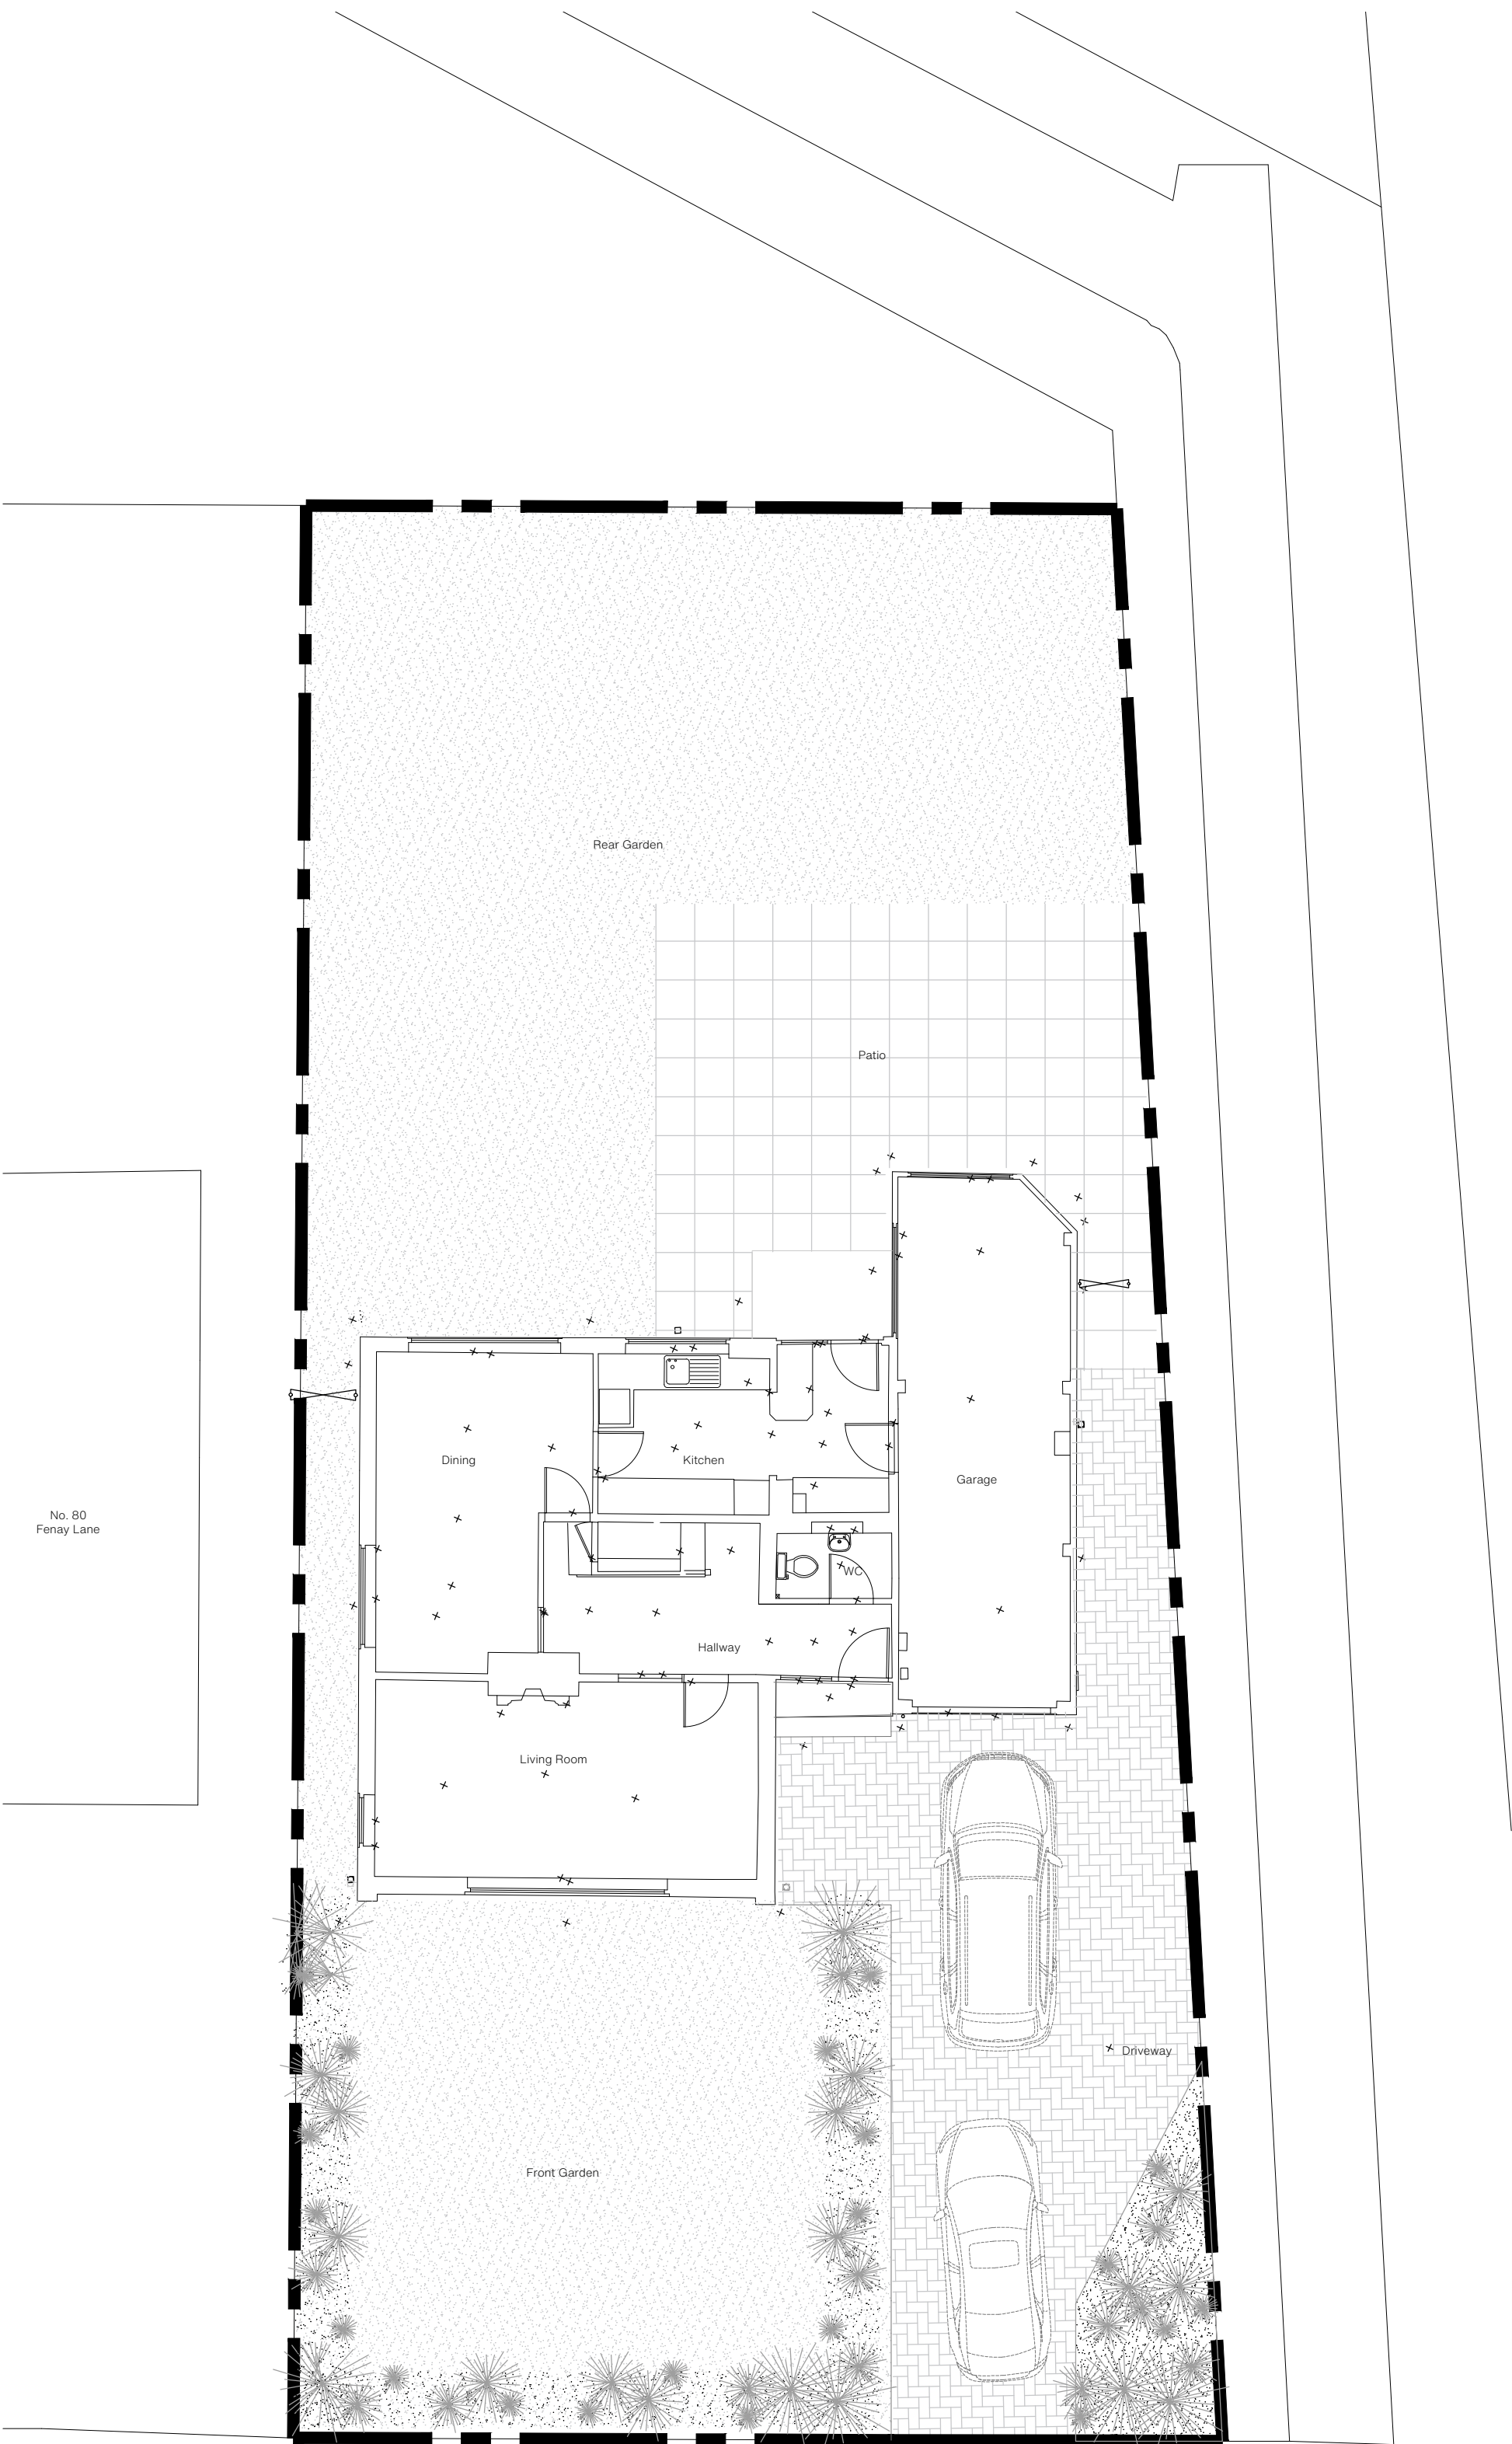

Existing Ground floor Plan
1:100 @ A1

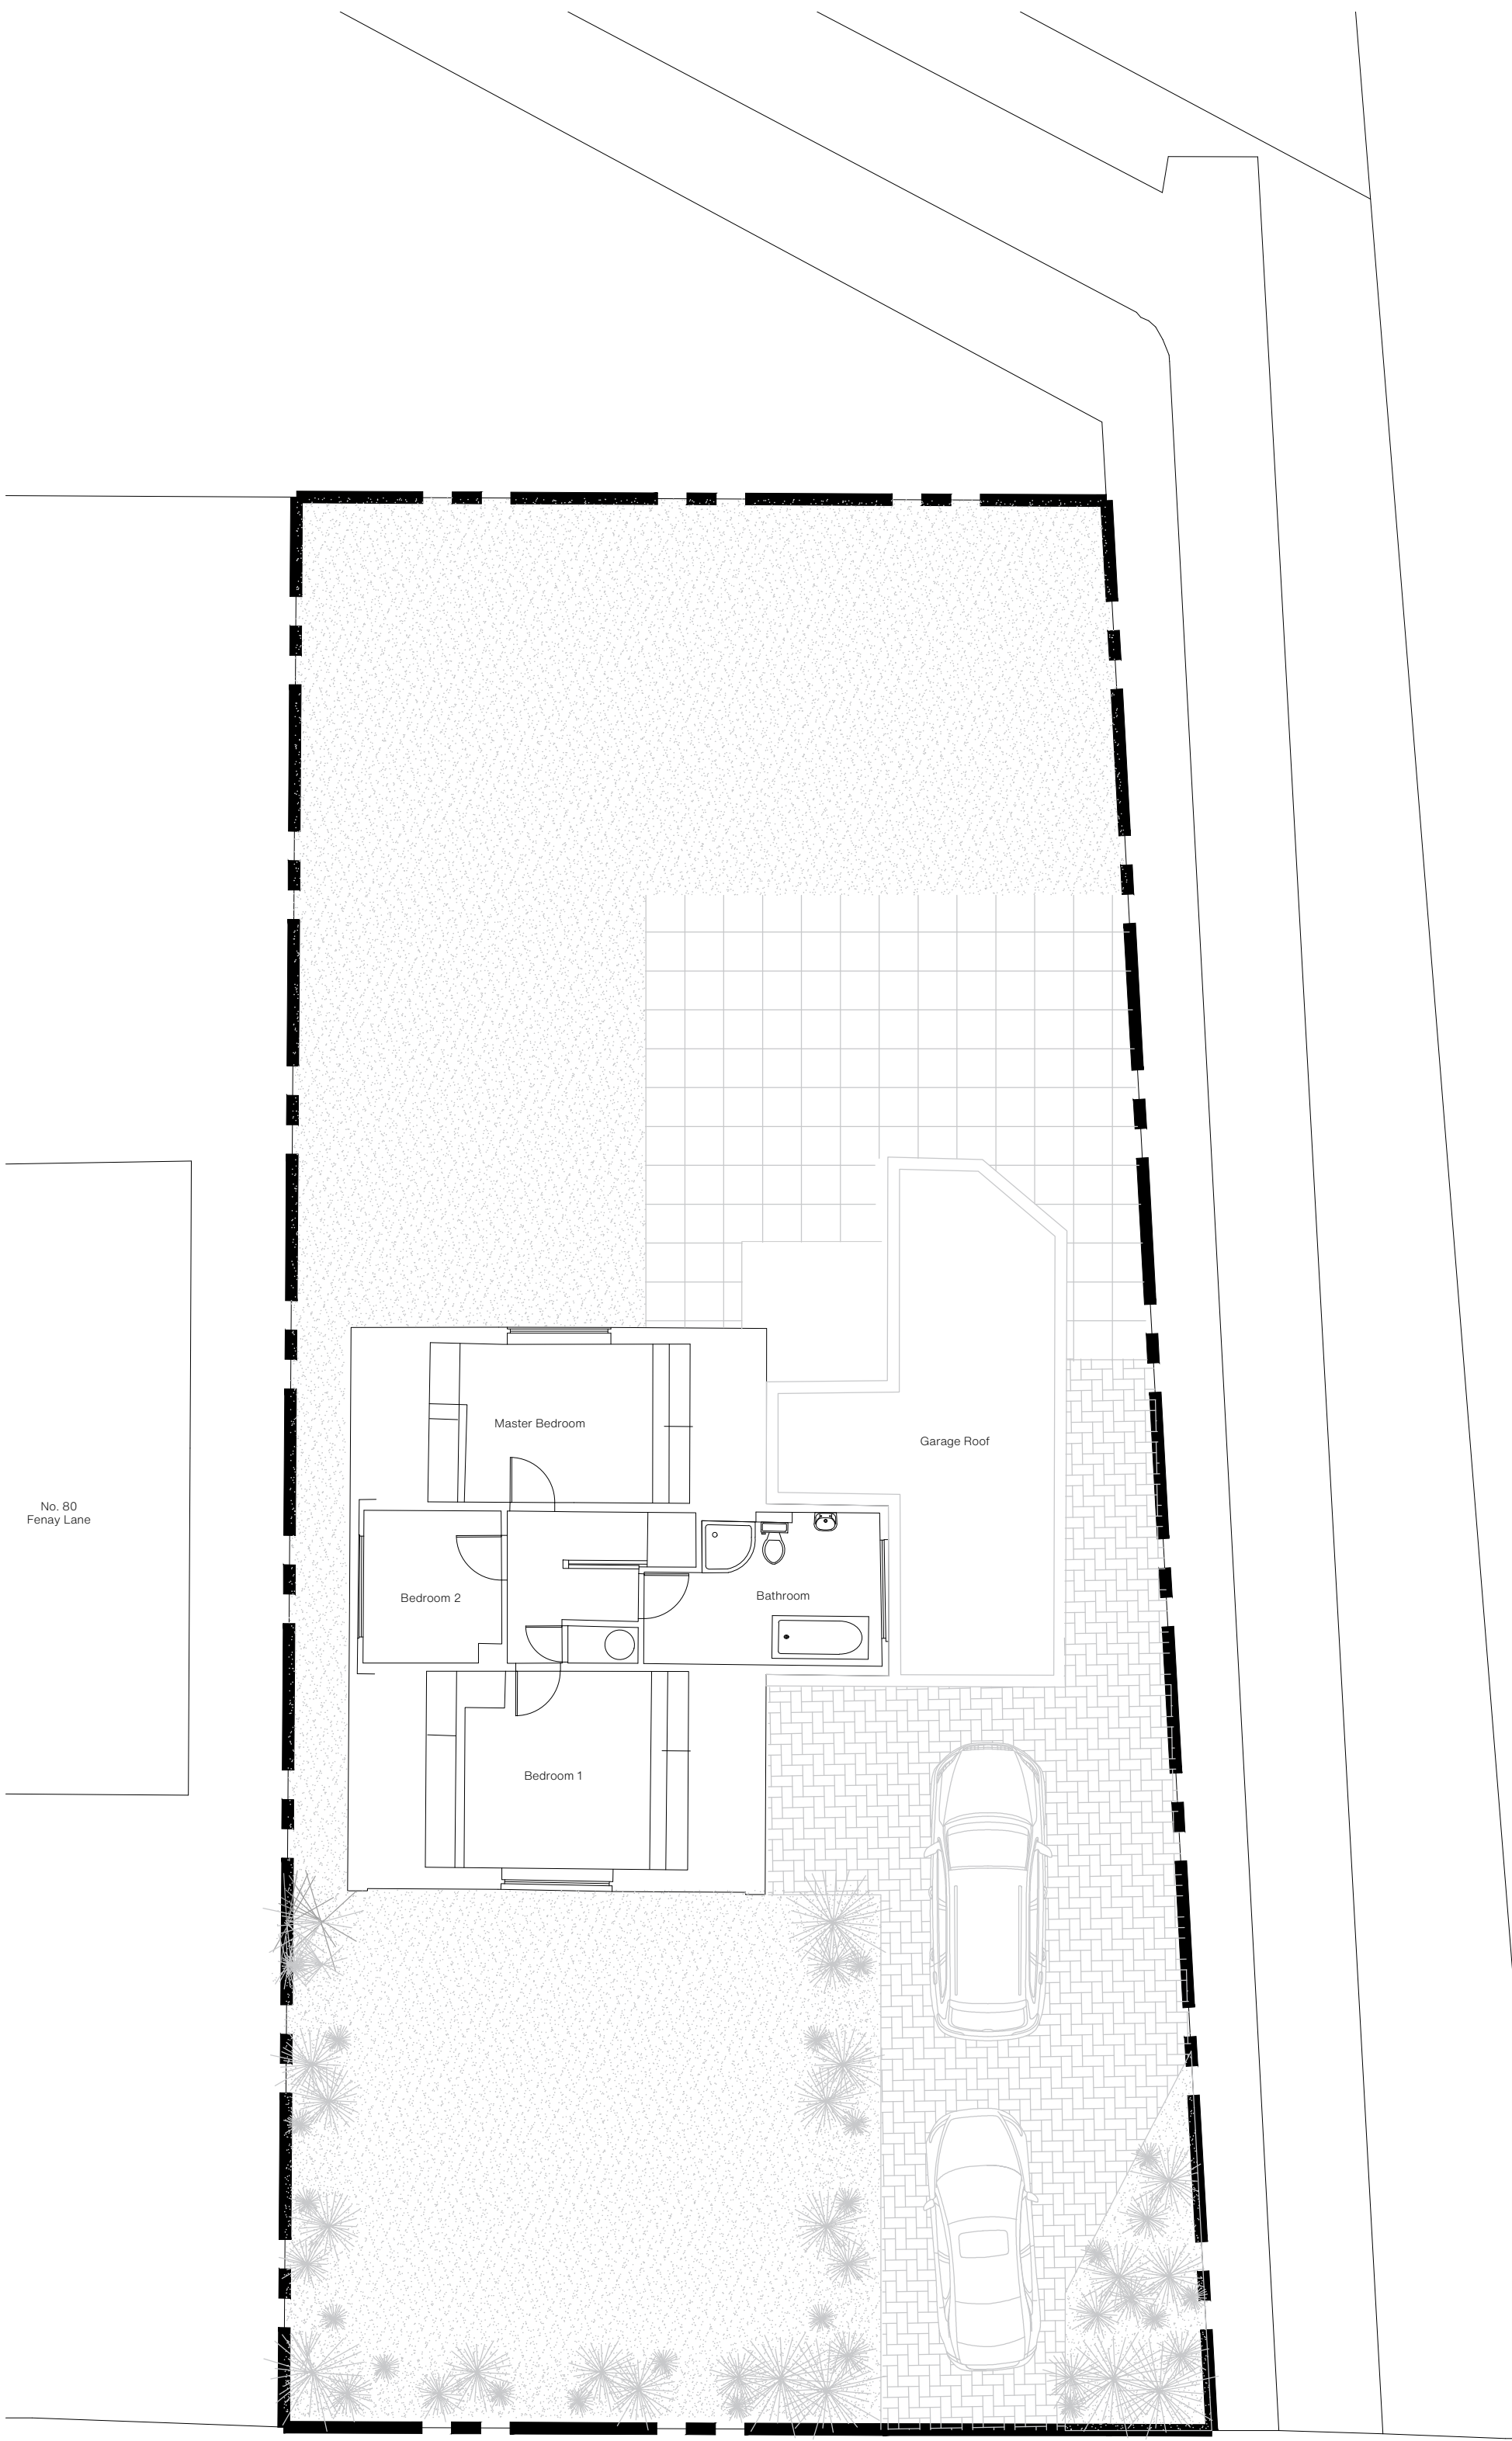

Existing First floor Plan
1:100 @ A1

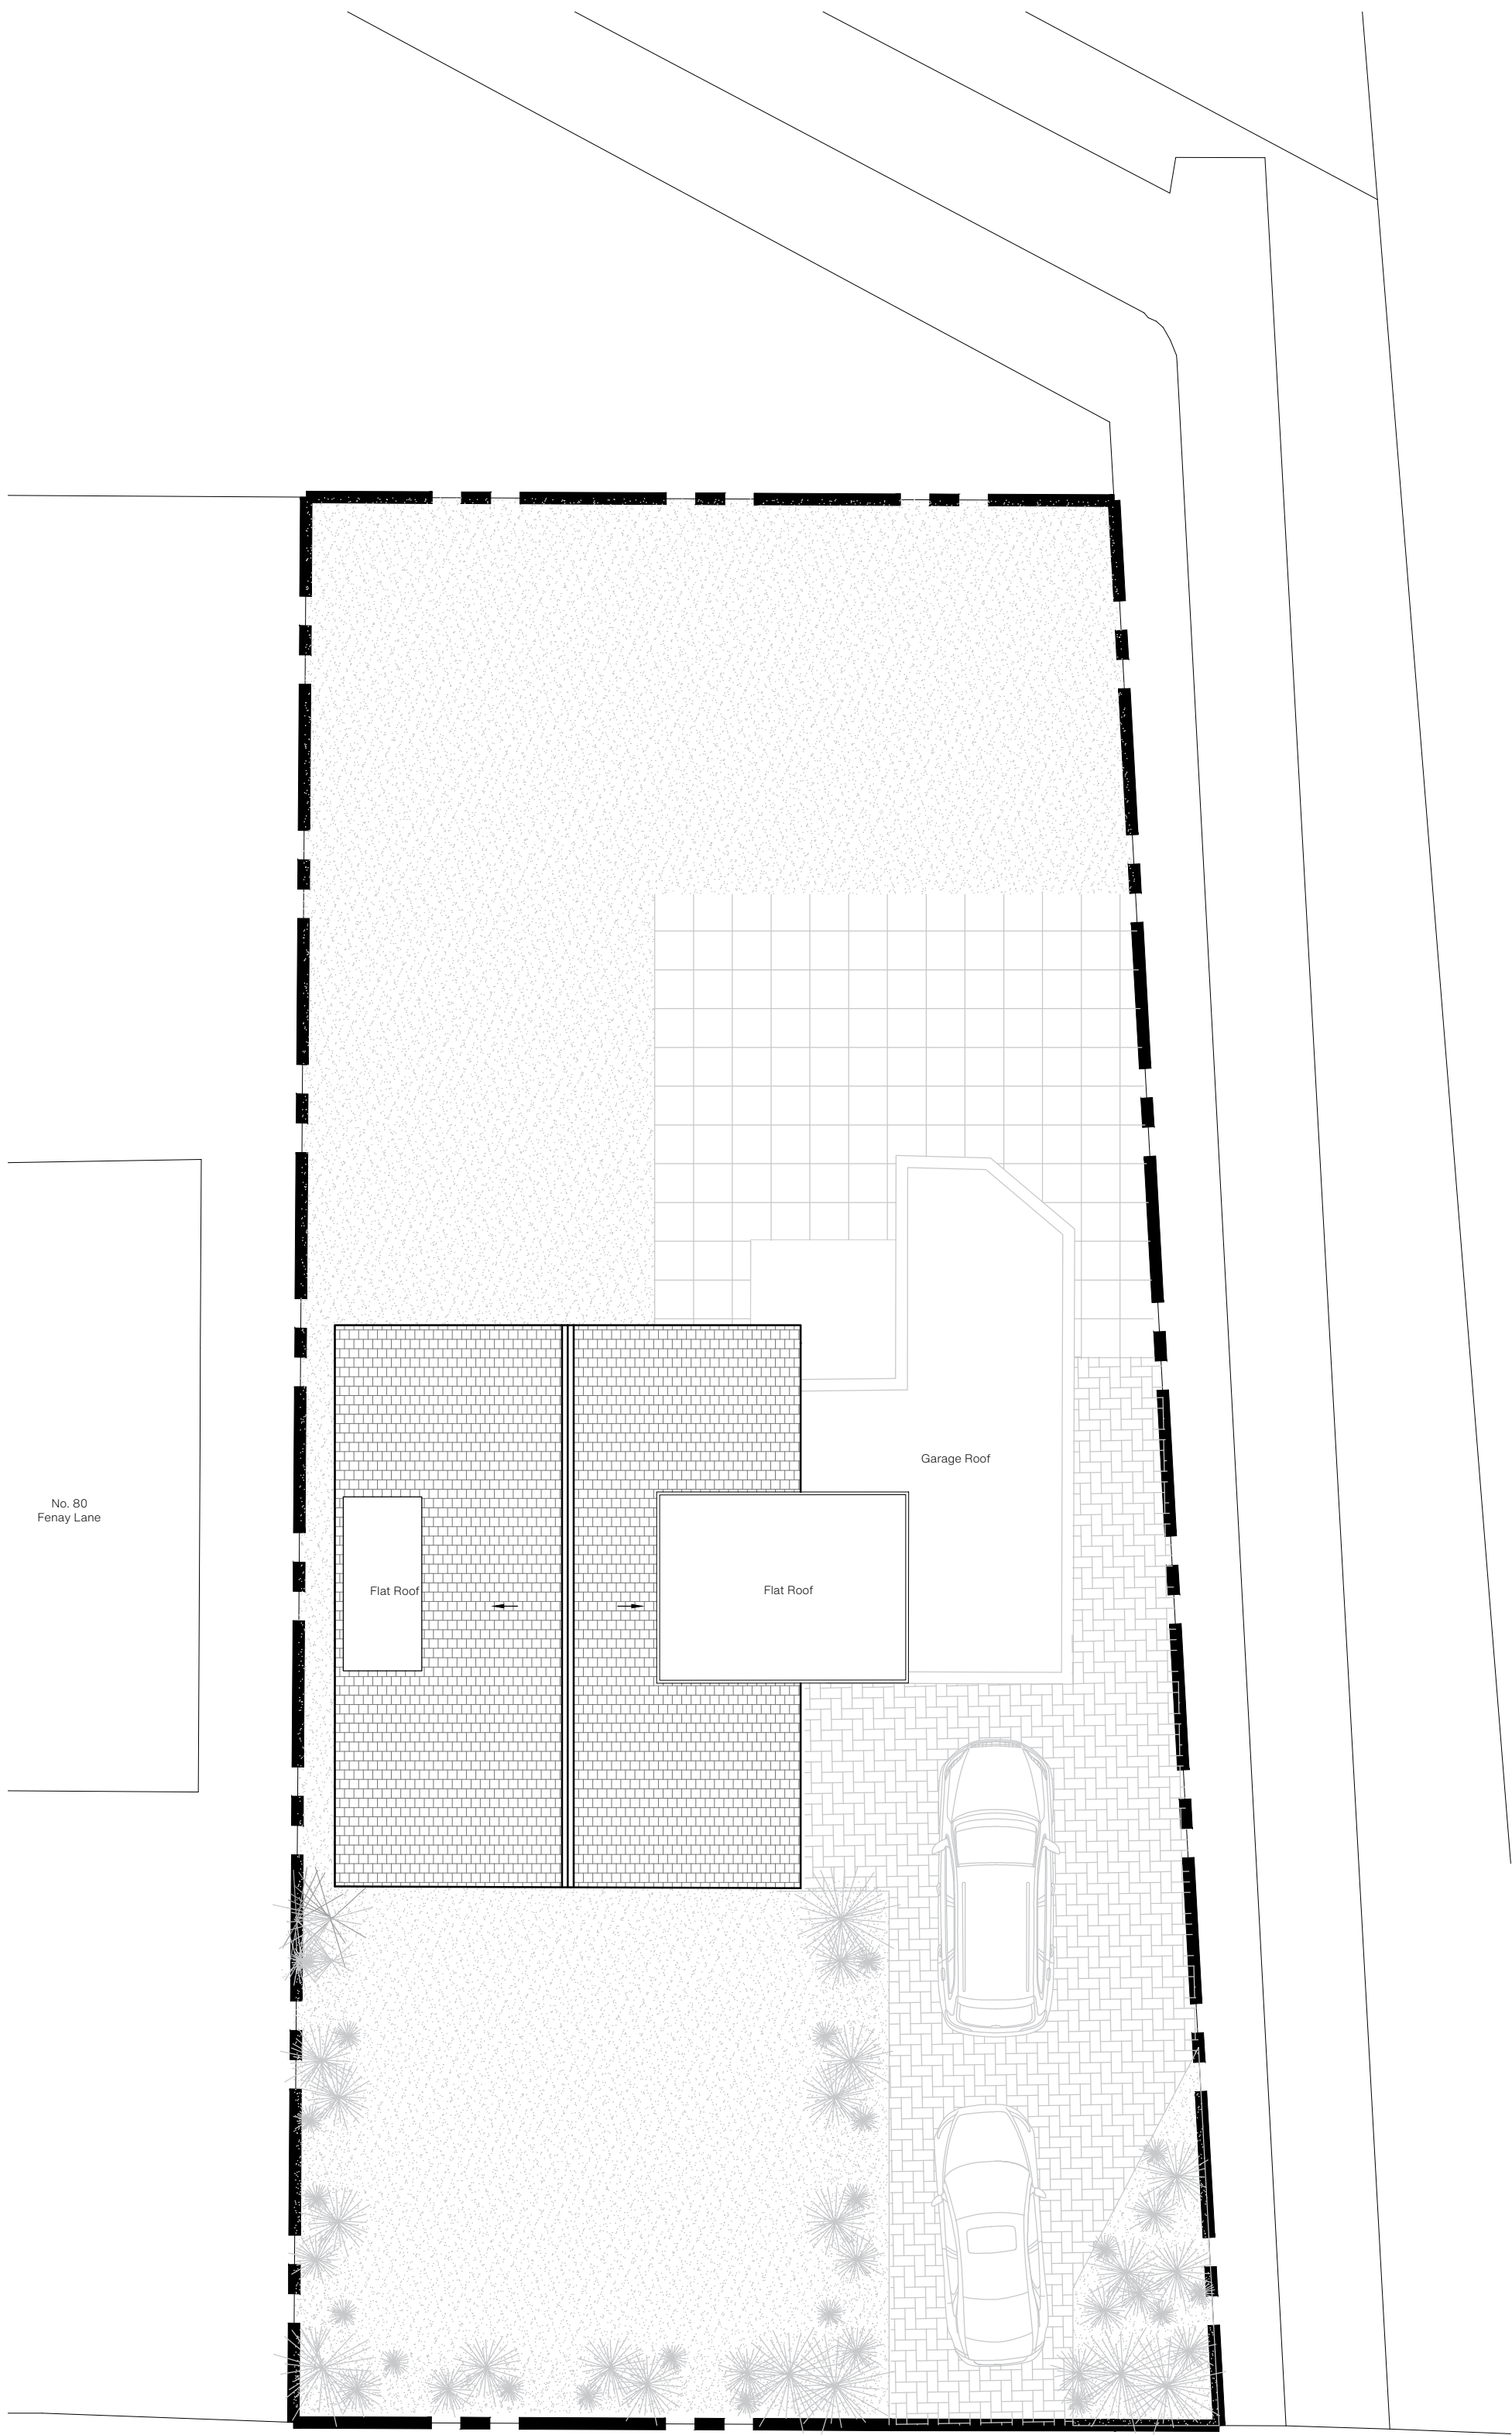

Existing Roof Plan
1:100 @ A1