




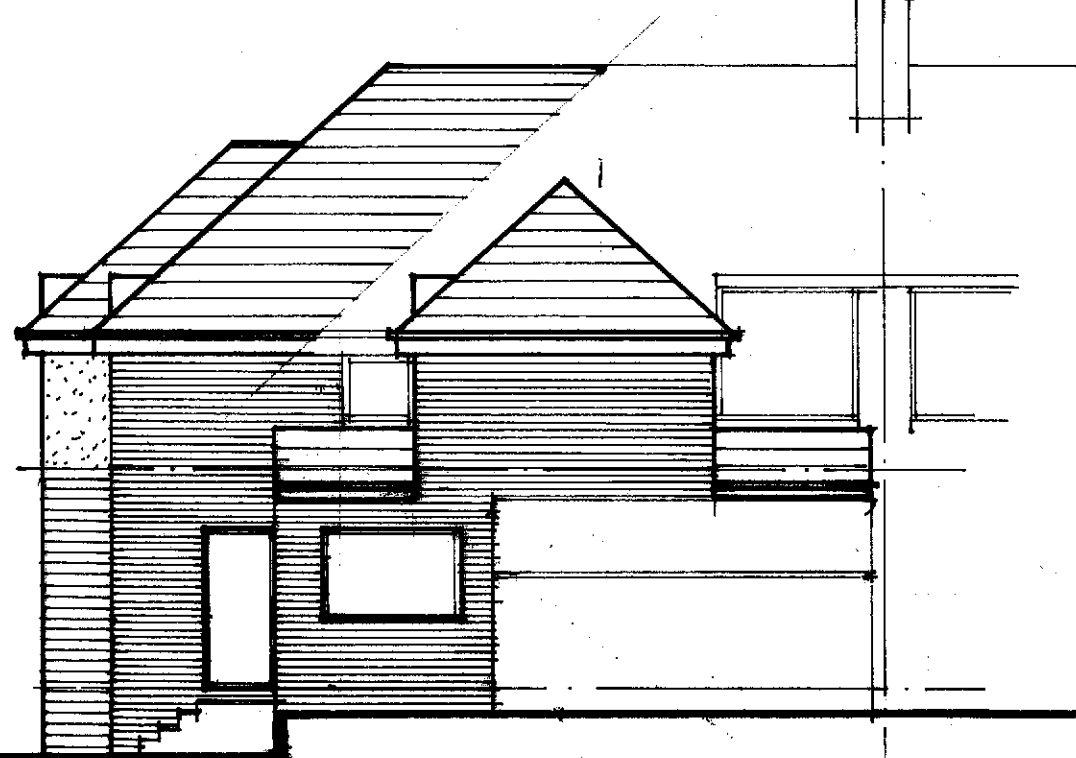


REAR 1:100

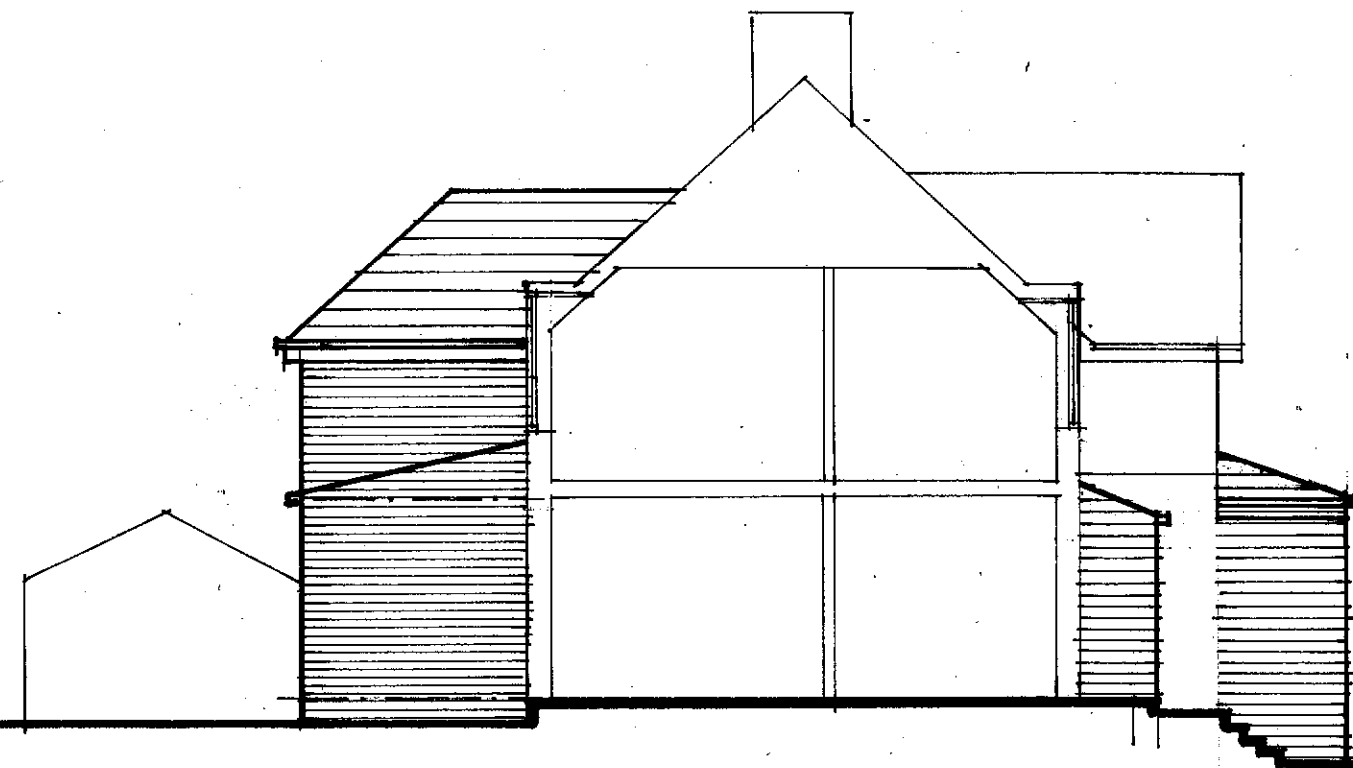

SIDE 1:100

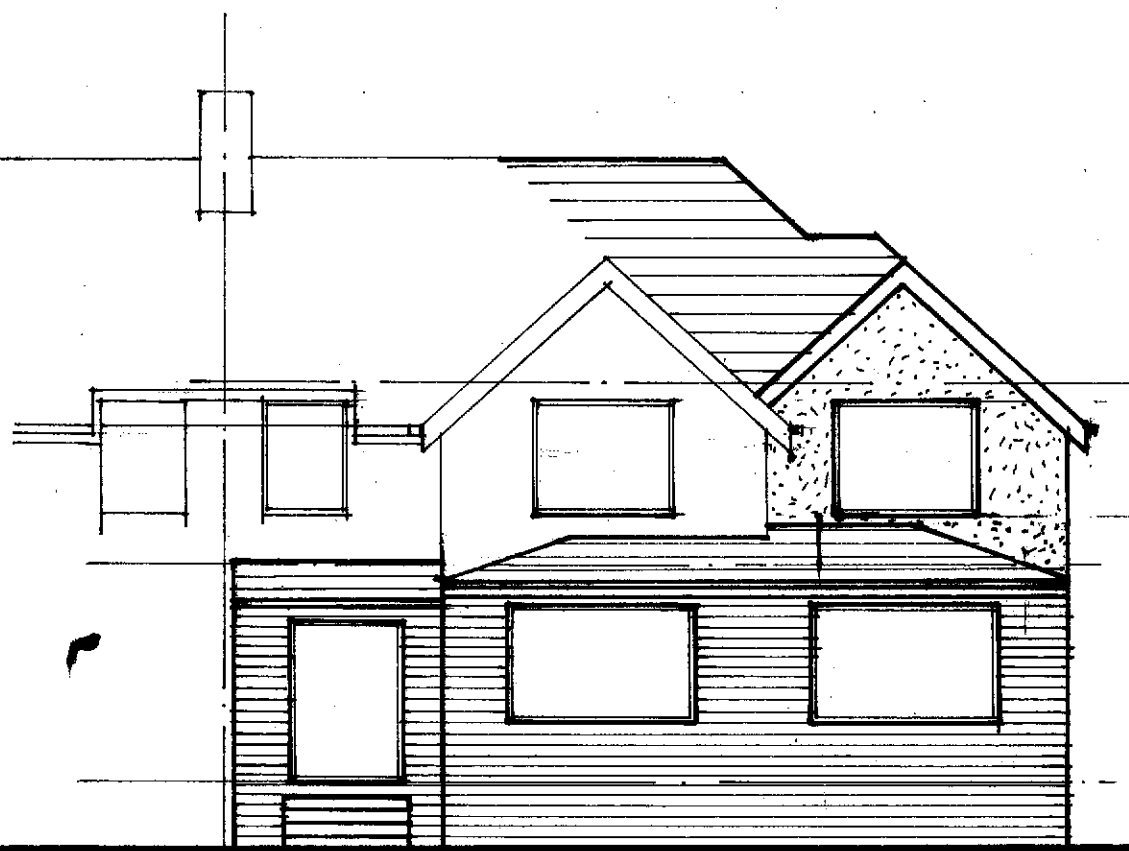

FRONT 1:100

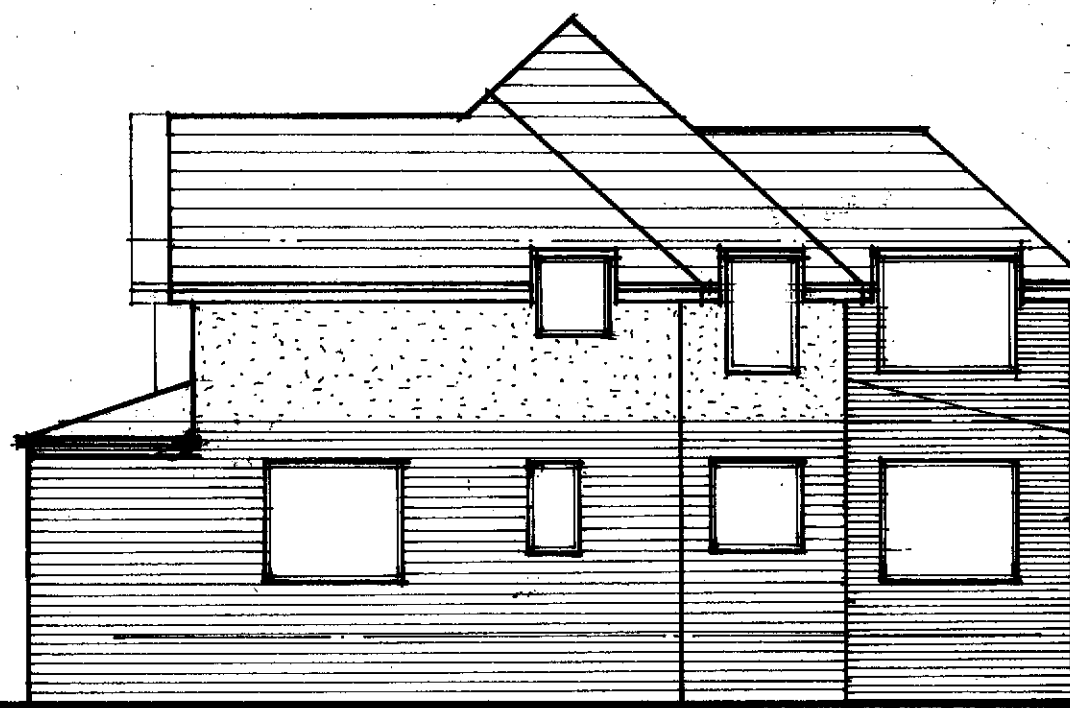

SIDE 1:100

CONC. ROOF TILES & FITTINGS
TO MATCH EXISTING.

RAINWATER GOODS, FASCIA &
SCOFFIT TO MATCH EXISTING.

UPVC WINDOWS & DOORS
TO MATCH EXISTING.

DECORATED RENDER TO COVER
FRONT & SIDE WALLS.

COURSED STONE TO FRONT &
SIDE WALLS.

BRICK WORK TO REAR WALL