






Existing front/north facing elevation (1:100)

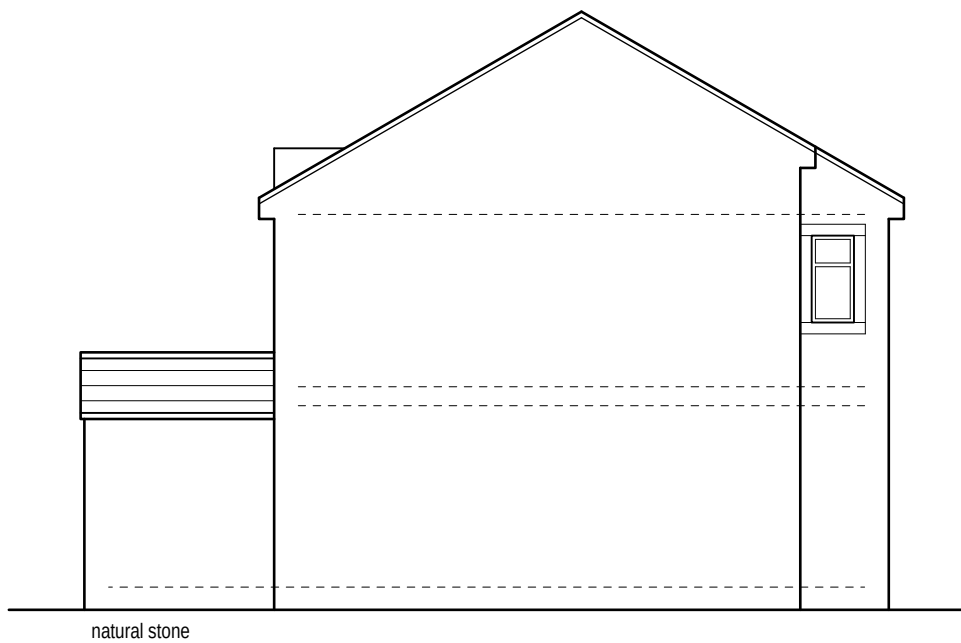


Existing side/west facing elevation (1:100)

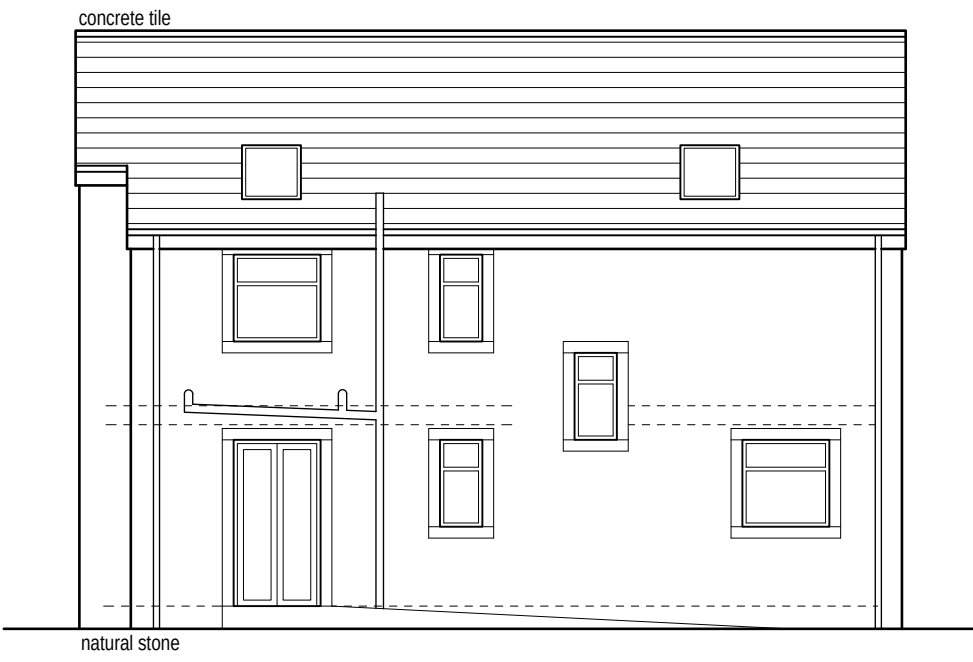


Existing rear./south facing elevation (1:100)

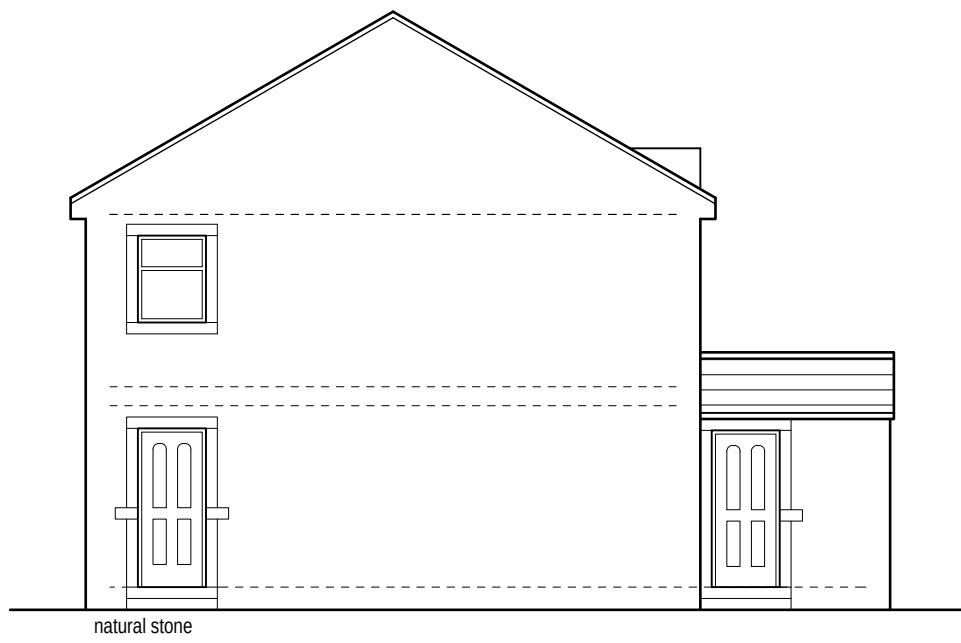


Existing side/east facing elevation (1:100)

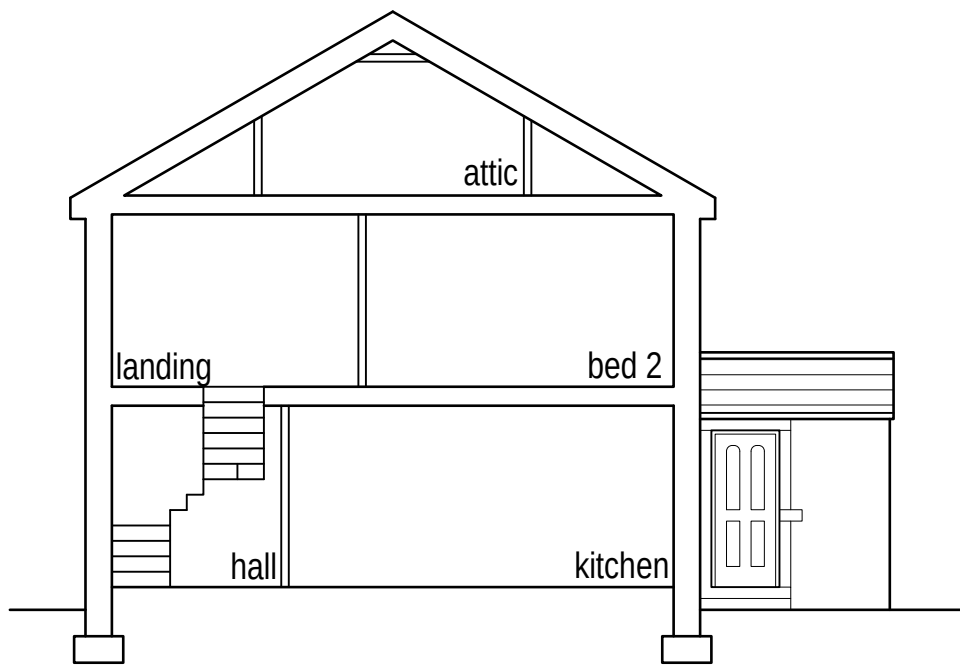


Existing cross section (1:100)

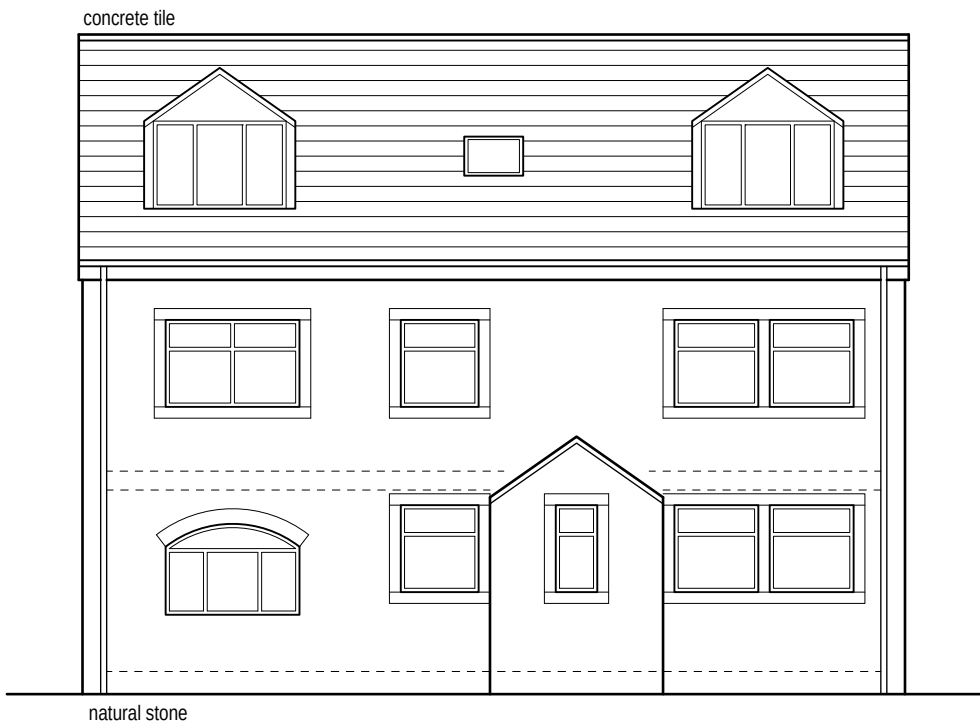


Proposed front/north facing elevation (1:100)

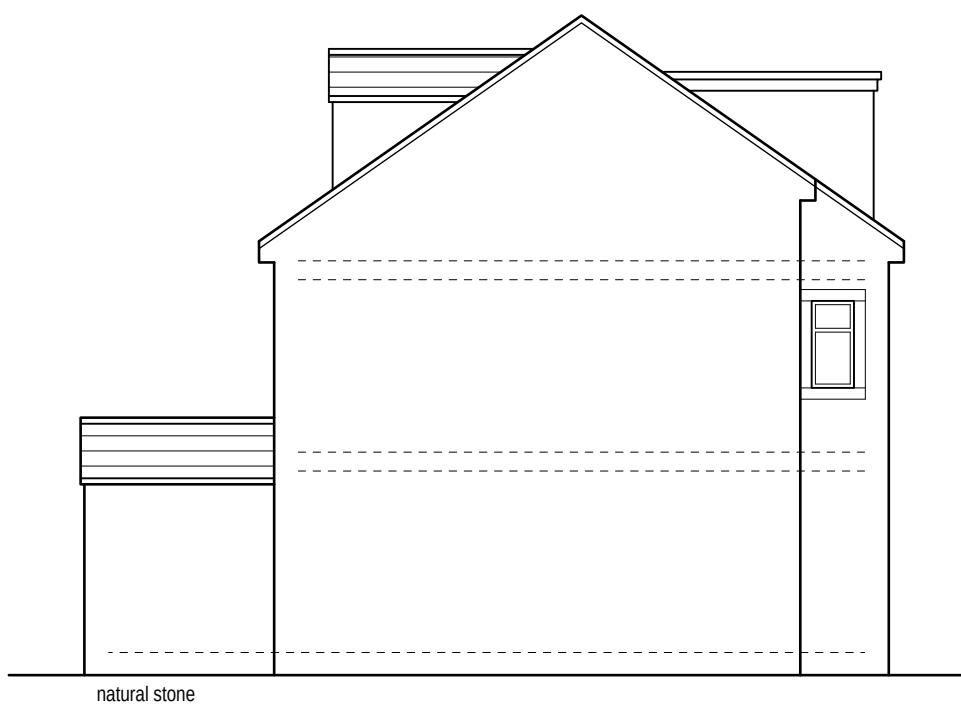


Proposed side/west facing elevation (1:100)

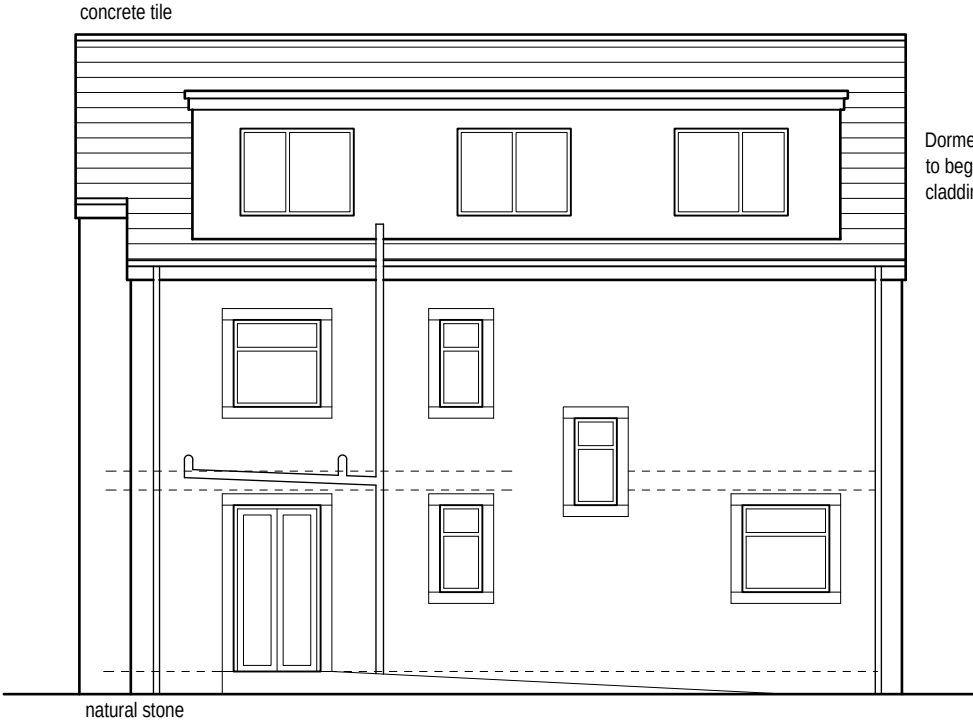


Proposed rear./south facing elevation (1:100)

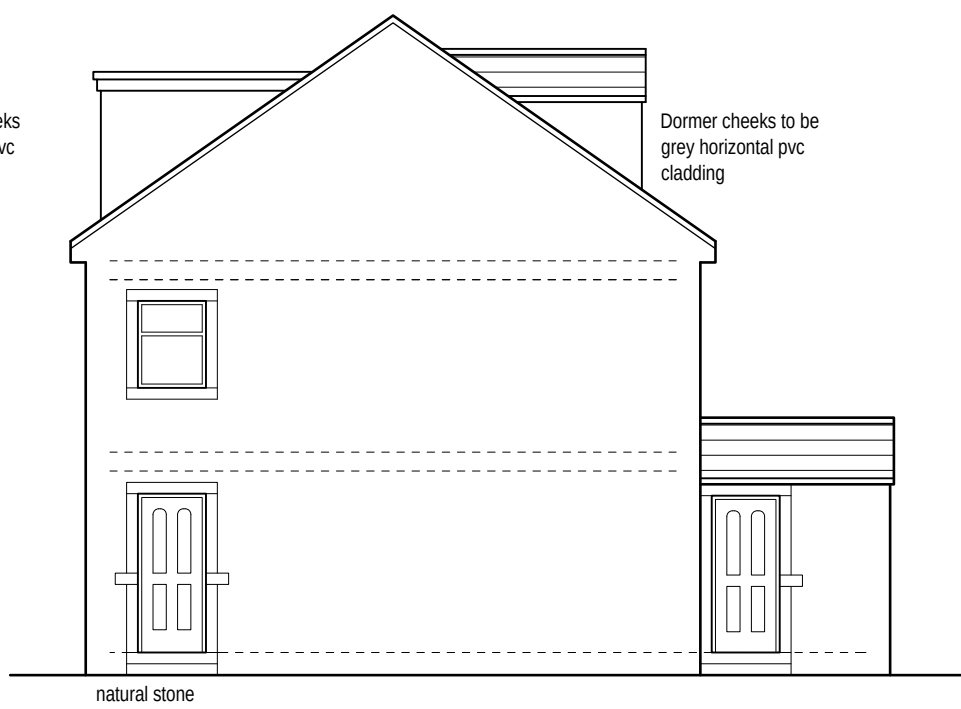


Proposed side/east facing elevation (1:100)

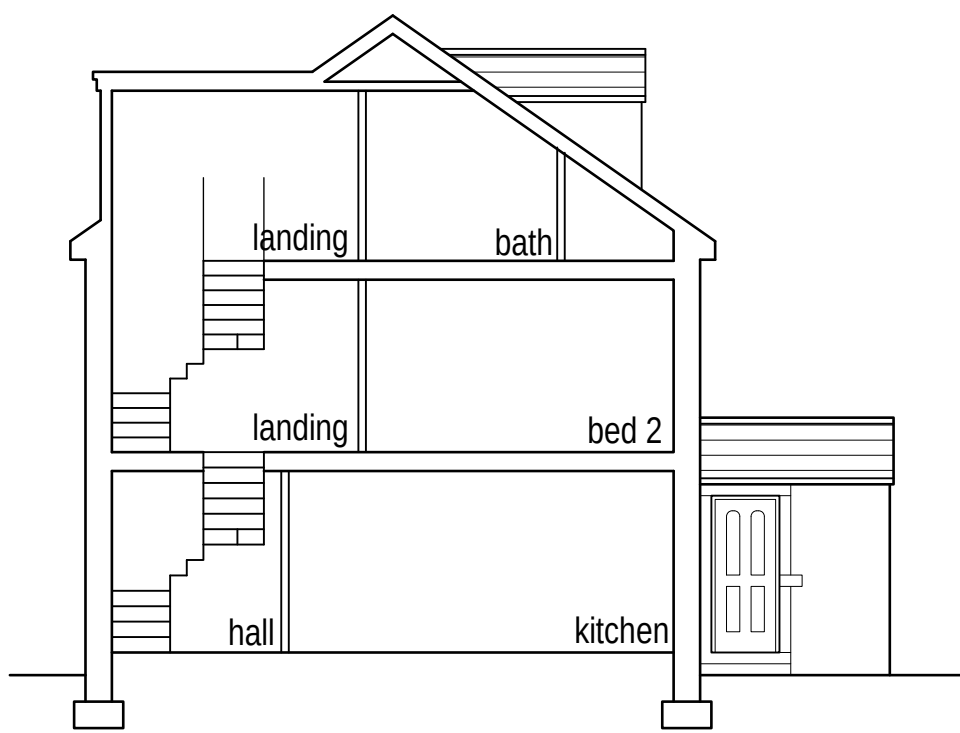


Proposed cross section (1:100)

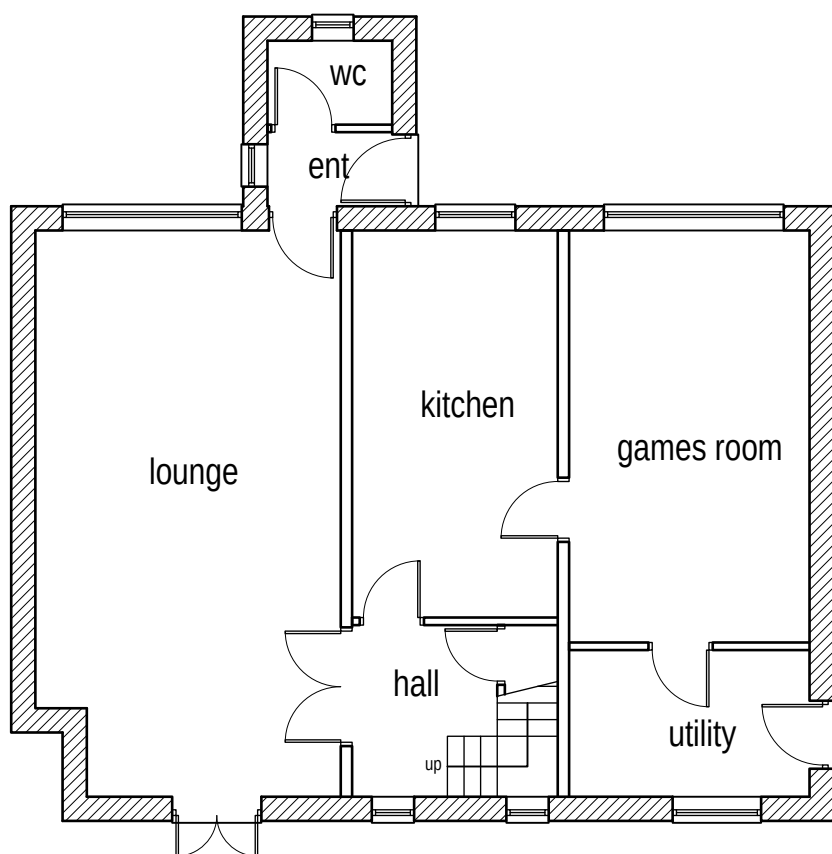


Existing ground floor layout (1:100)

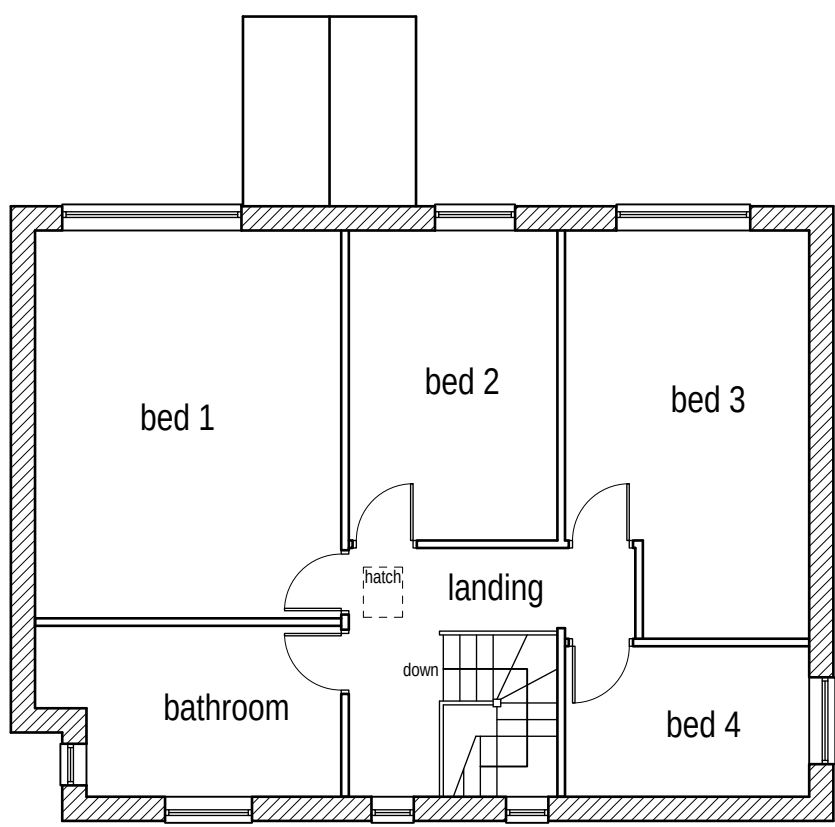


Existing first floor layout (1:100)

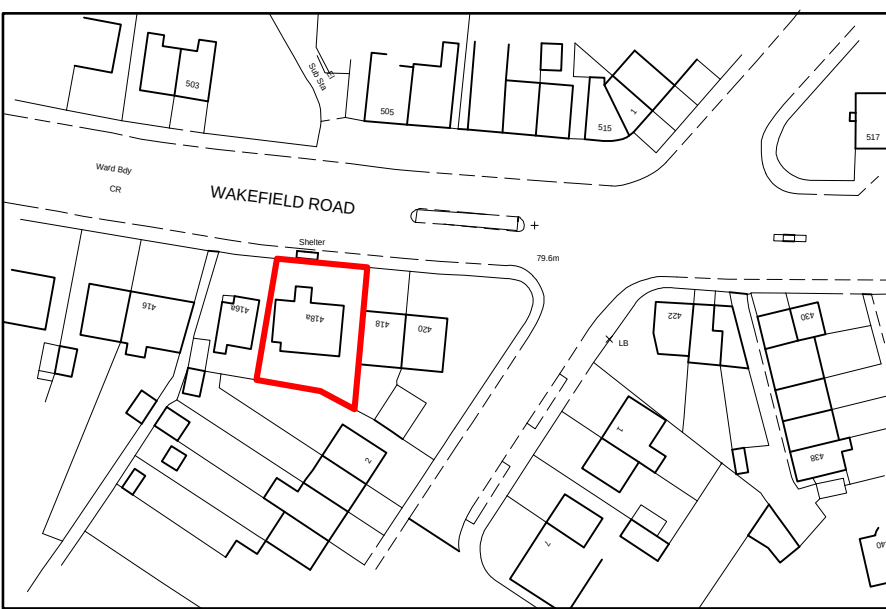


Location plan (1:1250)

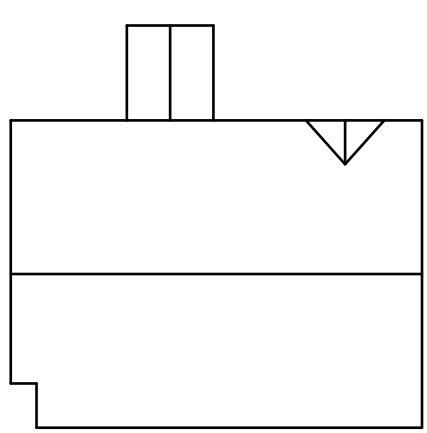

Existing roof plan (1:200)

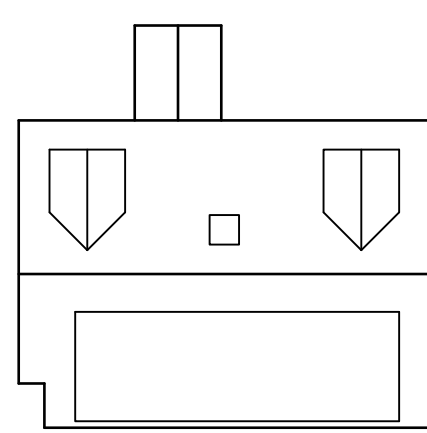

Proposed roof plan (1:200)

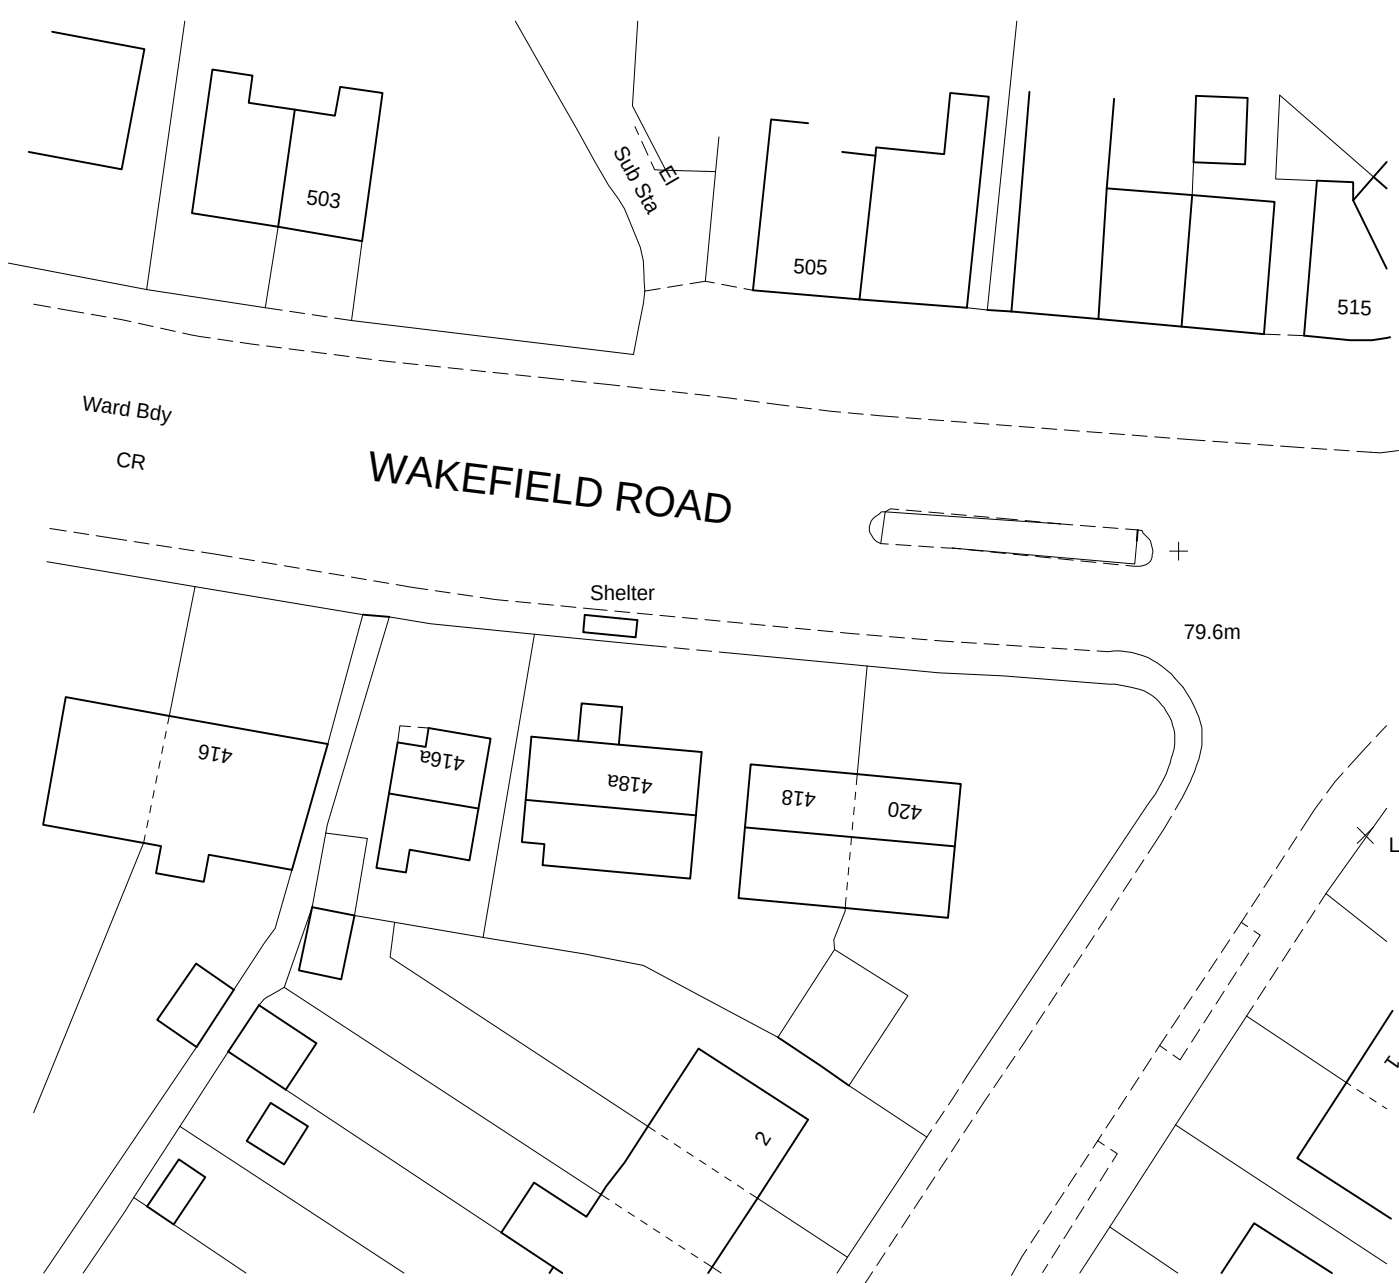

Block plan (1:500)



Colne Valley Design
8 Meadow Lane
Slaithwaite
Huddersfield HD7 5EX

Tel: 01484 842097
Mobile: 07867 803312
E-mail: mitchell@sbhomes.co.uk

Proprietor: S.A. Mitchell (A/CIOB)

Project
Proposed raising of roof and dormer roof extension.

For
Ibrat Sultana.

Address
418a Wakefield Road
Huddersfield
HD5 9XJ.

Title
Planning Drawing.

Job No.
24 J 37.

Drawing number
01.

Date
Oct 2024.