


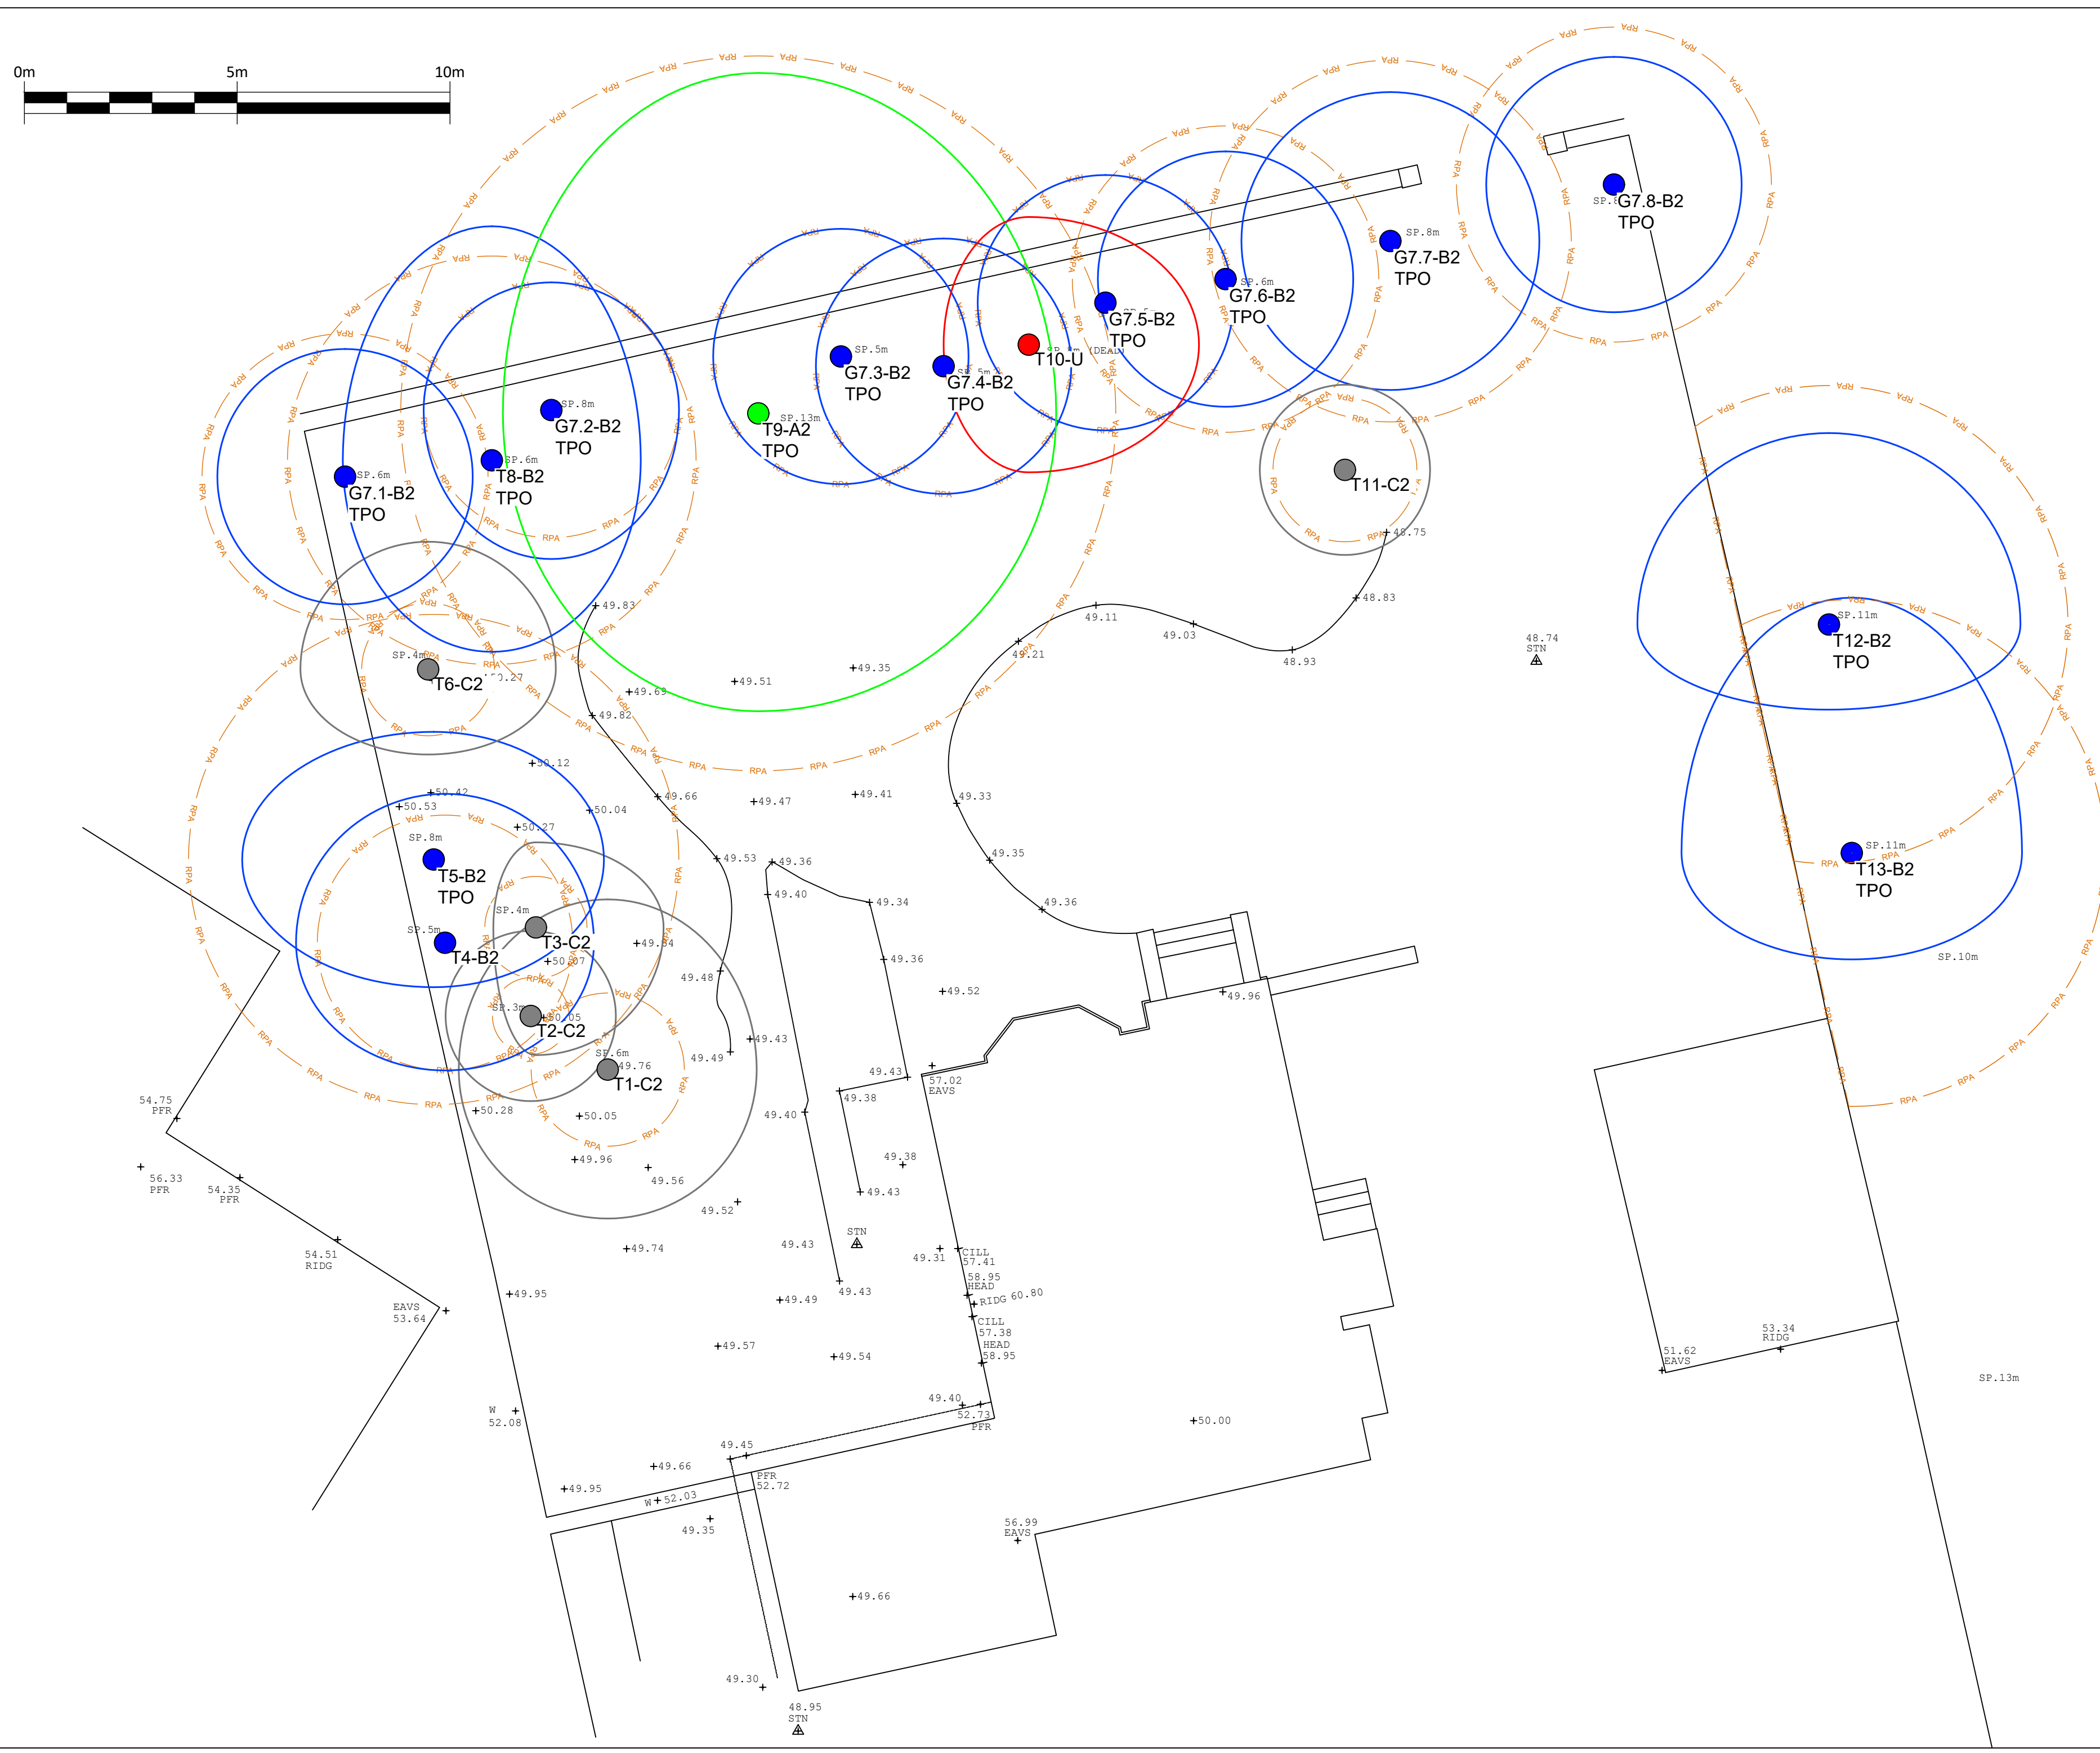

Key

Tree retention category A
High quality with an estimated life expectancy of at least 40 years

Tree retention category B
Moderate quality with an estimated life expectancy of at least 20 years

Tree retention category C
Low quality with an estimated life expectancy of at least 10 years, OR young tree with a stem diameter below 150mm

Tree category U
Poor condition with an estimated life expectancy of less than 10 years

RPA
minimum Root Protection Area

Trees have been surveyed and categorized as per the recommendations and guidance in BS 5837:2012 Trees in relation to design, demolition and construction.

This drawing is to be read in conjunction with the Arboricultural Survey report.

This drawing is to be reproduced in colour.

FOR INFORMATION

Rev.	Date	Comments	Drawn	Chkd
-	-	-	-	-

Smeeden Foreman Ltd does not accept liability for any deviation to our drawings or specification. This Drawing is copyright and may not be reproduced in whole or part without written authority. Do not scale off this drawing.

Landscape Architecture
Ecology
Arboriculture

www.smeedenforeman.co.uk
Wakefield Manchester Milton Keynes Reading London Harrogate

Client

Mrs Alison Taylor

Project Title

209 Scar Lane
Milsnbridge

Drawing Title

Tree Constraints Plan

Drawn	Checked	Scale @A2	BIM Status	Date
DR	Checker	1:100	NA	01/25

Drawing Status	Rev.	SF Project No
Drawing Status	-	21603

Project No.	Originator	Volume	Level	Type	Role	Number
21603	SFH	XX	XX	DR	L	TC01