

 



PLAN VIEW WITHOUT BALCONY

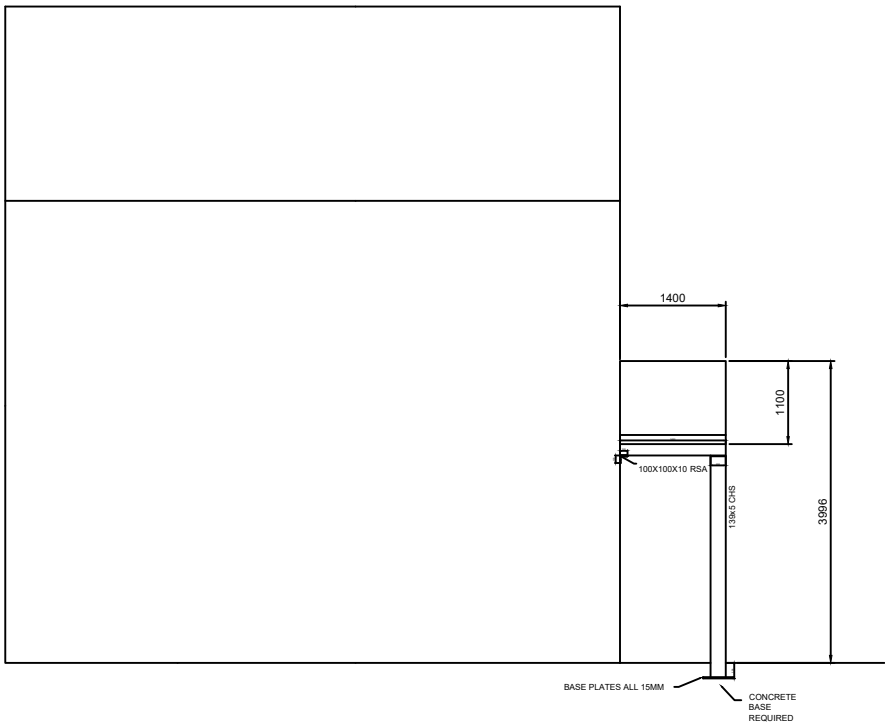

PLAN VIEW WITH BALCONY

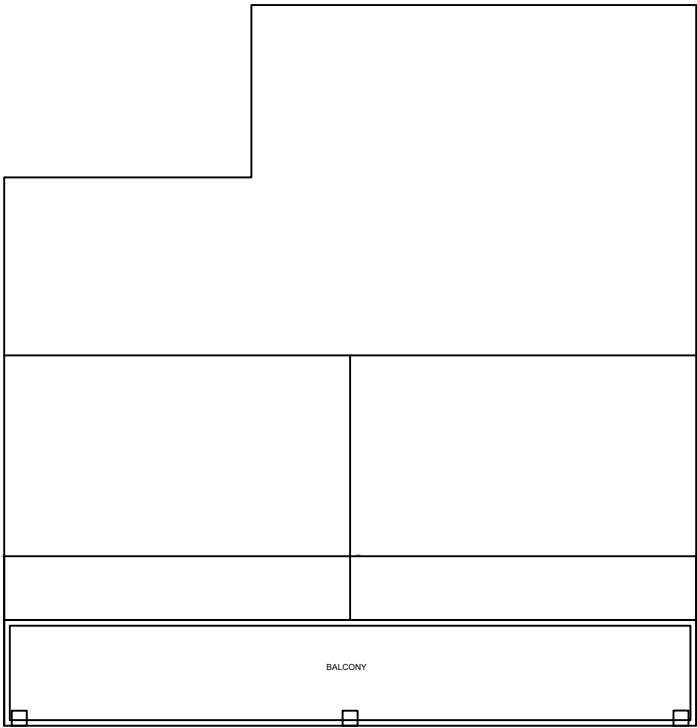

SIDE VIEW

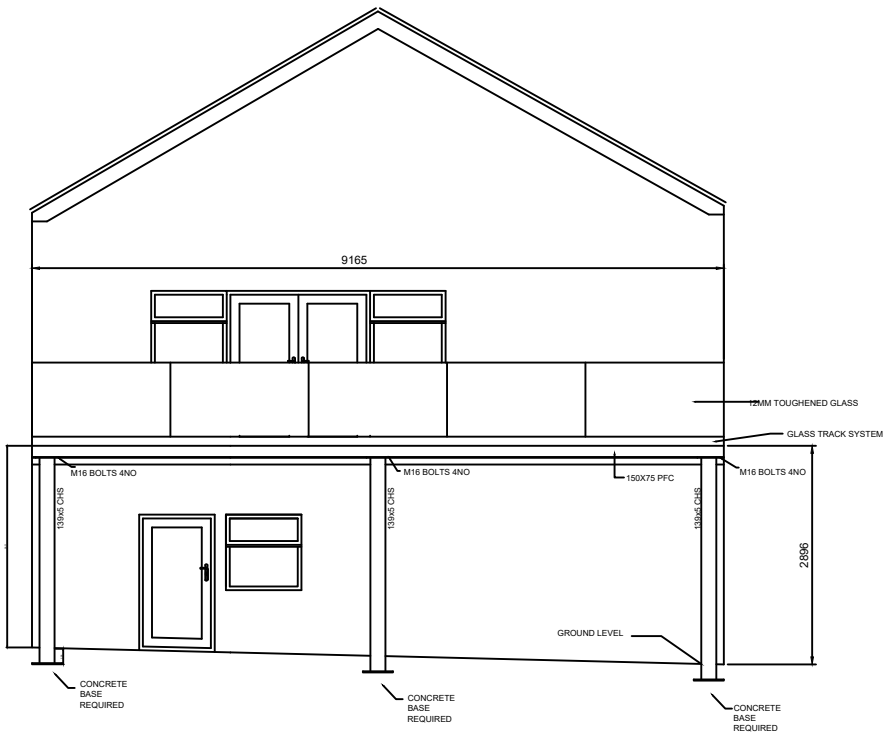

ELEVATION VIEW

|  |  
|--|--|--|--|----|---------|--|--|--|-----------------------------------------------------------------------|-------------------------------------------|--------------------------------------------|-----------------------------------------------------------------------------------------------|--------------------------------------------------------------------------------------------------|--|--|--|---|----------------|----|--|--|
|  |  |  |  |    | TITLE : |  |  |  | ANY NDT TESTING TO BE IN ACCORDANCE WITH TABLE 24 EN1090-2            | SURFACE FINISH IN MICRONS TO BS 1134-1990 | SYMBOLS AND DIMENSIONS ETC. TO BS 308-1993 | FABRICATION TOLERANCE :<br>UPTO 300mm ±1.0mm<br>300mm TO 1000mm ±2.0mm<br>ABOVE 1000mm ±3.0mm | DRAWN xxx                                                                                        |  |  |  | DATE -   | SCALE : 1 : 50 | A1 |  |  |
|  |  |  |  |    | -       |  |  |  | ALL WELD 26mm C.F.W. U.S.O.                                           | UNDIMENSIONED RADII - 1mm                 | WELDING TO EN 1011                         | UNTOLERANCED MACHINE DIMENSIONS ±0.25mm                                                       | TRACED                                                                                           |  |  |  | DATE   | CLIENT : -     |    |  |  |
|  |  |  |  |    |         |  |  |  | ALL STEELWORK TO COMPLY WITH UKCA/CE MARKING EXECUTION CLASS 2 (EXC2) | WELD SYMBOLS TO ISO 2553                  | MARK WITH PART NUMBER AND ISSUE            |                                                                                               | CHECKED                                                                                          |  |  |  | DATE   | PROJECT :      |    |  |  |
|  |  |  |  |    |         |  |  |  |                                                                       |                                           |                                            |                                                                                               | APPROVED                                                                                         |  |  |  | DATE   | -              |    |  |  |
|  |  |  |  |    |         |  |  |  |                                                                       |                                           |                                            |                                                                                               | DRAWING No. :                                                                                    |  |  |  |   | REV. :         |    |  |  |
|  |  |  |  |    |         |  |  |  |                                                                       |                                           |                                            |                                                                                               | XXXX - XXX                                                                                       |  |  |  |   | SHEET 1 OF 1   |    |  |  |
|  |  |  |  |    |         |  |  |  |                                                                       |                                           |                                            |                                                                                               | PROJECTION  |  |  |  |   |                |    |  |  |
|  |  |  |  |    |         |  |  |  |                                                                       |                                           |                                            |                                                                                               | ALL DIMENSIONS IN MILLIMETRES                                                                    |  |  |  |   |                |    |  |  |
|  |  |  |  |    |         |  |  |  |                                                                       |                                           |                                            |                                                                                               | REVISIONS                                                                                        |  |  |  | THIS DRAWING IS THE EXCLUSIVE PROPERTY OF PREMIER ENGINEERING LIMITED AND MUST NOT BE COPIED OR LENT WITHOUT PRIOR WRITTEN CONSENT AND SHALL BE RETURNED UPON REQUEST |                |    |  |  |
|  |  
|  |  |  |  | </ |         |  |  |  |                                                                       |                                           |                                            |                                                                                               |                                                                                                  |  |  |  |   |                |    |  |  |