




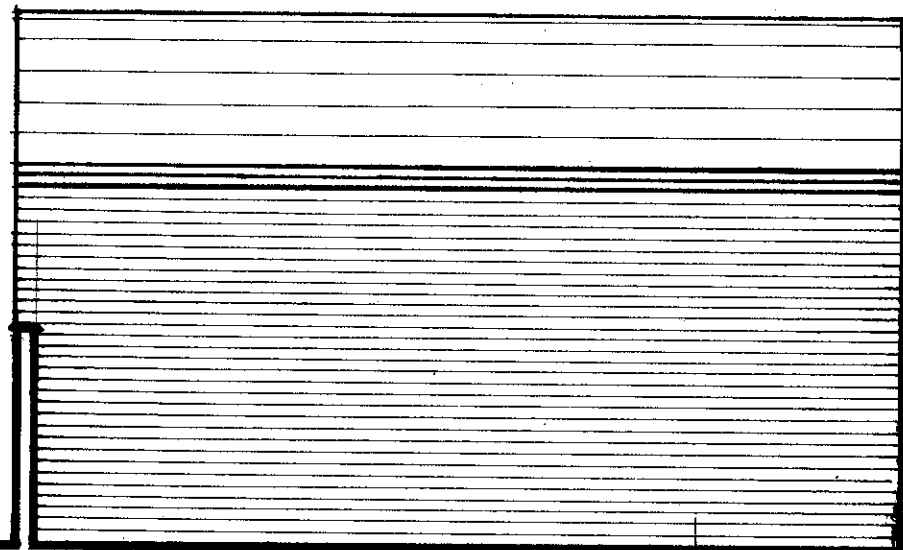

SIDE 1:50

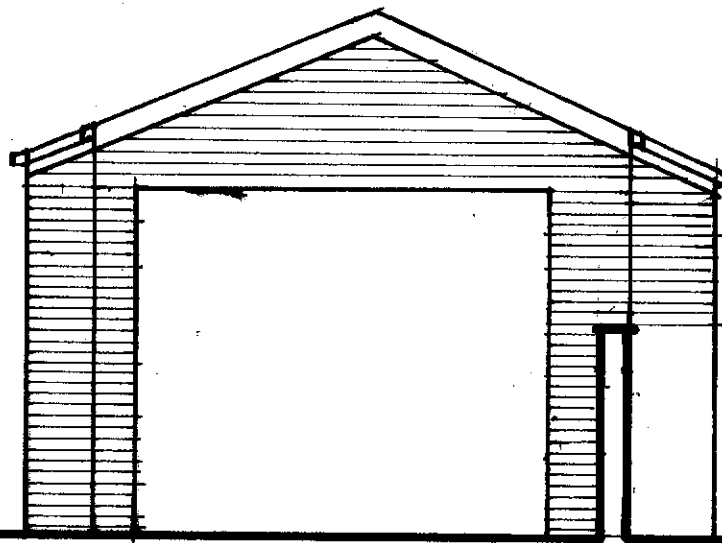


FRONT 1:50

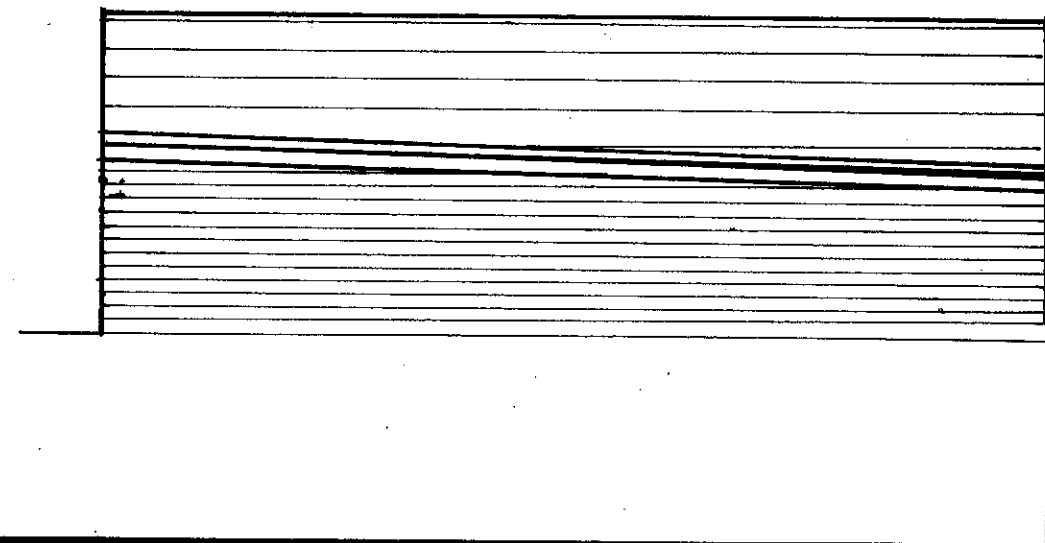


SIDE 1:50


REDLAND DOUBLE ROMAN CONC TILE TO MATCH EXTG.
UPVC RAINWATER GOODS & FASCIA TO MATCH EXTG.
FACING BRICK TO MATCH EXTG.

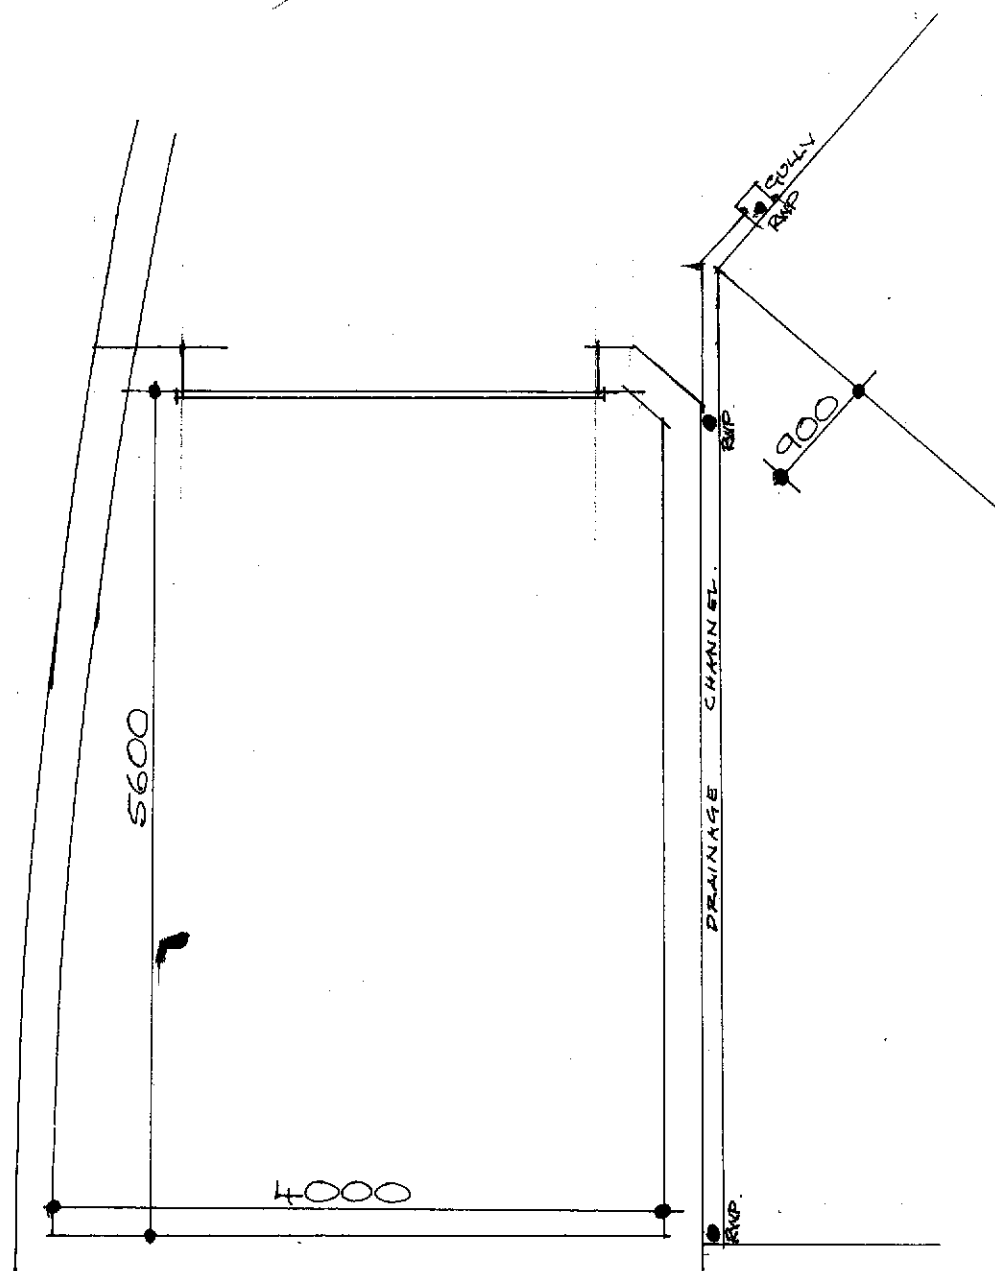


GROUND 1:50

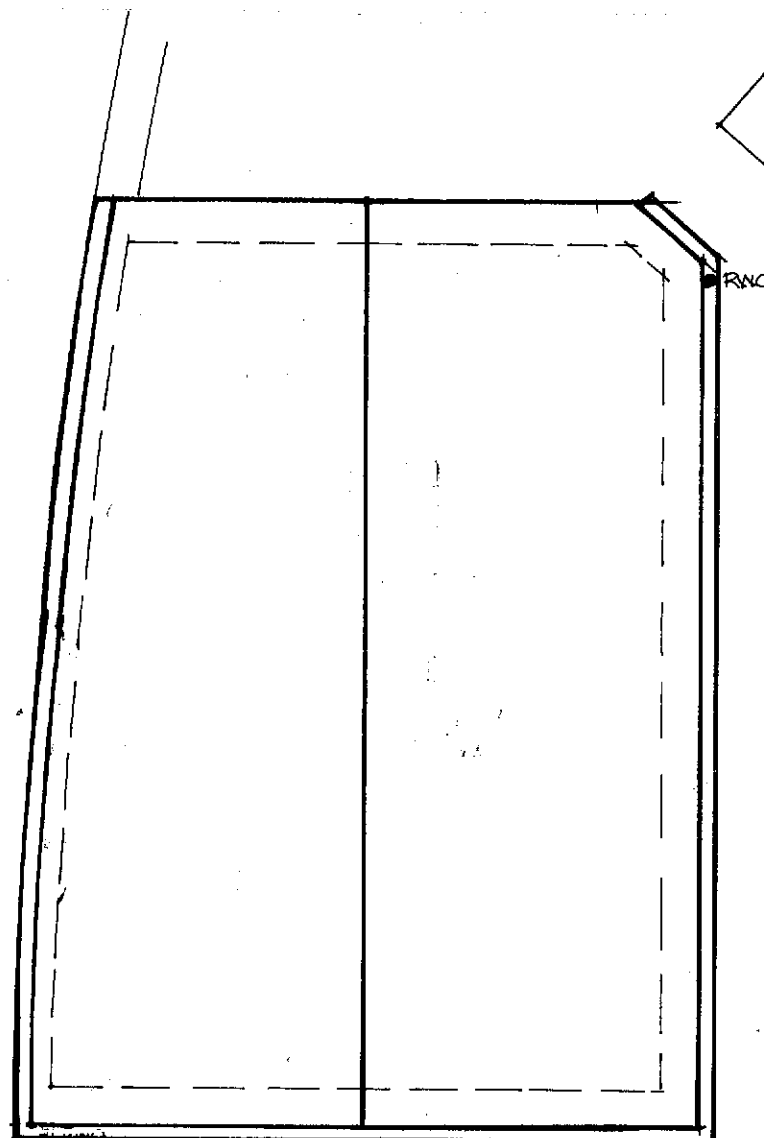

ROOF 1:50

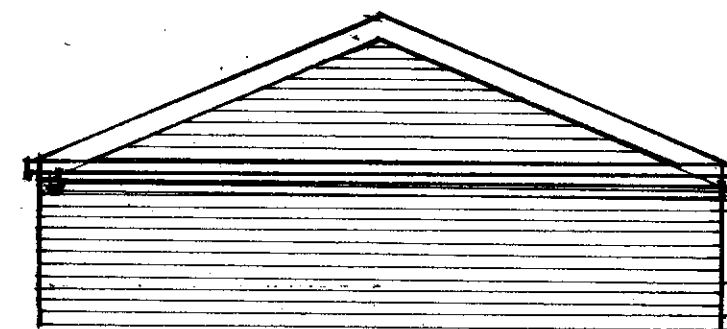

REAR 1:50

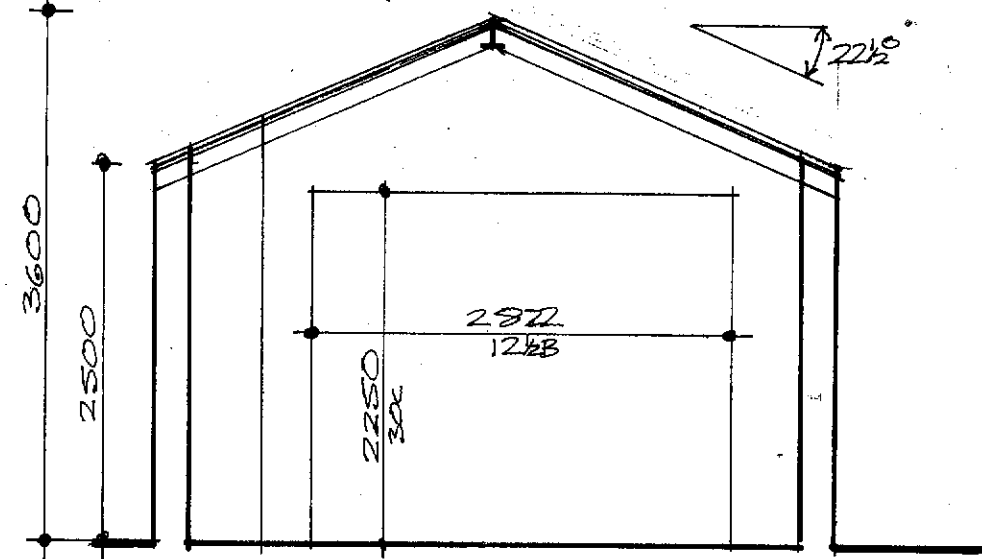

SECTION 1:50