



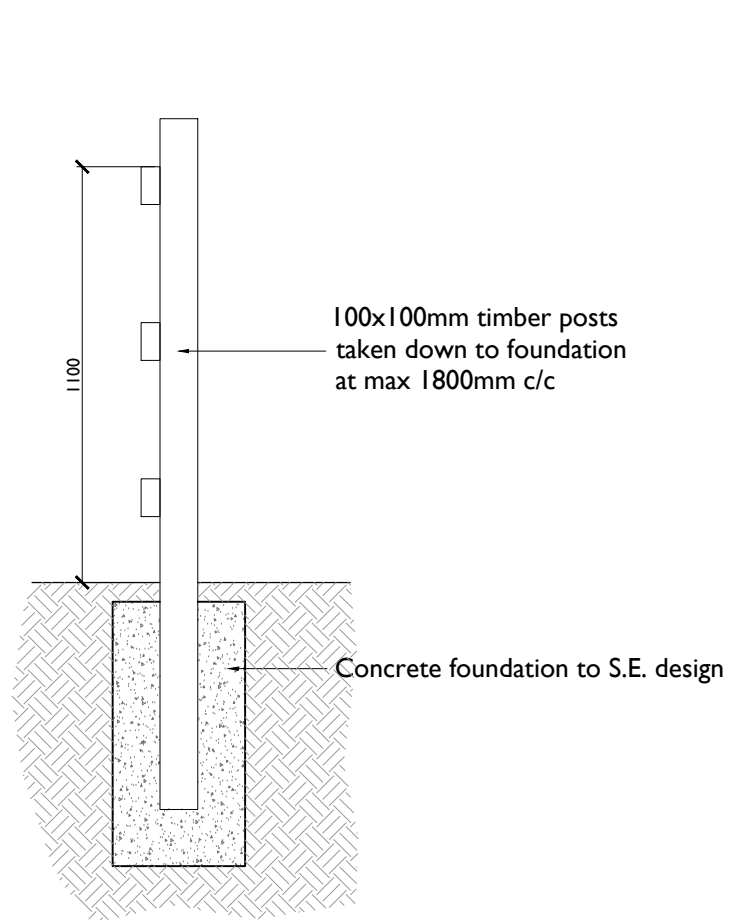

Section

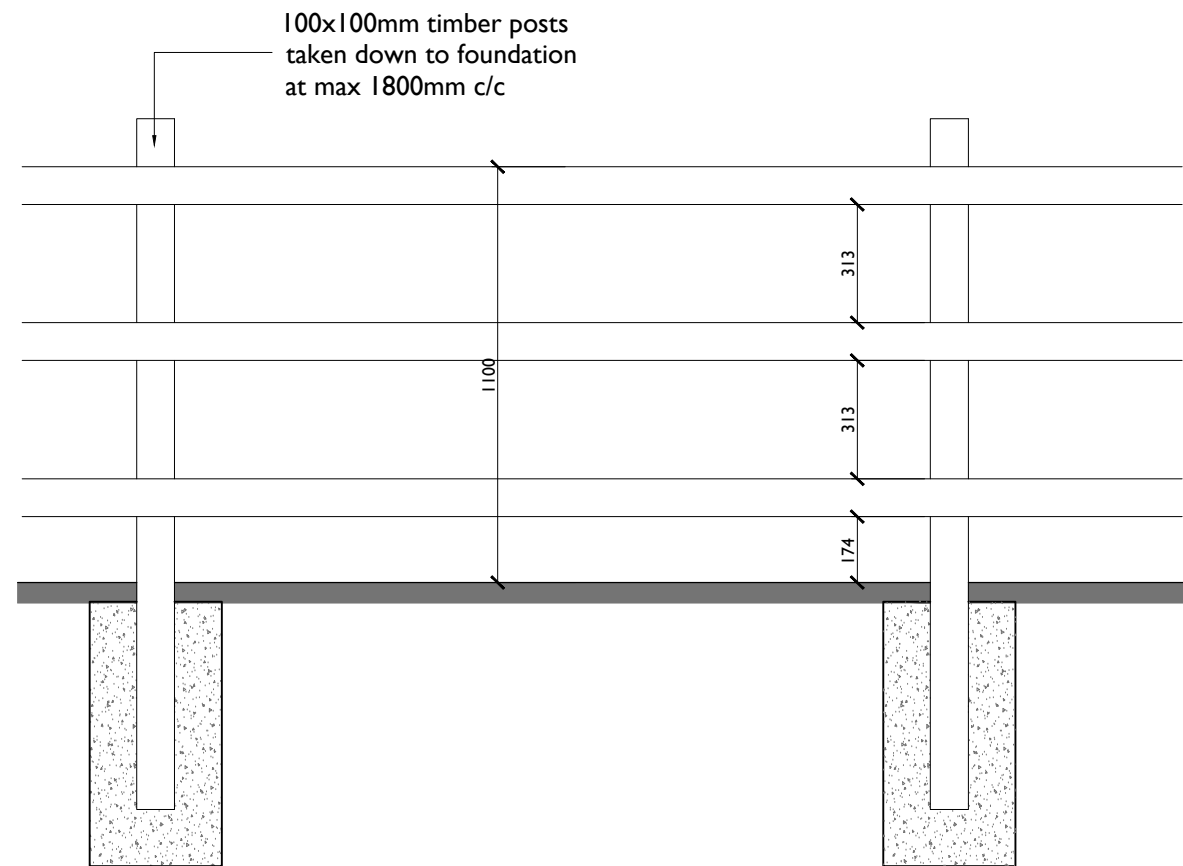

Typical Elevation

REV.	DESCRIPTION:	BY:	DATE:
STATUS:	CONSTRUCTION ISSUE		



Newett Homes
Thorp Arch Grange
Walton Road
Thorp Arch
Wetherby, LS23 7BA
Tel: 01937 543 599

PROJECT:
Standard Details
2023 Issue

DRAWING TITLE:
1.1m Post & Rail Timber Fence Detail

SCALE AT A3: 1:20	DATE: 25/01/24	DRAWN: JL	CHECKED:
DRAWING NO: NH/SD/S120/B/05	REVISION: .		