
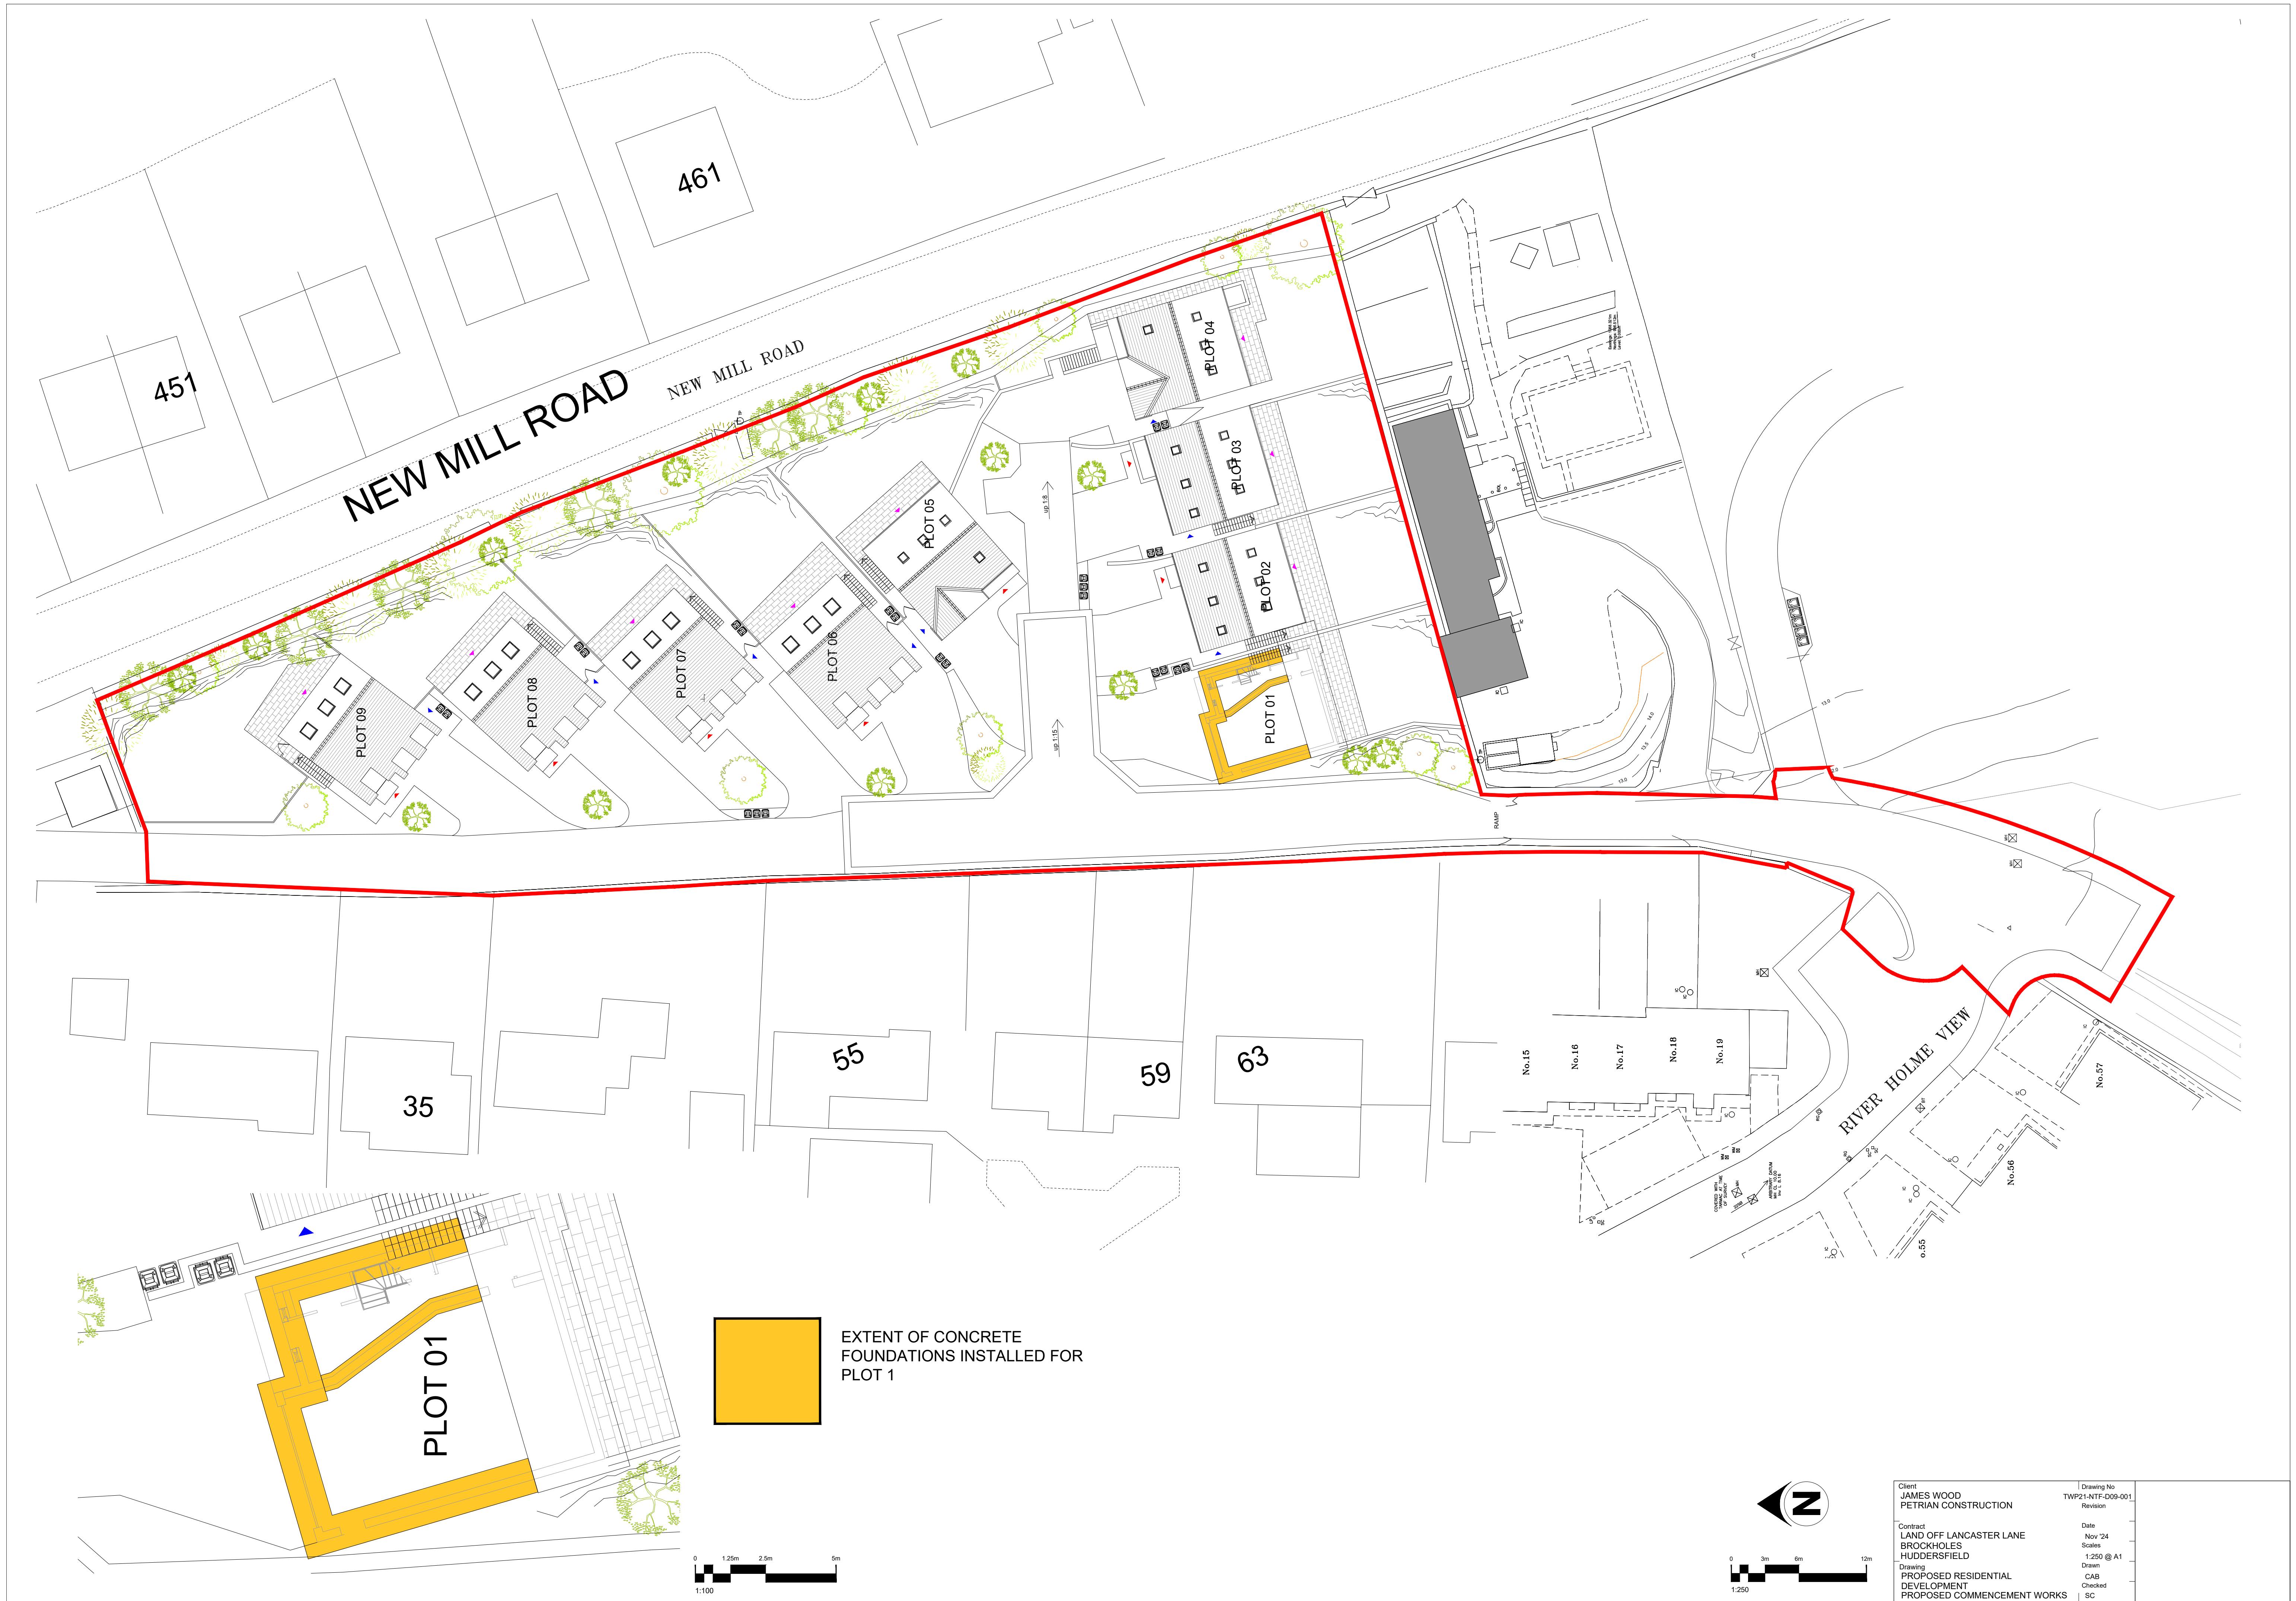
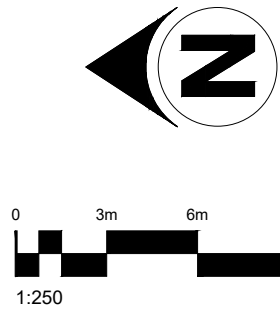


EXTENT OF CONCRETE
FOUNDATIONS INSTALLED FOR
PLOT 1

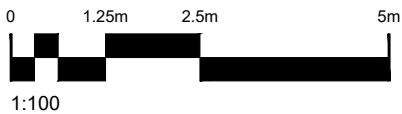

Client JAMES WOOD PETRIAN CONSTRUCTION	Drawing No TWP21-NTF-D09-001 Revision
Contract LAND OFF LANCASTER LANE BROCKHOLES HUDDERSFIELD	Date Nov '24 Scales 1:250 @ A1
Drawing PROPOSED RESIDENTIAL DEVELOPMENT PROPOSED COMMENCEMENT WORKS	Drawn CAB Checked SC