
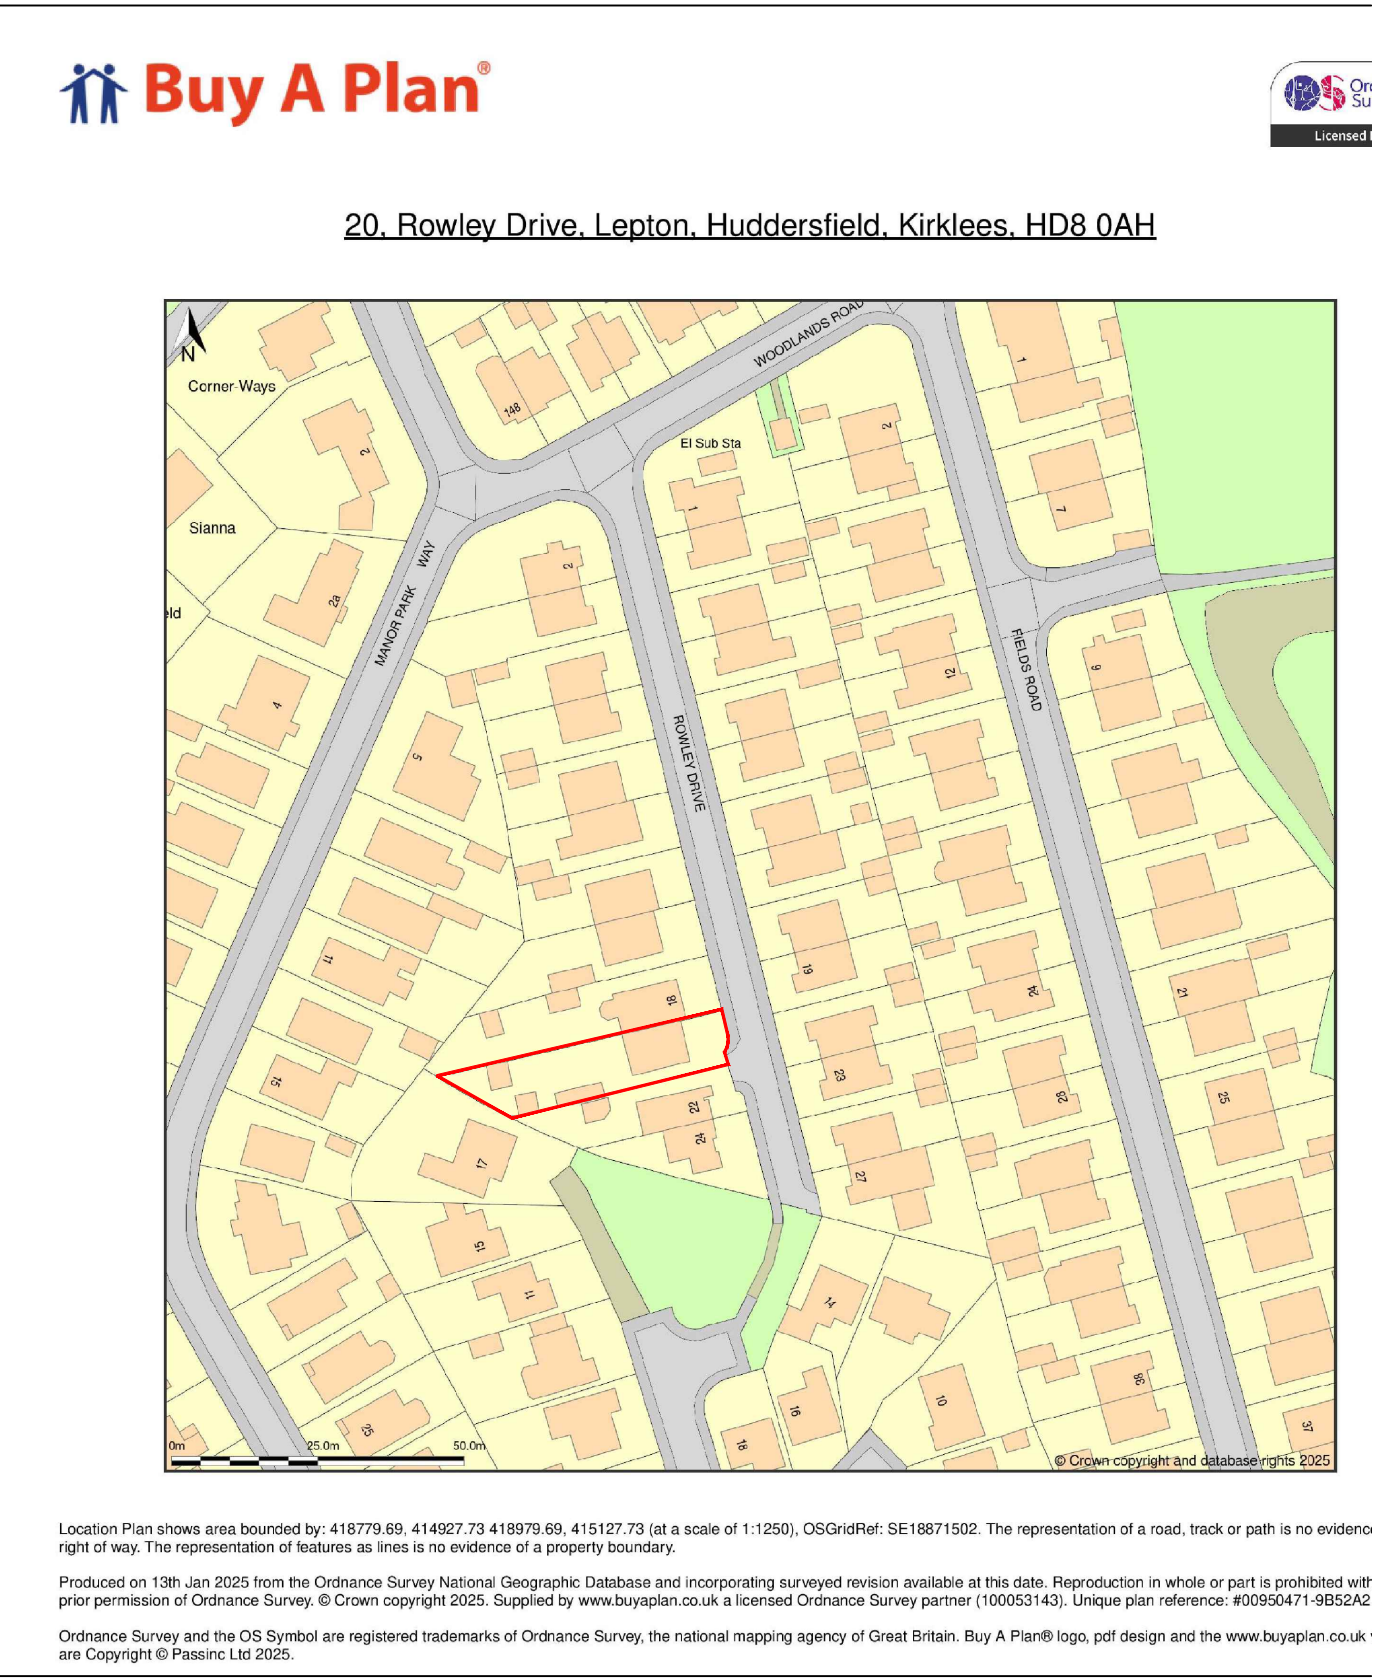


MR GLENN & MRS TERRI ABBOTT

20 ROWLEY DRIVE,
HUDDERSFIELD. HD8 0AH

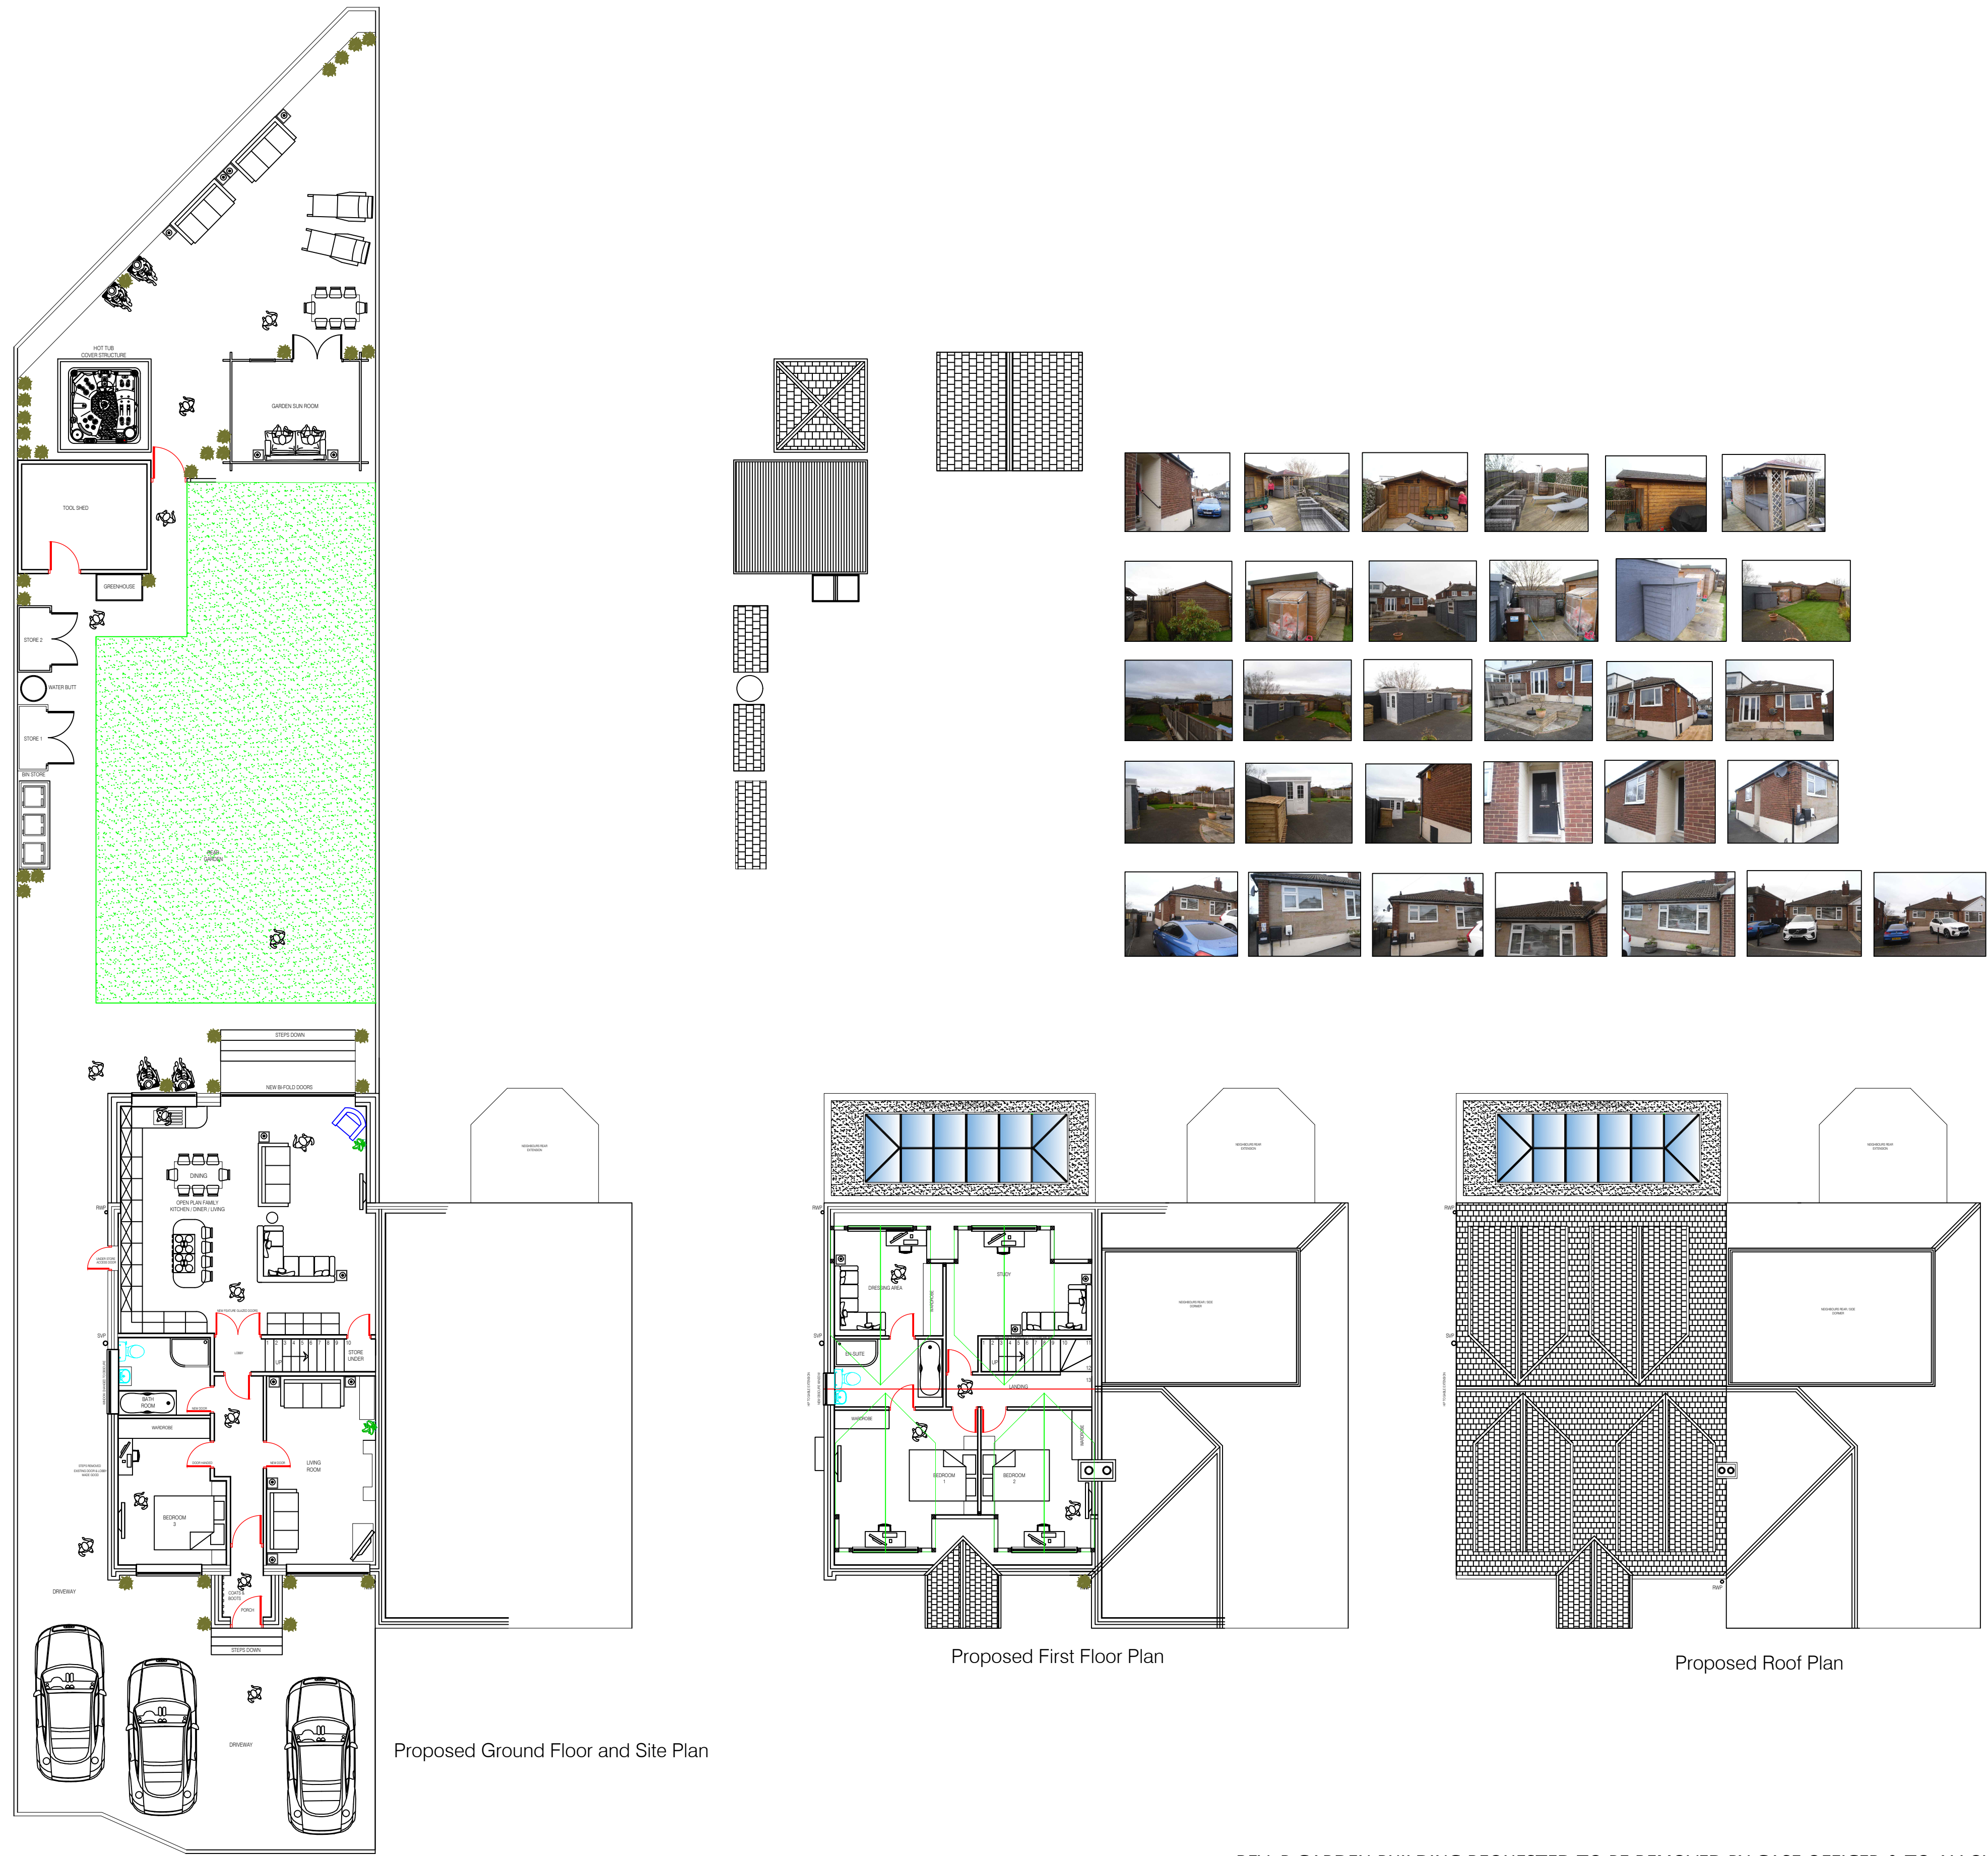

REV-B.GARDEN.BUILDING.REQUESTED.TO.BE.REMOVED.BY.CASE.OFFICER.&.TO.ALLOW.FOR.PD.GARDEN.BUILDING

PROPOSED PLANS & ELEVATIONS @ 1:100

■ Architectural design			
■ Planning & Building Regulations			
■ Landscape architecture			
■ 3D Visualisation & model making			
CLIENT			
MR.GLENN.&.MRS.TERRI.ABBOTT			
20.ROWLEY.DRIVE			
HUDDERSFIELD.			
HD8.0AH			
DRAWING OF			
HIP.TO.GABLE.EXTENSION.IMPROVED			
LOFT.CONVERSION.WITH.DORMERS			
PORCH.TO.FRONT.WINDOW.CHANGES			
PROPOSED.PLANS.&ELEVATIONS			
drawing no	rev	date	
DWG-003	B	MARCH-25	
scale	drawn	checked by	checked date
1:100@.A1	SMT	GA.TA	MARCH-25