


NOTE: ALL DIMENSIONS SHOWN ARE PROVISIONAL DIMENSIONS ONLY & SHOULD NOT BE READ AS EXACT MEASUREMENTS. THESE MAY NEED TO BE ALTERED DUE TO SITE CONSTRAINTS/ INSPECTION
THE DRAWINGS AND DESIGN ARE THE COPYRIGHT OF LDL LTD & SHOULD NOT BE RE-PRODUCED WITHOUT PRIOR PERMISSION

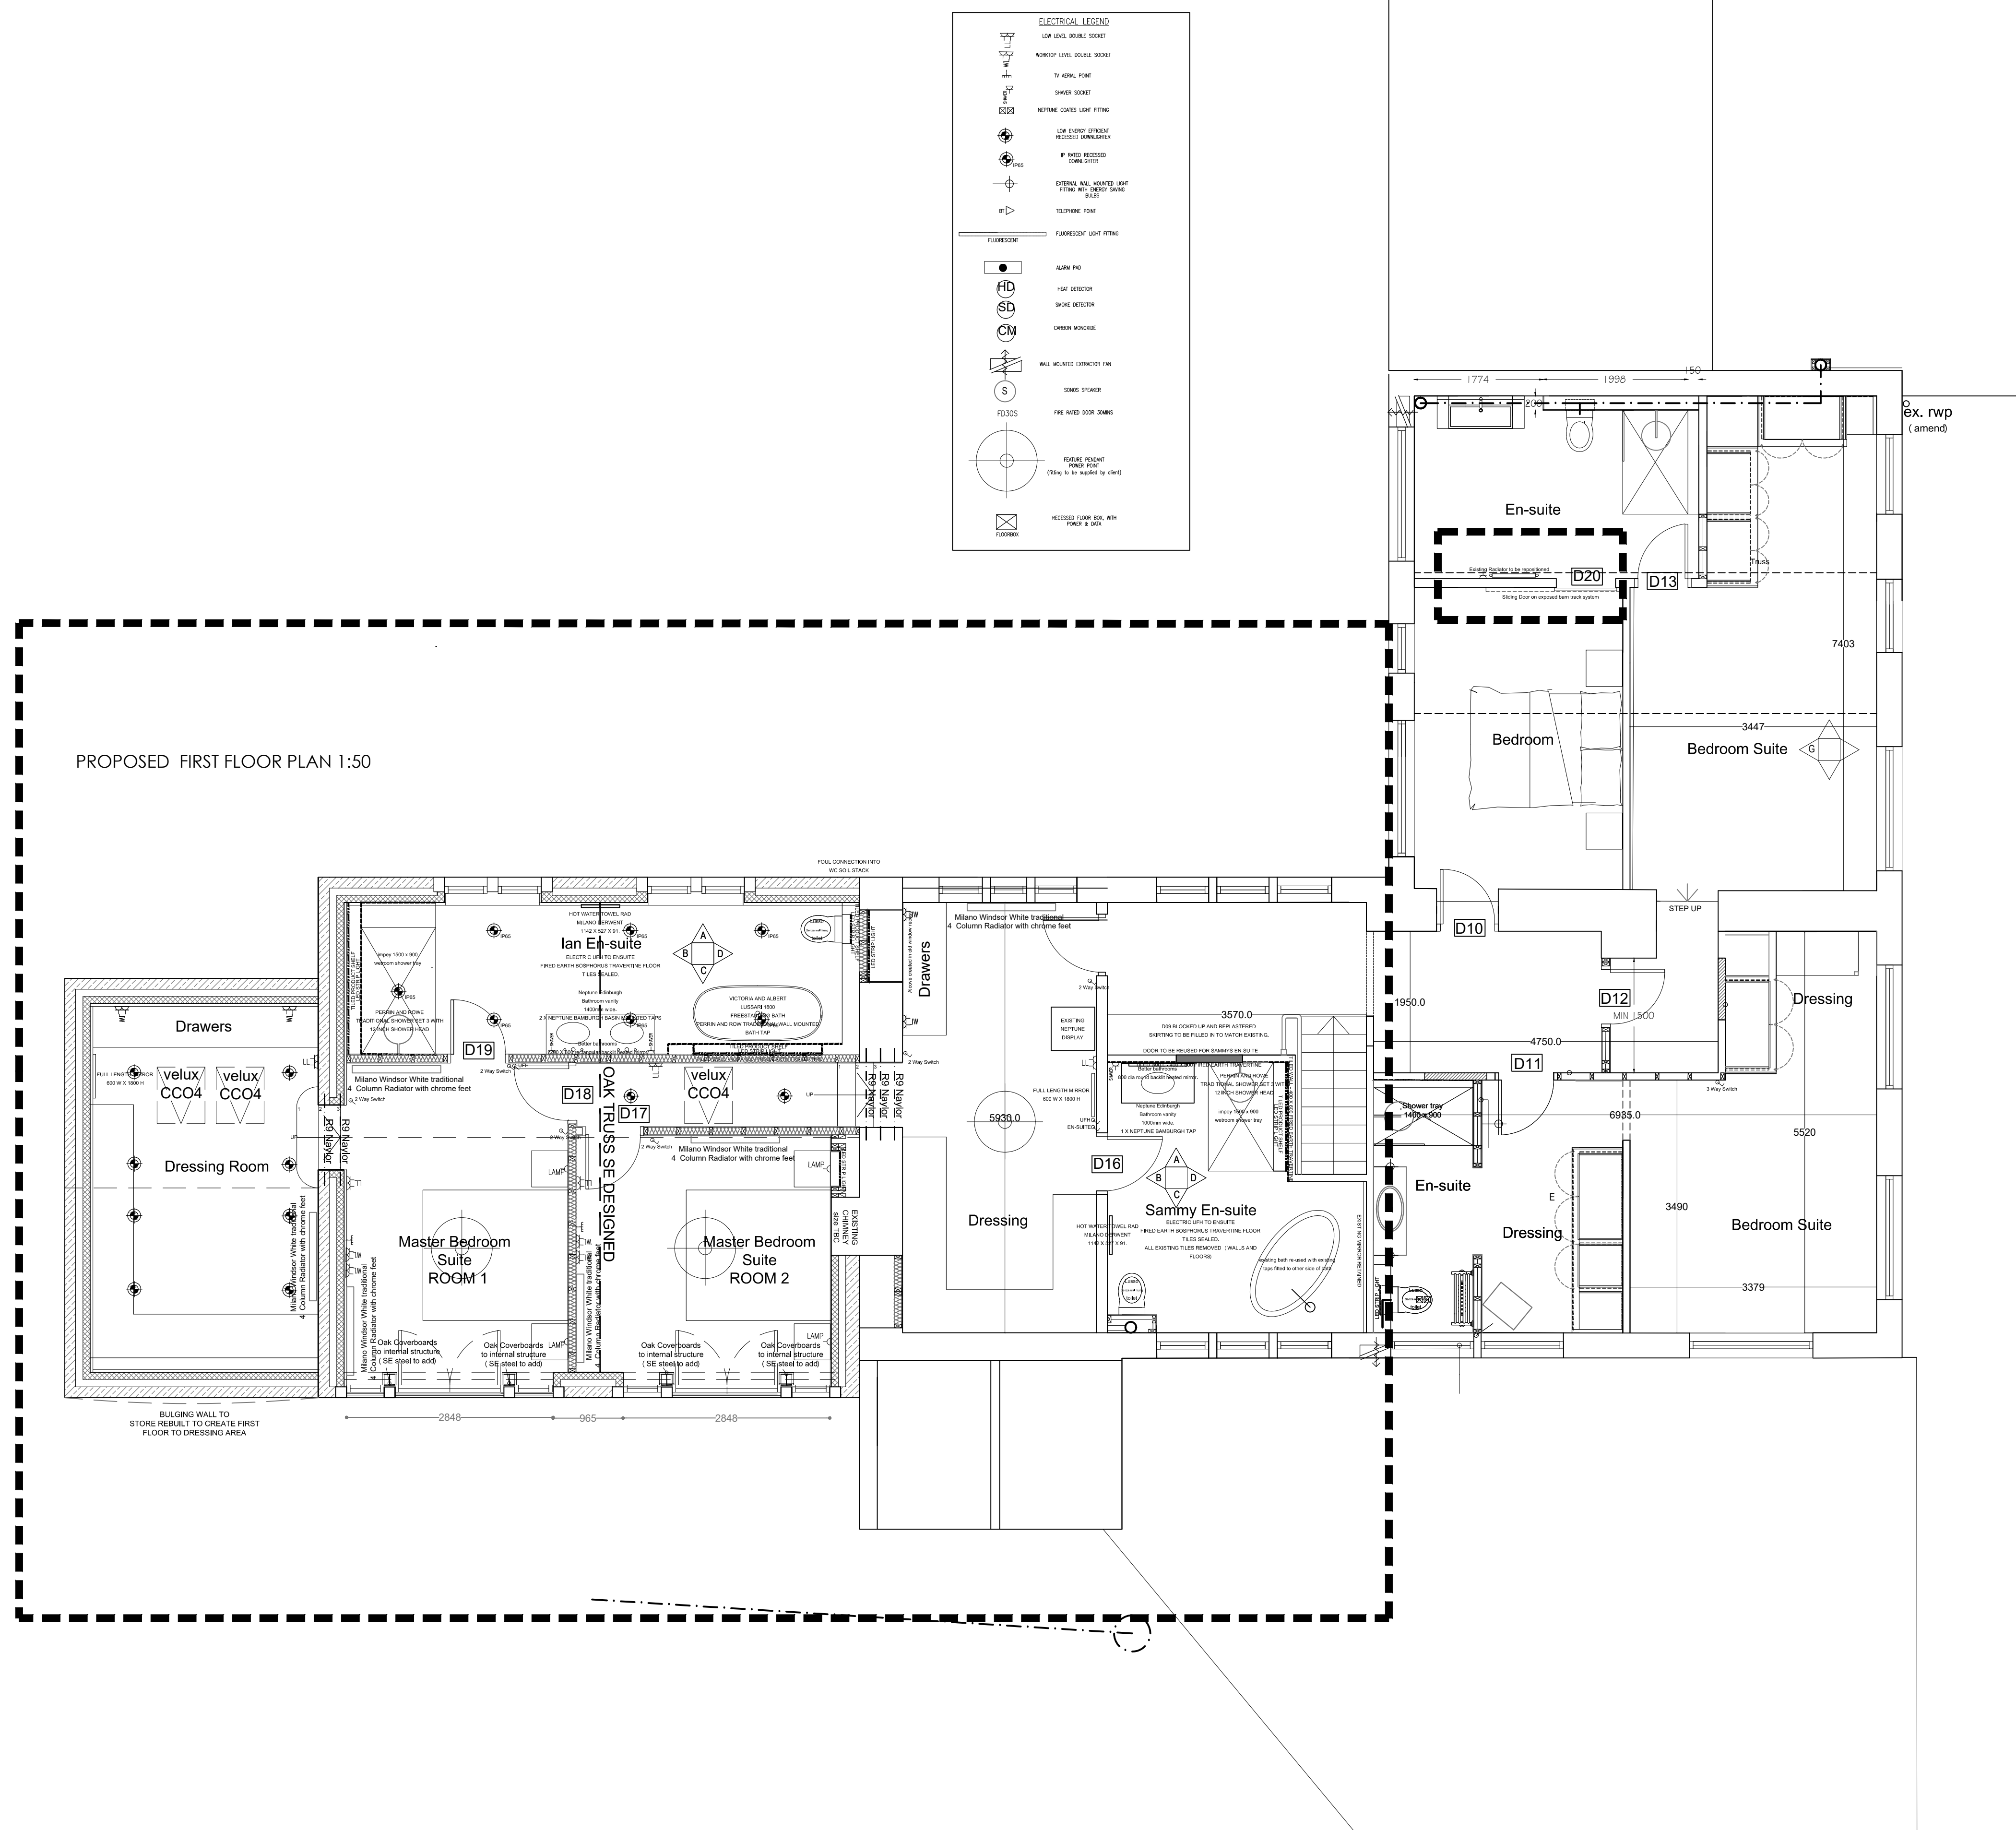

DRAWING DESCRIPTION

PHASE 2 GARAGE FIRST FLOOR AS
PROPOSED

JOB TITLE

Hillcrest
the village
Thurstonland

CLIENT

MR AND MRS LANE

DRAWN BY		SCALE 1:100 @ A1	
DATE	NOV 2024	DRAWING NO.	REVISION
CHECKED		2008-00-24	.

