



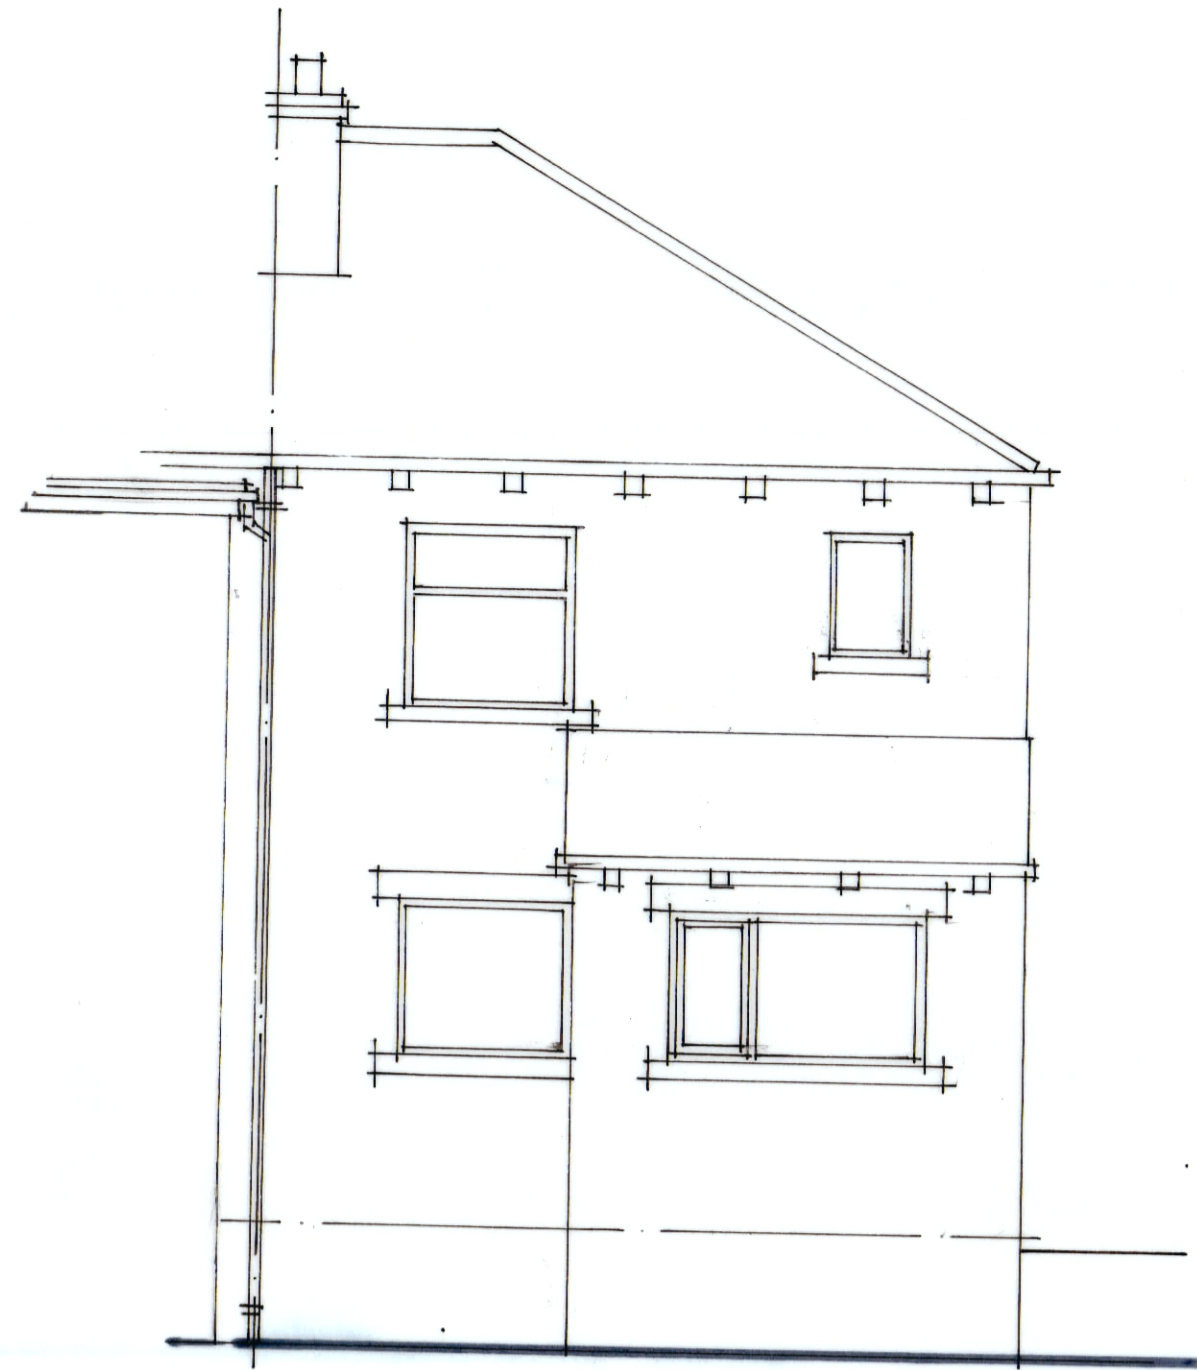


south east

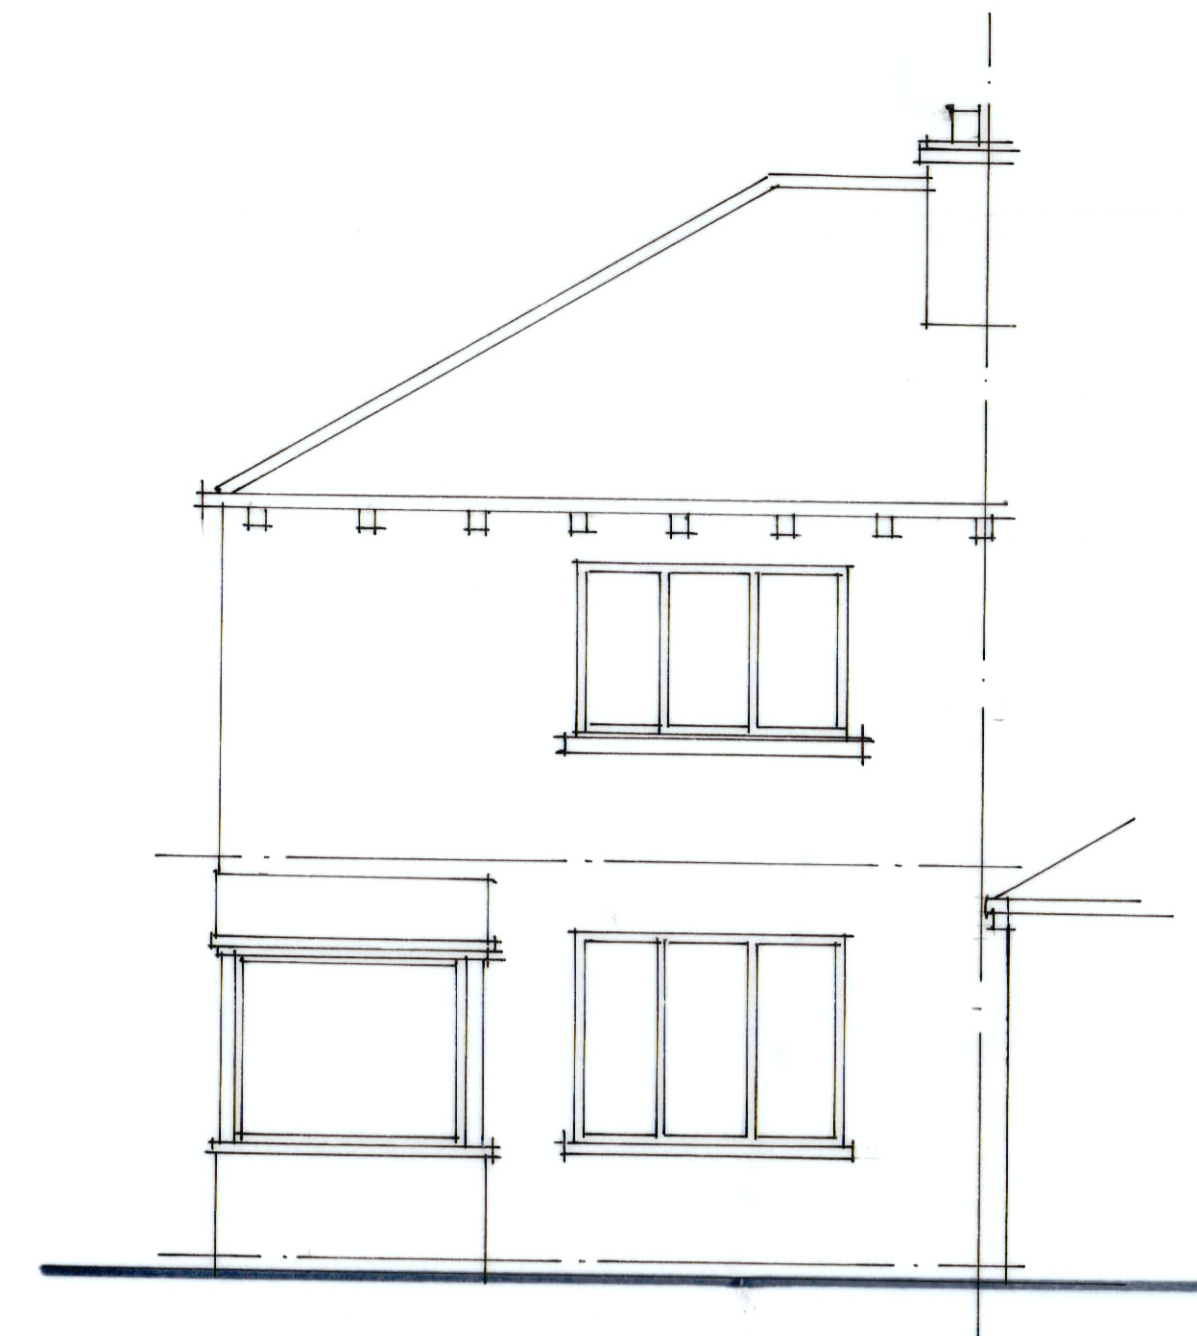

north east



north west

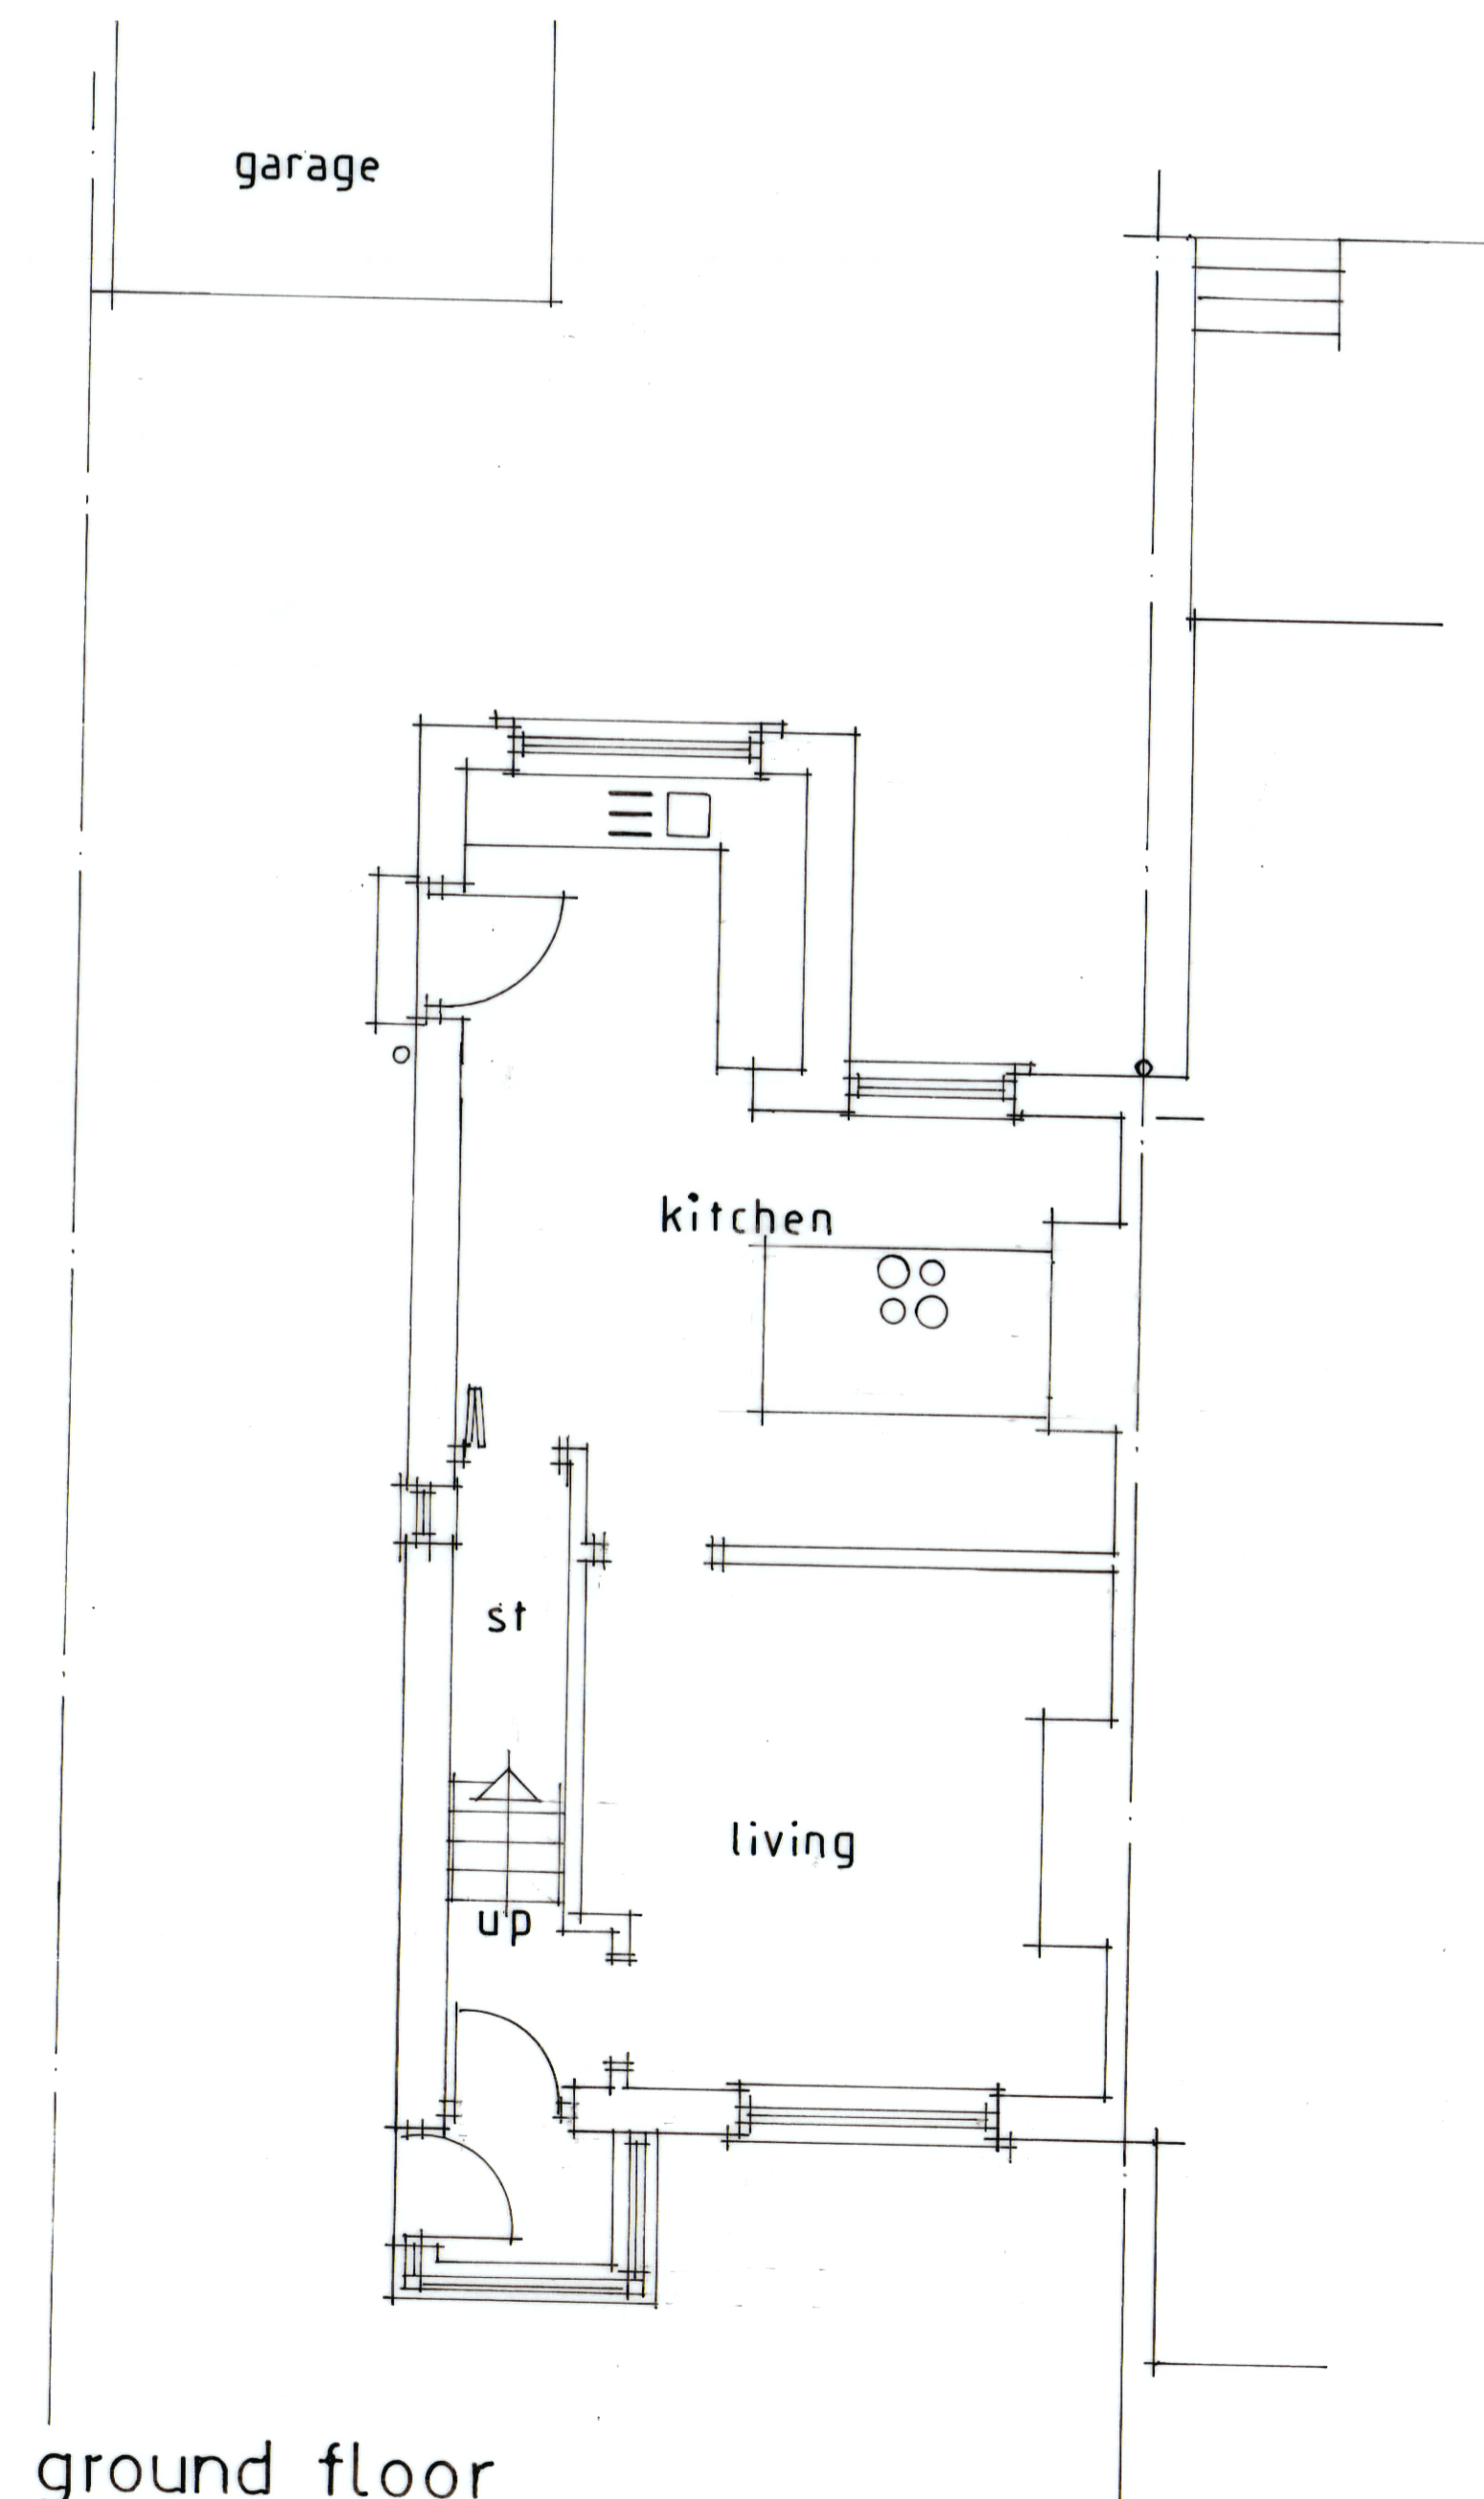

ground floor

Revision		Date
All dimensions to be verified on site and the practice informed of any discrepancy.		
Calder Architectural Services Ltd		13 Henry Street Brighouse West Yorkshire HD6 2BL T: 01484 713475
Mr & Mrs Clark		
Drawn	Date	Scale
	10-2024	1:50
Proposed extension and alterations at 17 Highmoor Lane Hartshhead BD19 6LW		
Drawing		
Plans as existing		
Job No.	Drawing No.	Rev.
	1	