




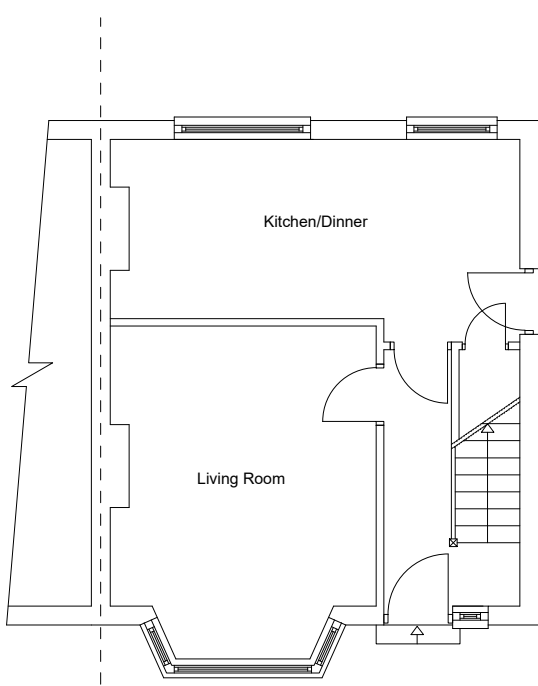


EXISTING GROUND FLOOR PLAN

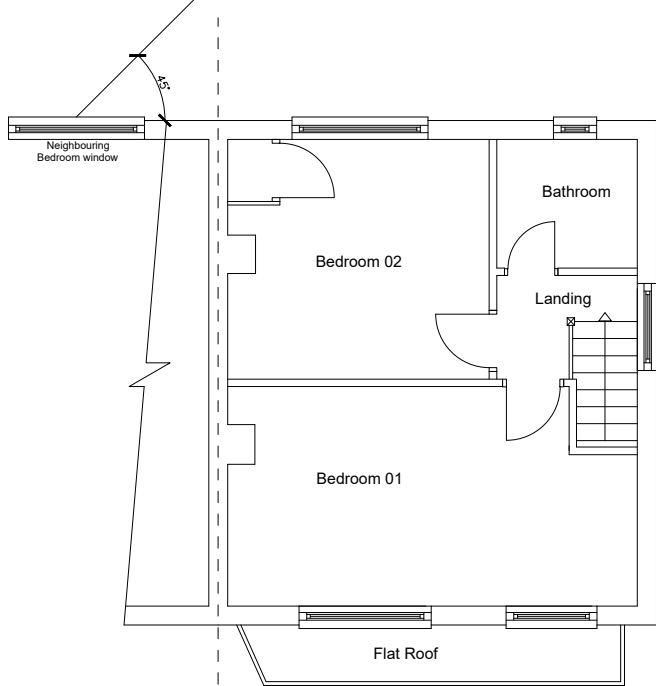


EXISTING FIRST FLOOR PLAN

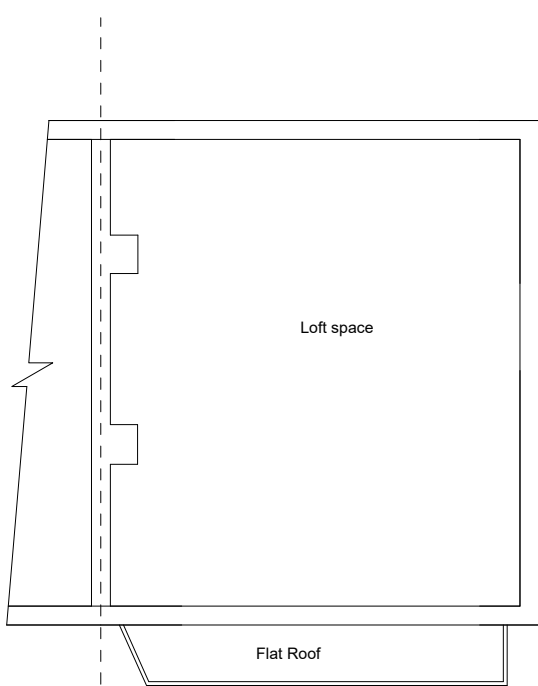


EXISTING SECOND FLOOR PLAN

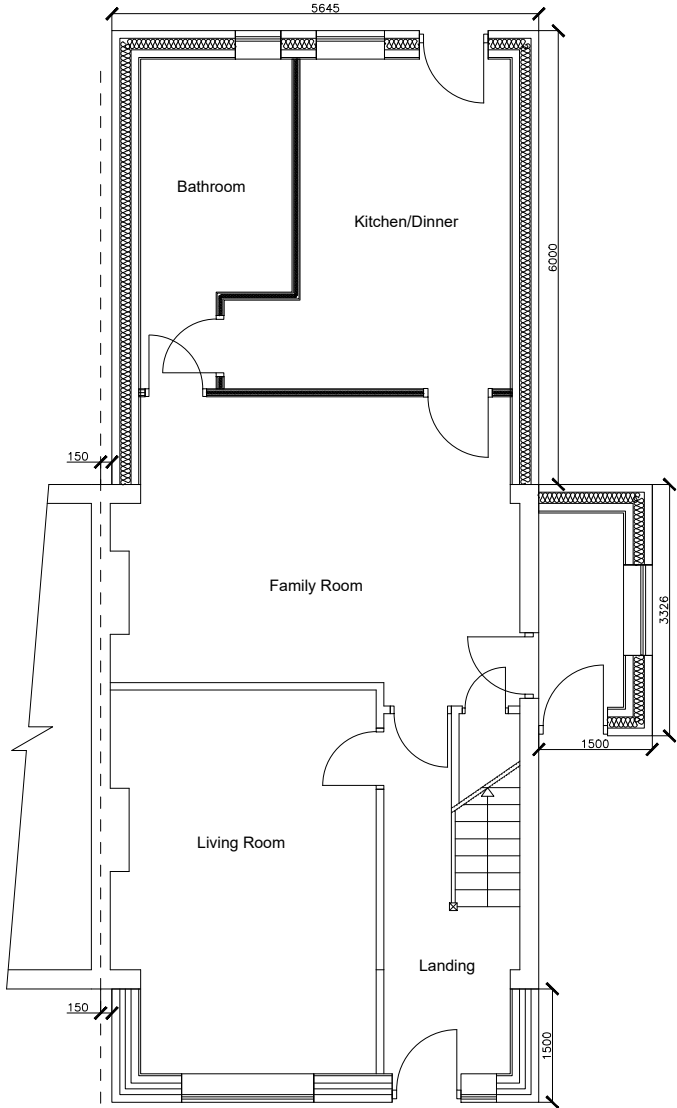

PROPOSED GROUND FLOOR PLAN

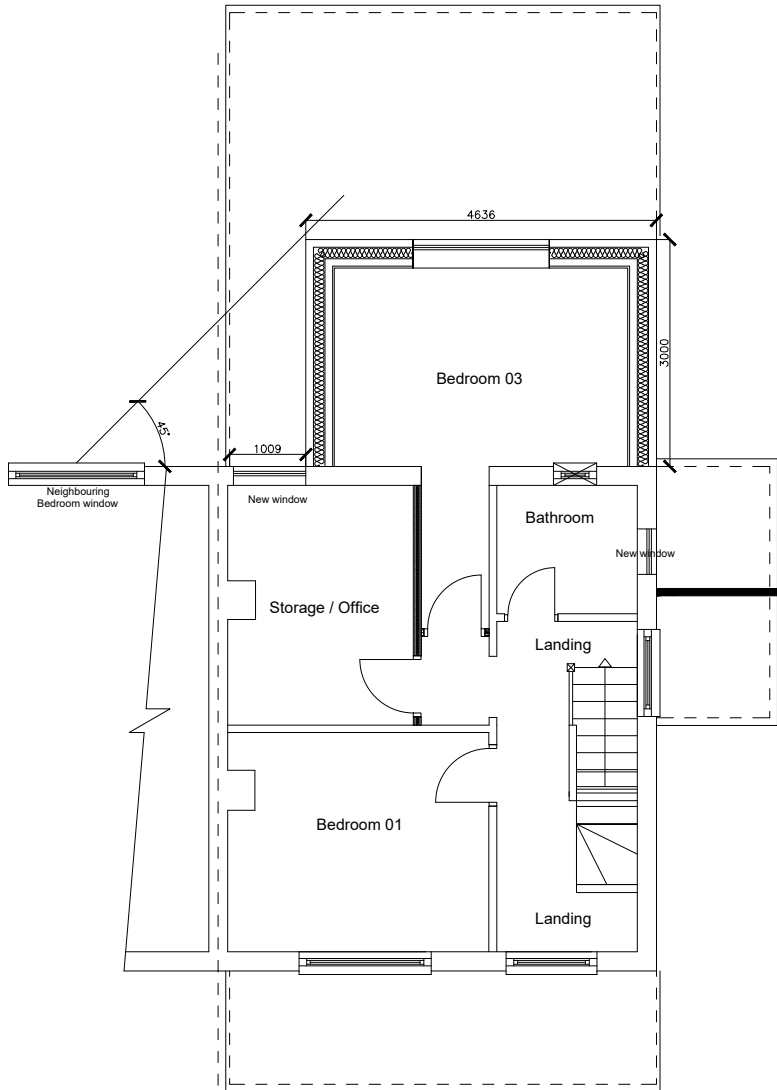

PROPOSED FIRST FLOOR PLAN

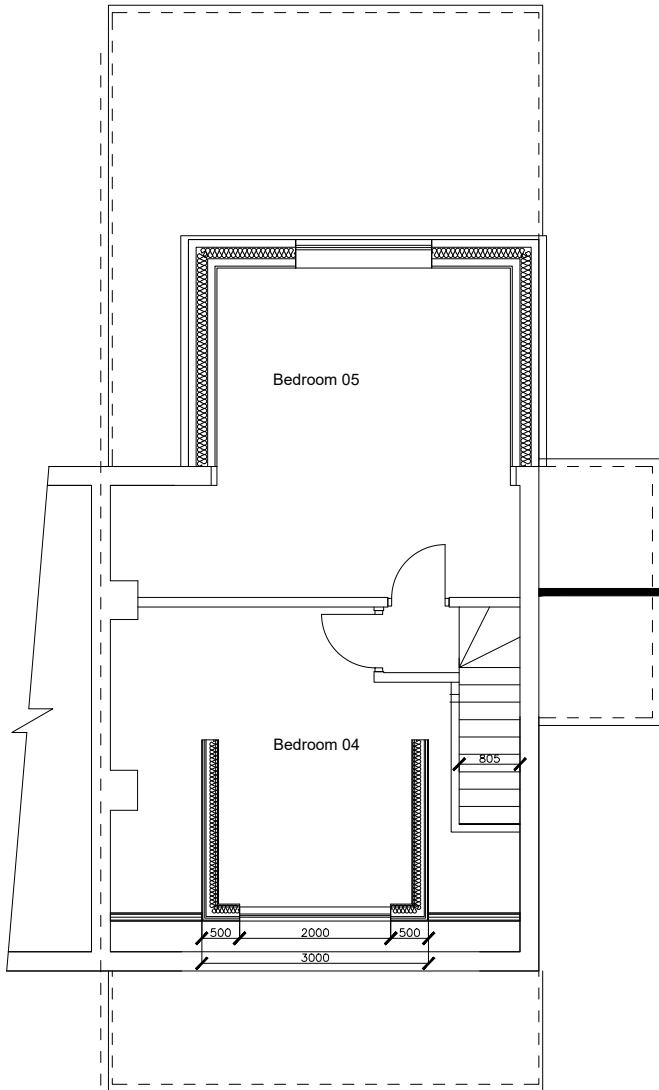

PROPOSED SECOND FLOOR PLAN

NOTES
This drawing is subject to a detailed building and site survey, therefore no guarantee of its accuracy can be given.
This drawing has been draughted in accordance with the clients design requirements.
All areas are approximate and are subject to a detailed building and site survey and further design development.
All dimensions should be checked prior to commencement of construction on site. Measurements should not be taken off the drawing.

A	Rear three storey extension added	26.12.24	
Rev	Revision	Date	
JOB			
PROPOSED PART-SINGLE AND PART-TWO STOREY REAR EXTENSION, SIDE EXTENSION, AND A LOFT CONVERSION WITH A FRONT AND REAR DORMERS.			
ADDRESS			
62 MOORCROFT DRIVE DEWSBURY WF13 4DY			
Mr MUHAMMAD SHAHZAD			
DATE	SCALE	SHEET	JOB NO
02.08.2024	1:100	2@A3	