

KEYS

- Existing Tiles /Slates
- Proposed Tiles matching
- Proposed Juliet Balcony
- Existing Brick work
- Proposed Brick work
- Existing Solar Panels
- Elevation through Gable end
- Proposed Render matching to existing
- ①


Existing UPVC white window
- ②

Proposed UPVC window in white colour
- ③

Existing UPVC white door
- ④

Proposed UPVC composite door in white colour
- ⑤

Velux Window

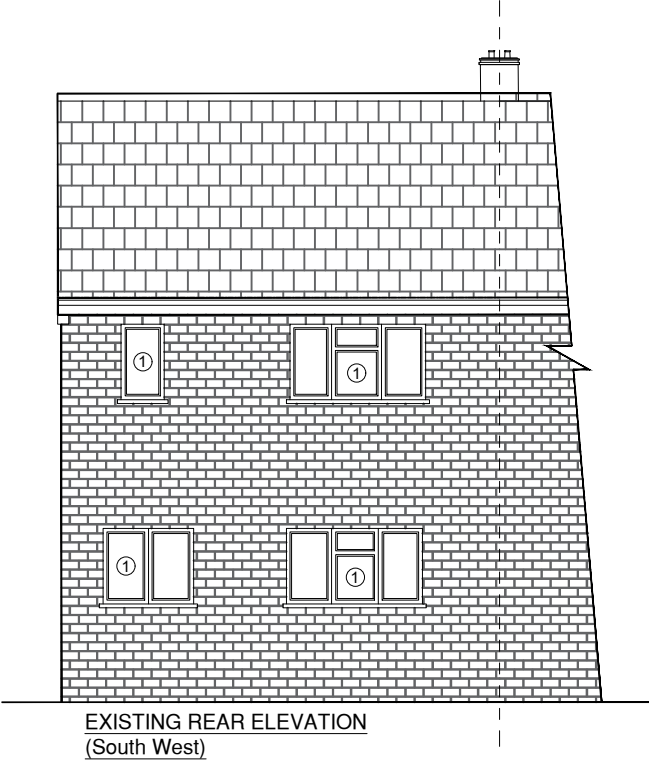

NOTES

This drawing is subject to a detailed building and site survey, therefore no guarantee of its accuracy can be given.
This drawing has been draughted in accordance with the clients design requirements.
All areas are approximate and are subject to a detailed building and site survey and further design development.
All dimensions should be checked prior to commencement of construction on site. Measurements should not be taken off the drawing.

B	REAR FLAT ROOF CHANGED TO PITCHED ROOF	07.03.25	
A	Rear three storey extension added	26.12.24	
Rev	Revision	Date	
JOB			
PROPOSED PART-SINGLE AND PART-THREE STOREY REAR EXTENSION, SIDE EXTENSION, AND A LOFT CONVERSION WITH A FRONT AND REAR DORMERS.			
ADDRESS			
62 MOORCROFT DRIVE DEWSBURY WF13 4DY			
Mr MUHAMMAD SHAHZAD			
DATE	SCALE	SHEET	JOB NO
02.08.2024	1:100	4@A3	