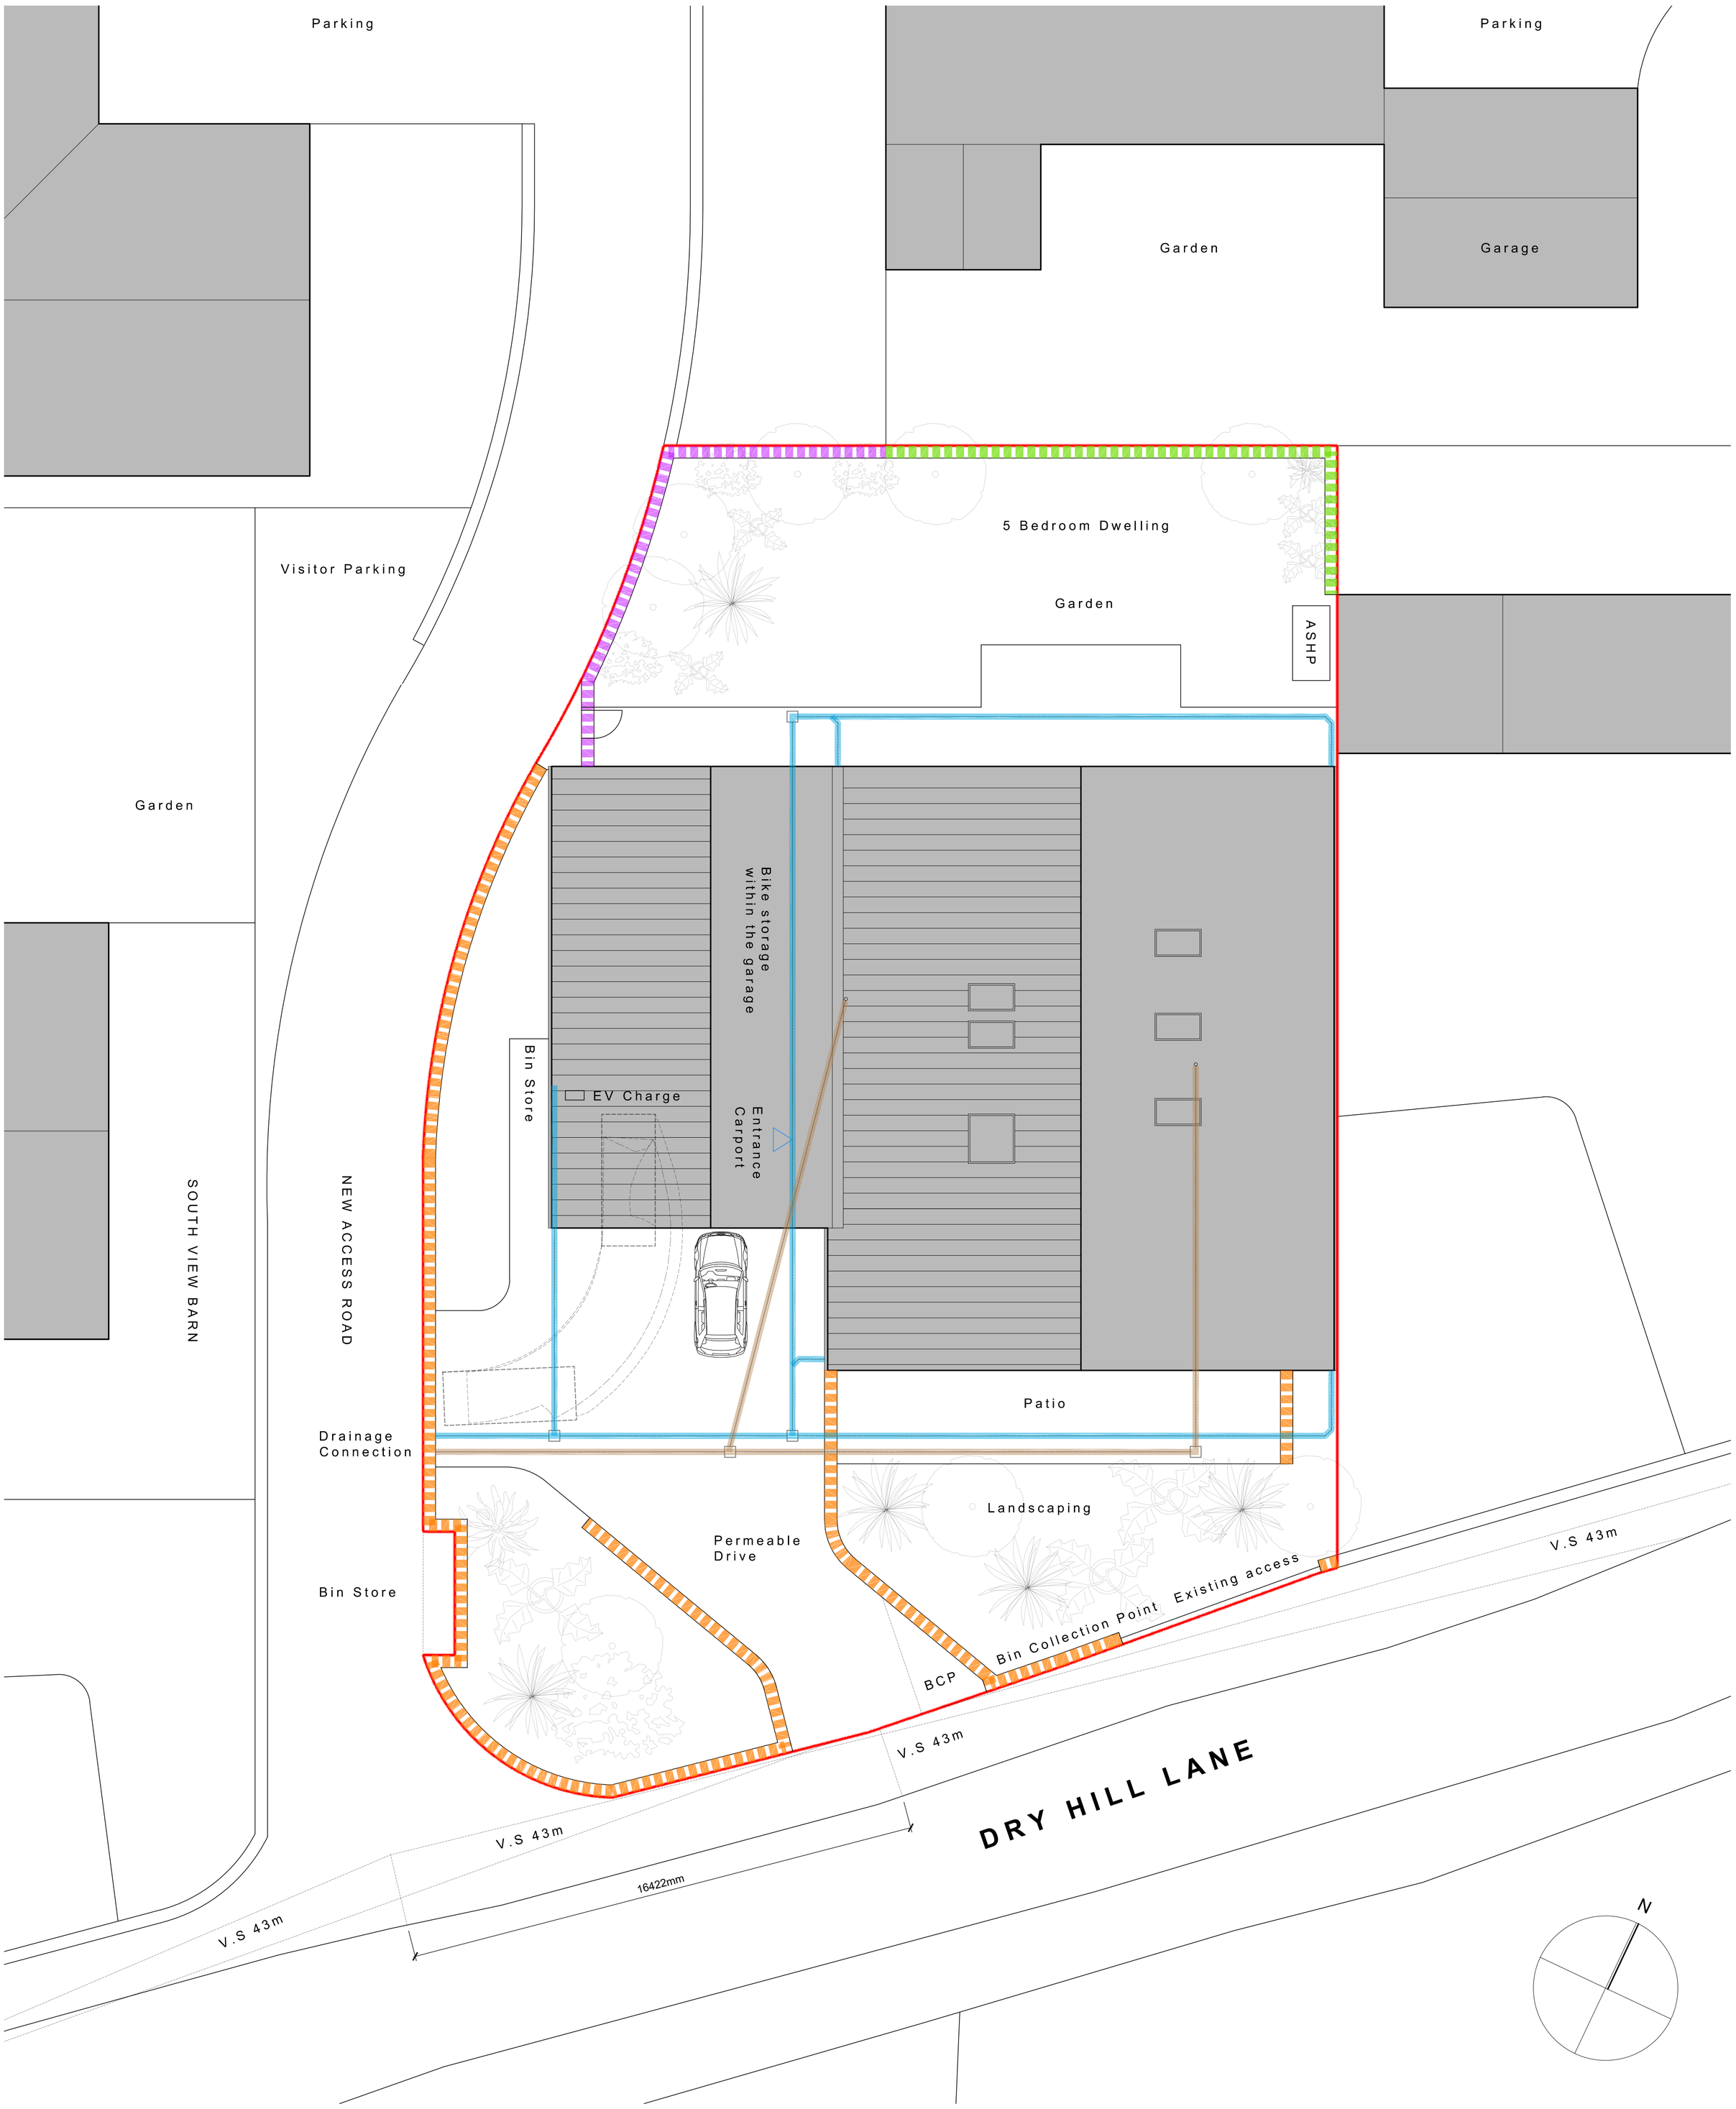

PROPOSED DRAINAGE & BOUNDARY TREATMENT 1:100 @ A1

Drawn Scale 1:100

00m 02m 05m 10m

Drawn Scale 1:50

00m 02m 05m

"For the purposes of Planning Consent the following applies to any copy of this drawing made by the Local Authority:

This copy has been made by and with the authority of the person required to make the plan and drawing open to public inspection pursuant to Section 47 of the Copyright, Designs and Patents Act 1988. Unless that Act provides a relevant exception to copyright, the copy must not be copied without the prior permission of the copyright owner. If any copy is made under the authority only the whole drawing including the copyright holder's name and this notice, is to be copied."

Key

- 900mm Drystone wall
- 1800mm Drystone wall
- 1800mm Hit & miss timber fence
- Foul water
- Surface water

Drystone wall

Hit & miss timber

Issue Purpose: PLANNING APPLICATION

AHJ architects

The Courtyard
12a Commercial Road
Skelmanthorpe
Huddersfield
HD8 9AA

t | 07968944840
e | info@ahjarchitects.co.uk

www.ahjarchitects.co.uk

AHJ architects

Client	Mr & Mrs Wood
Project	2288 : Dry Hill Farm : Barn Conversion
Title	Drainage and Boundary Treatments
-	
Drawing Number	2160 – D – 20 – 008
Revision	–
Issued From	
Date	December 2024
Scale	1:100 @ A1
Drawn	BH
Auth	BH

Do not scale from this drawing. Work to figured dimensions, and any discrepancy to be reported to the Architect.

Refer to larger scale drawings where available.