IF IN ANY DOUBT PLEASE ASK THE ARCHITECT FOR CLARIFICATION.

DO NOT SCALE FROM DRAWING. ALL DIMENSIONS TO BE CHECKED ON SITE

THE COPYRIGHT FOR THESE DRAWINGS REMAINS THE PROPERTY OF THE ARCHITECT, THEY MUST NOT BE REPRODUCED IN ANY WAY WITHOUT THE ARCHITECTS PRIOR WRITTEN CONSENT.

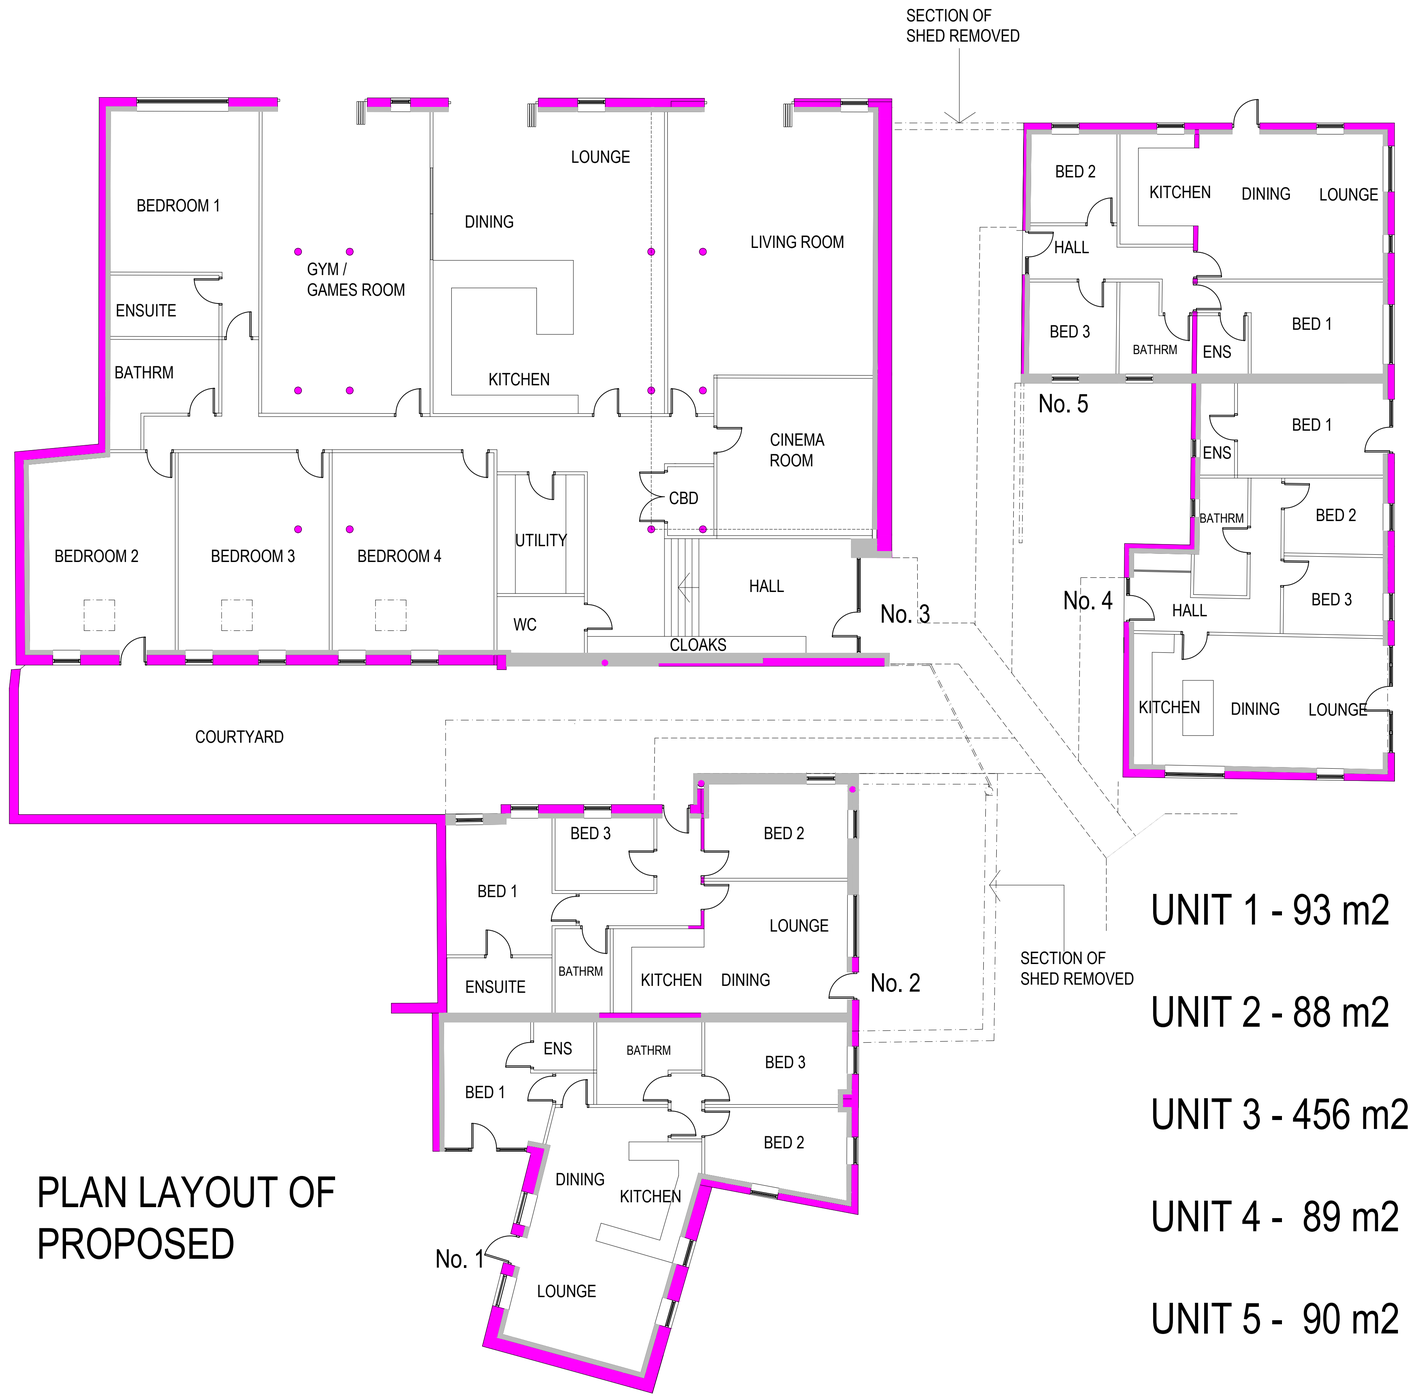


PLAN LAYOUT OF PROPOSED

UNIT 1 - 93 m2

UNIT 2 - 88 m2

UNIT 3 - 456 m2

UNIT 4 - 89 m2

UNIT 5 - 90 m2

TOTAL AREA = 816 m2

EXISTING STRUCTURE / WALLING

PROPOSED MAIN WALLING / INSULATED PANELS

northern design partnership

Chartered Architects
The Chapel, Millmoor Road,
Meltham, Holmfirth, HD9 5JU

www.northerndesignpartnership.co.uk
Instagram: @northerndesignp
Telephone: (01484) 854848

| | |
|---|---|
| client | MARK ANGELA AND JOHN FAWCETT |
| project | PROPOSED REDEVELOPMENT<br>MOOR TOP FARM<br>MOOR TOP ROAD<br>KIRKHEATON<br>HUDDERSFIELD HD5 0PJ |
| drawing | PROPOSED PLAN LAYOUT |

| revision | notes | date | drawn |
|---|---|---|---|
| * | * | * | * |

| scale : | 1:100 AND 1:500 AT A1 | 09.24 | PB |
|---|---|---|---|

| project no. | drawing no. | revision |
|---|---|---|
| 2358 | 03 | |