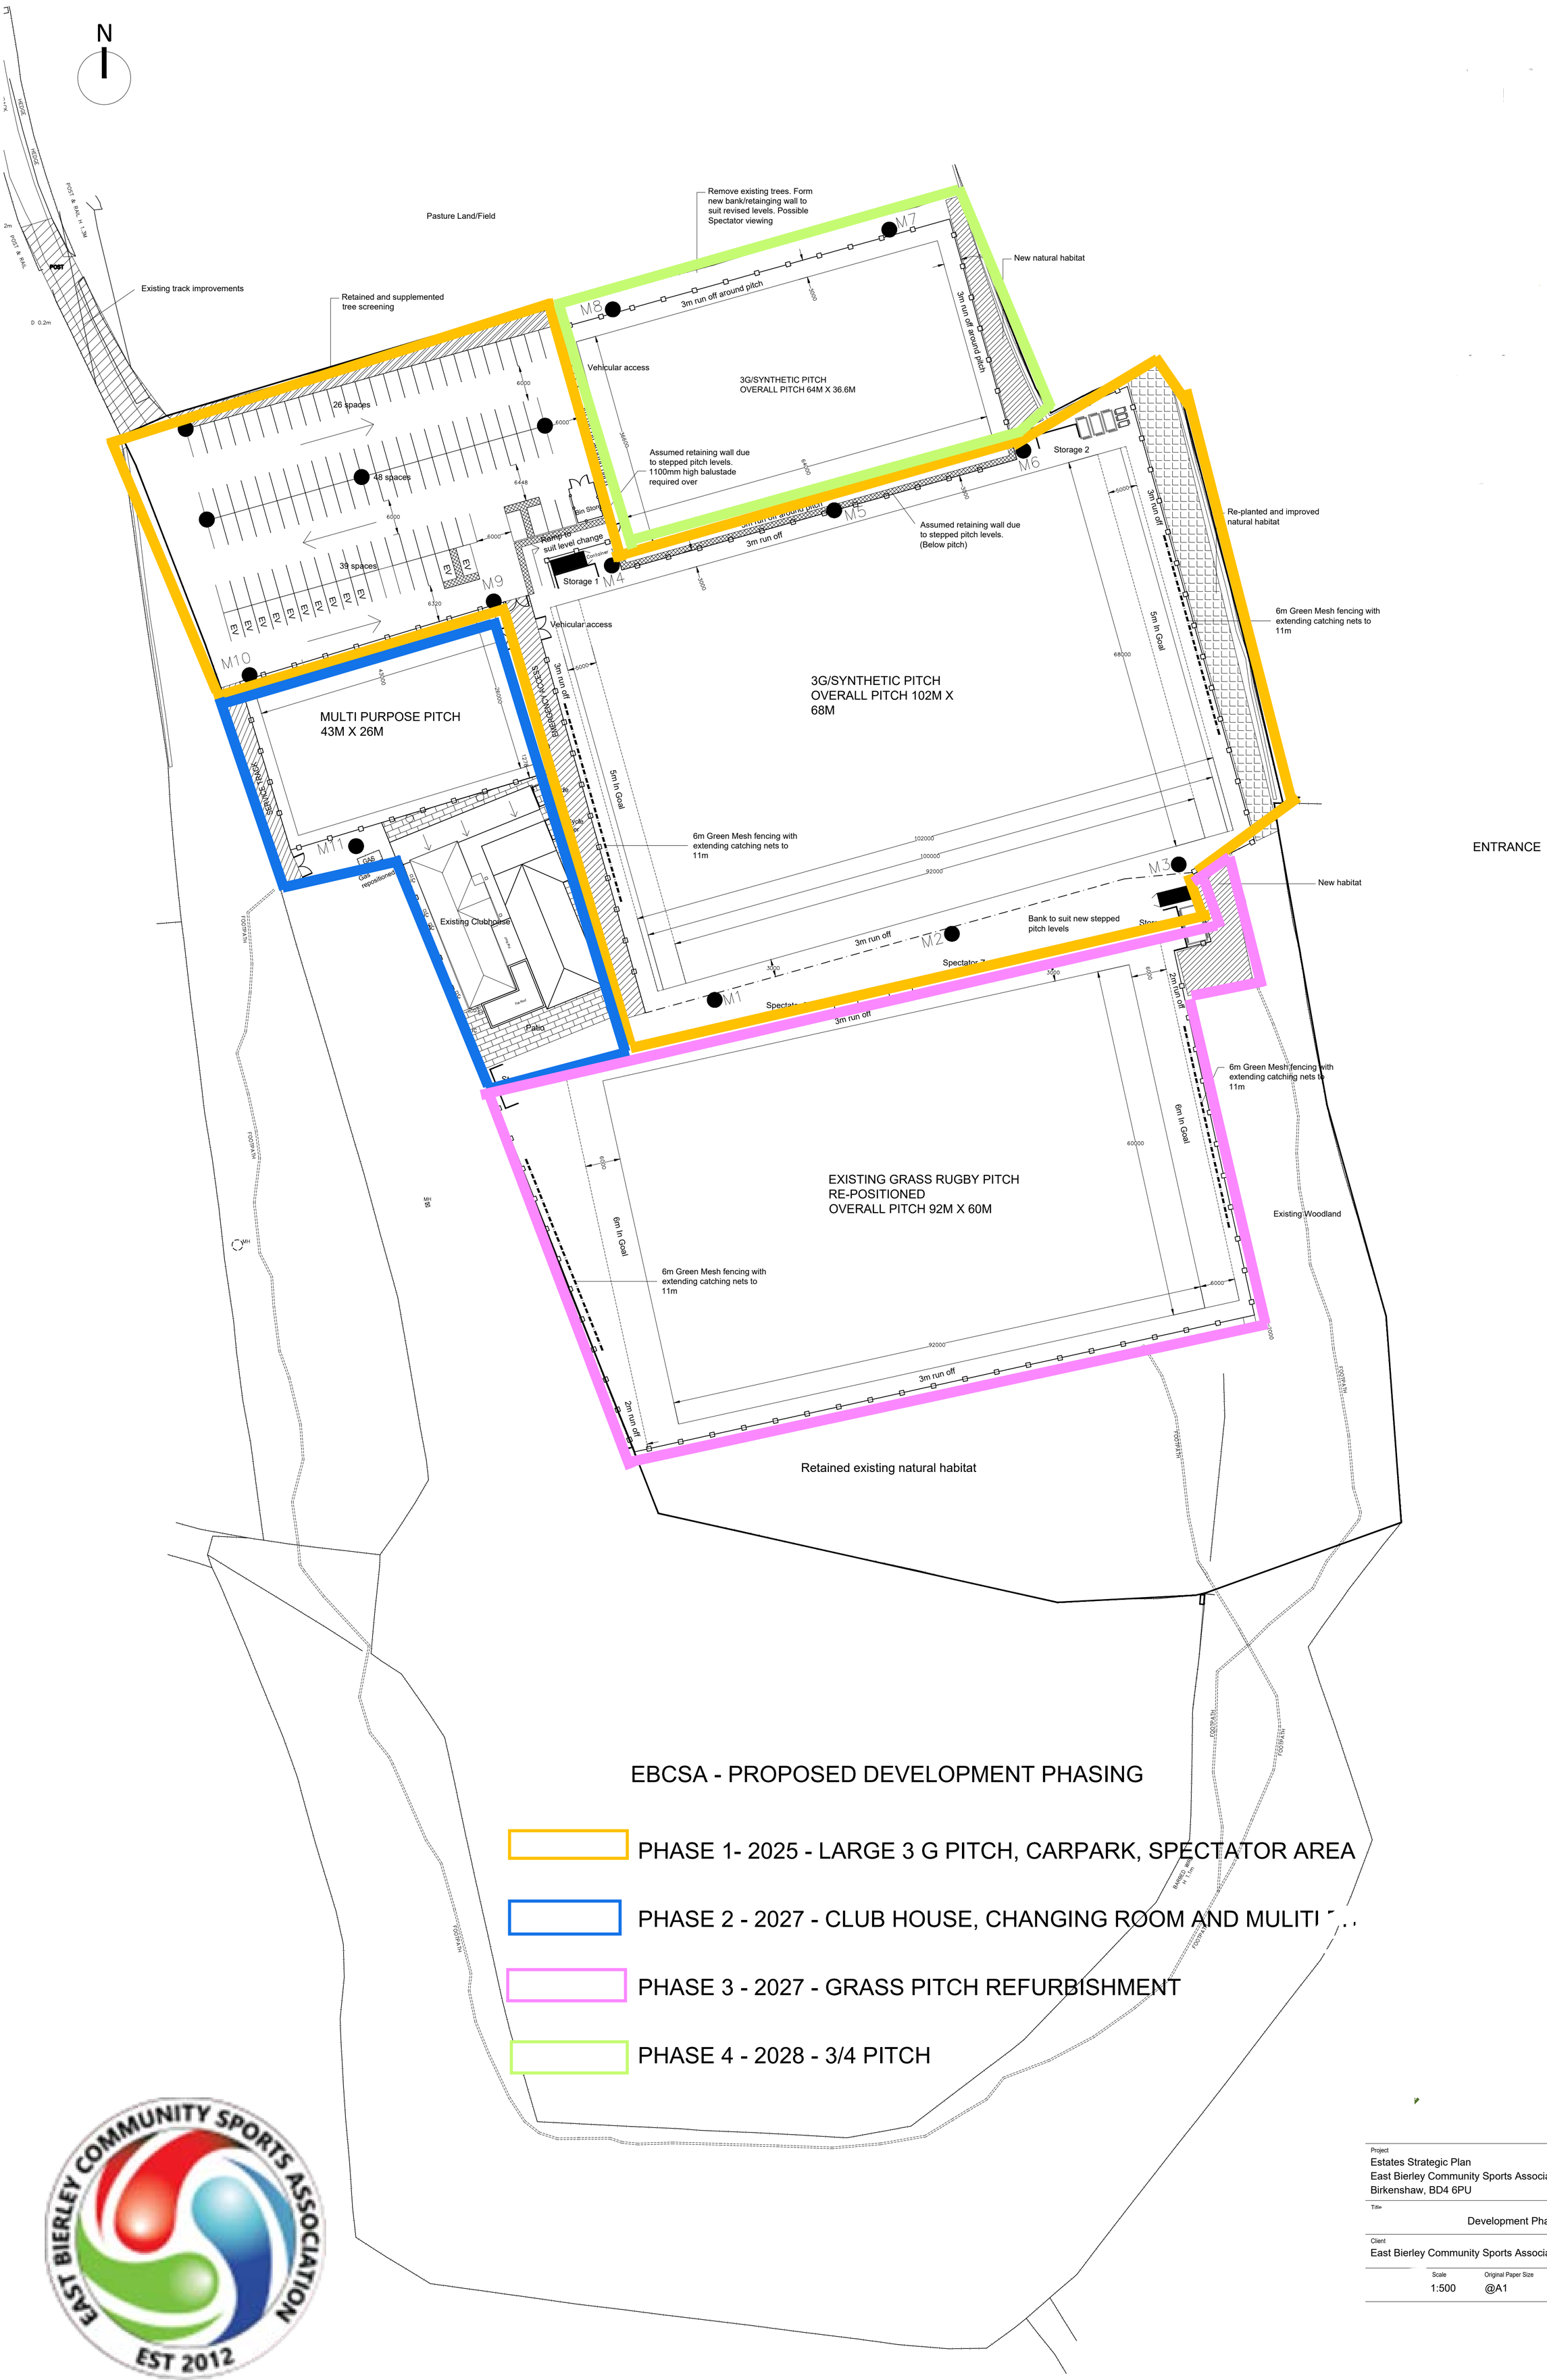

Project
Estates Strategic Plan
East Bierley Community Sports Association
Birkenshaw, BD4 6PU

Title
Development Phasing - Drawing Ref - EBCSA01A

Client
East Bierley Community Sports Association

Scale	Original Paper Size	Paper Orientation	Drawn
1:500	@A1	Portrait	AW